
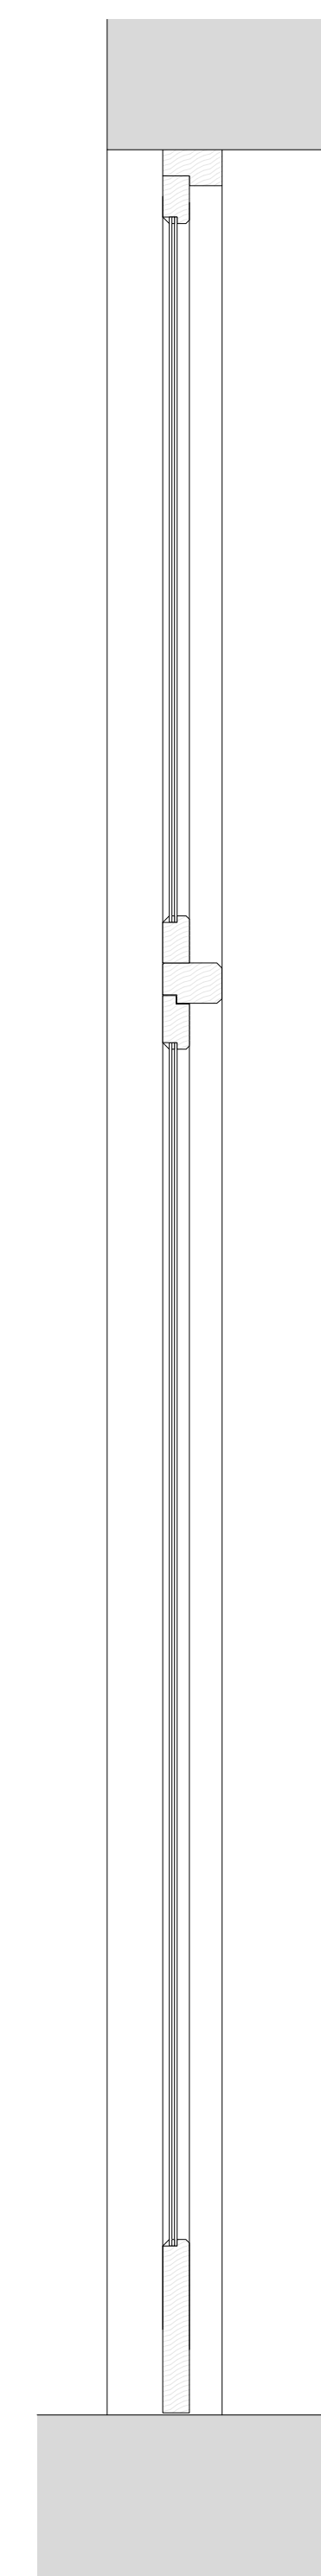
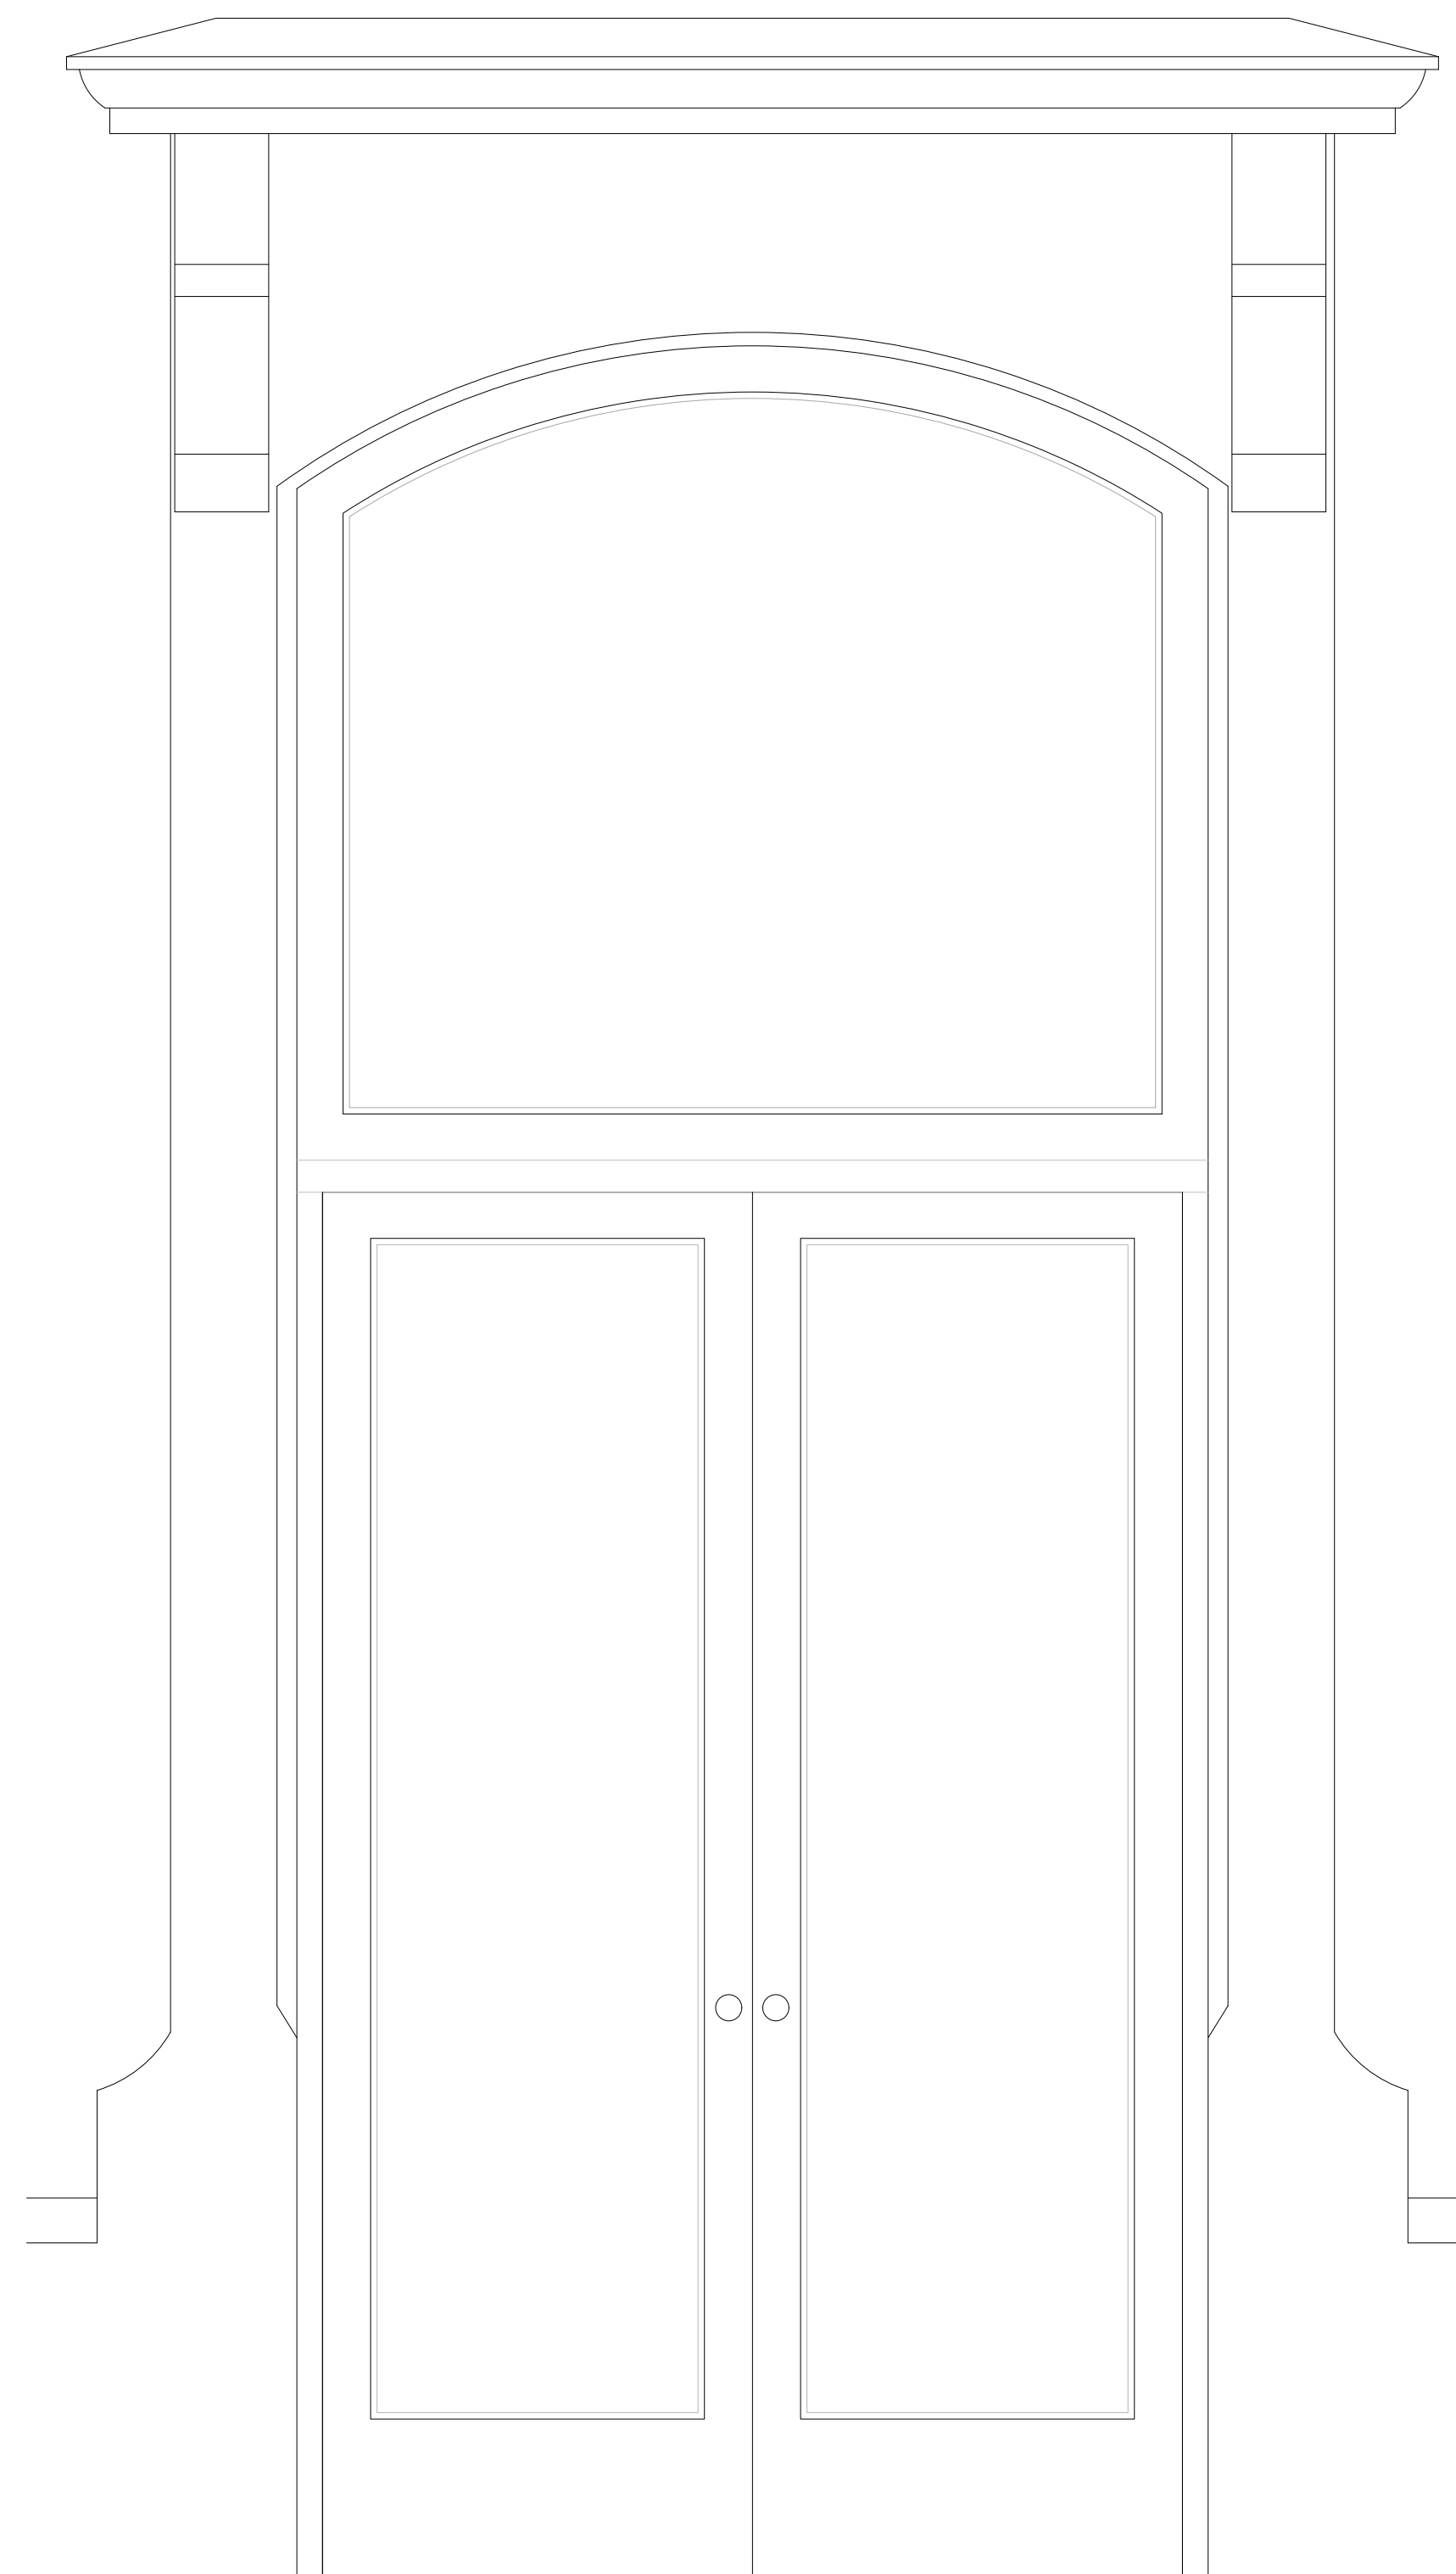


ED03e, ED04e

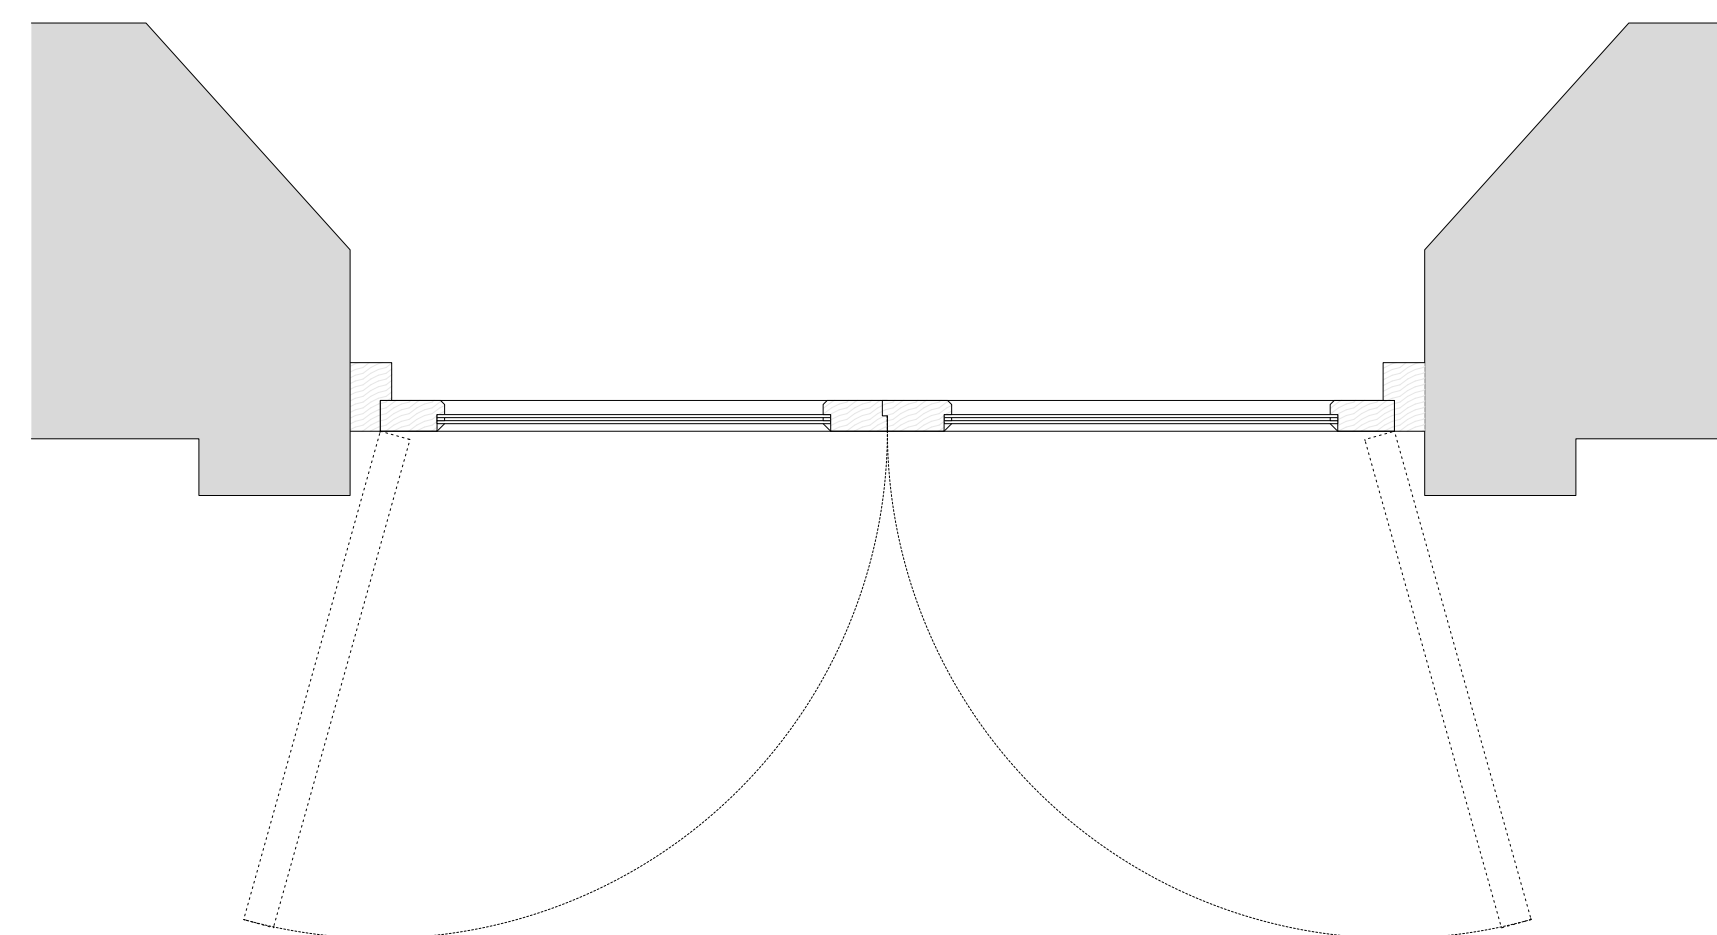

Timber framed part glazed

---

1:10      A1 L      Sept 2025