


Planning

CLIENT
Rowden Hill Holdings Ltd.
ADDRESS
Chippenham
Wiltshire
SN15 2AJ




Elevation BB

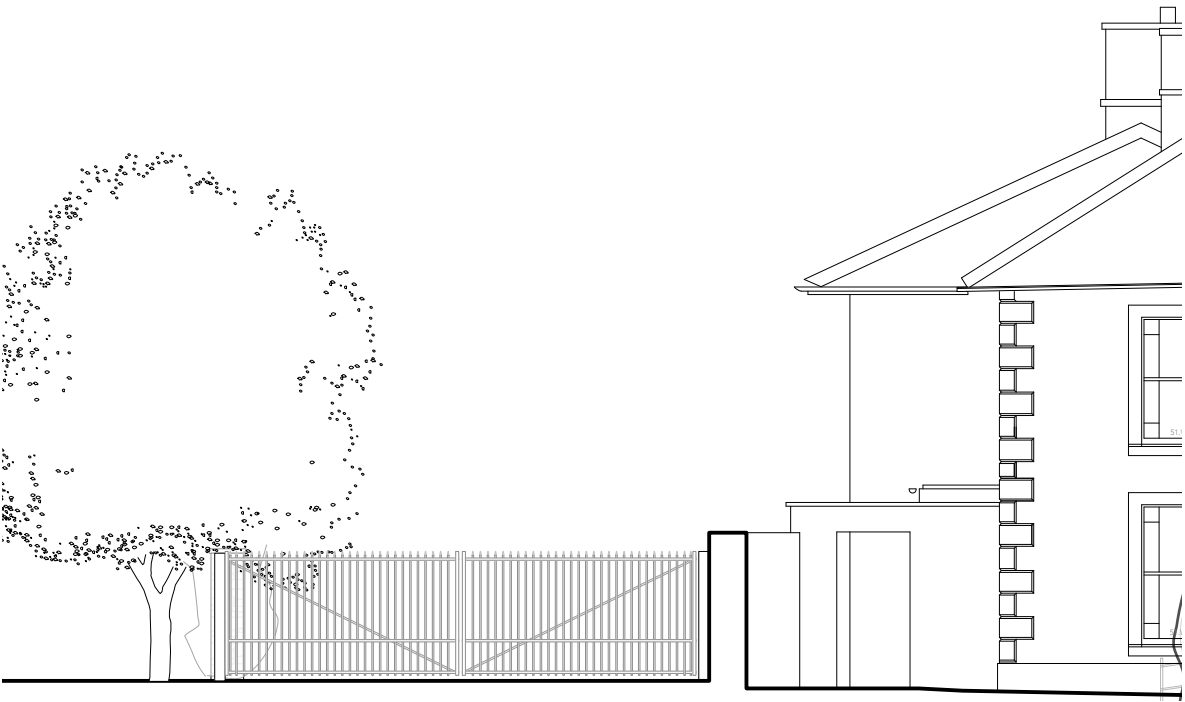

New metal gates to driveway with electric opener

Elevation AA

Elevation BB

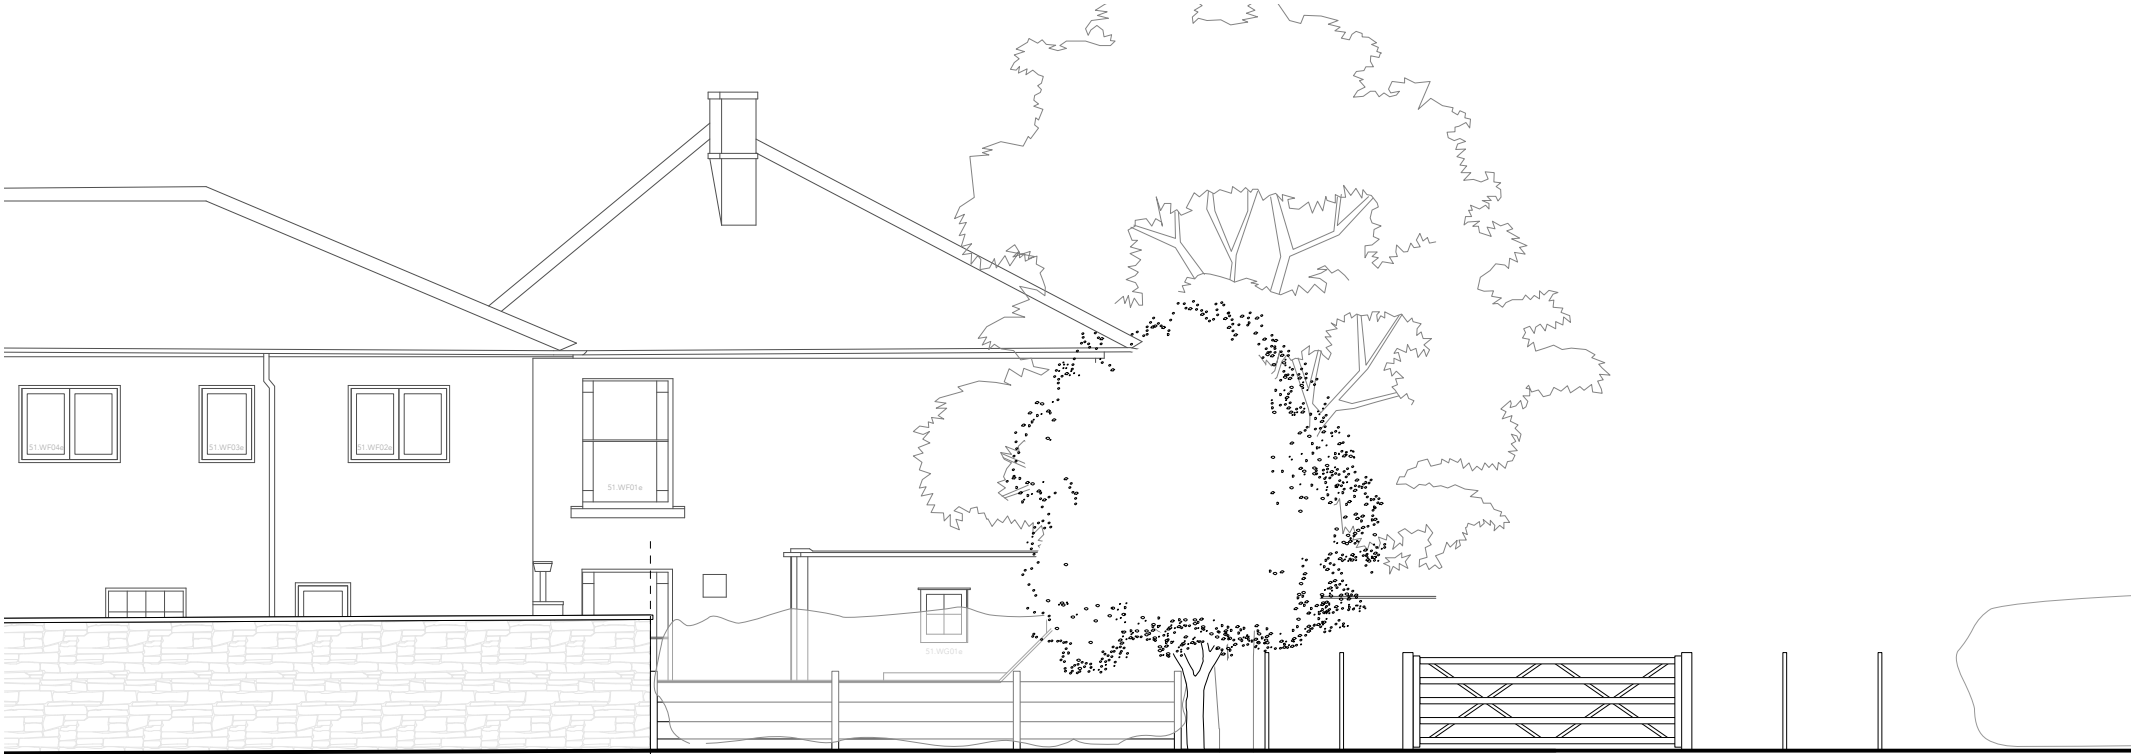

Existing semi coursed rubble stone wall

New 1.2 high post and wire
fence with hedge around

New tree

Timber 5 bar gate
relocated as emergency
access

1.2 high posts to stop
vehicles

REV.	BY	DATE	NOTES
0			
1			
2			
3			
4			
5			

PR 51 boundary wall and gates

PROJECT	STAGE	DRAWING	REV	DRAWN
999	3	52		IM
SCALE	SIZE	CREATION		
1:100	@ A3 L	Sept 2025		

Elevation AA