



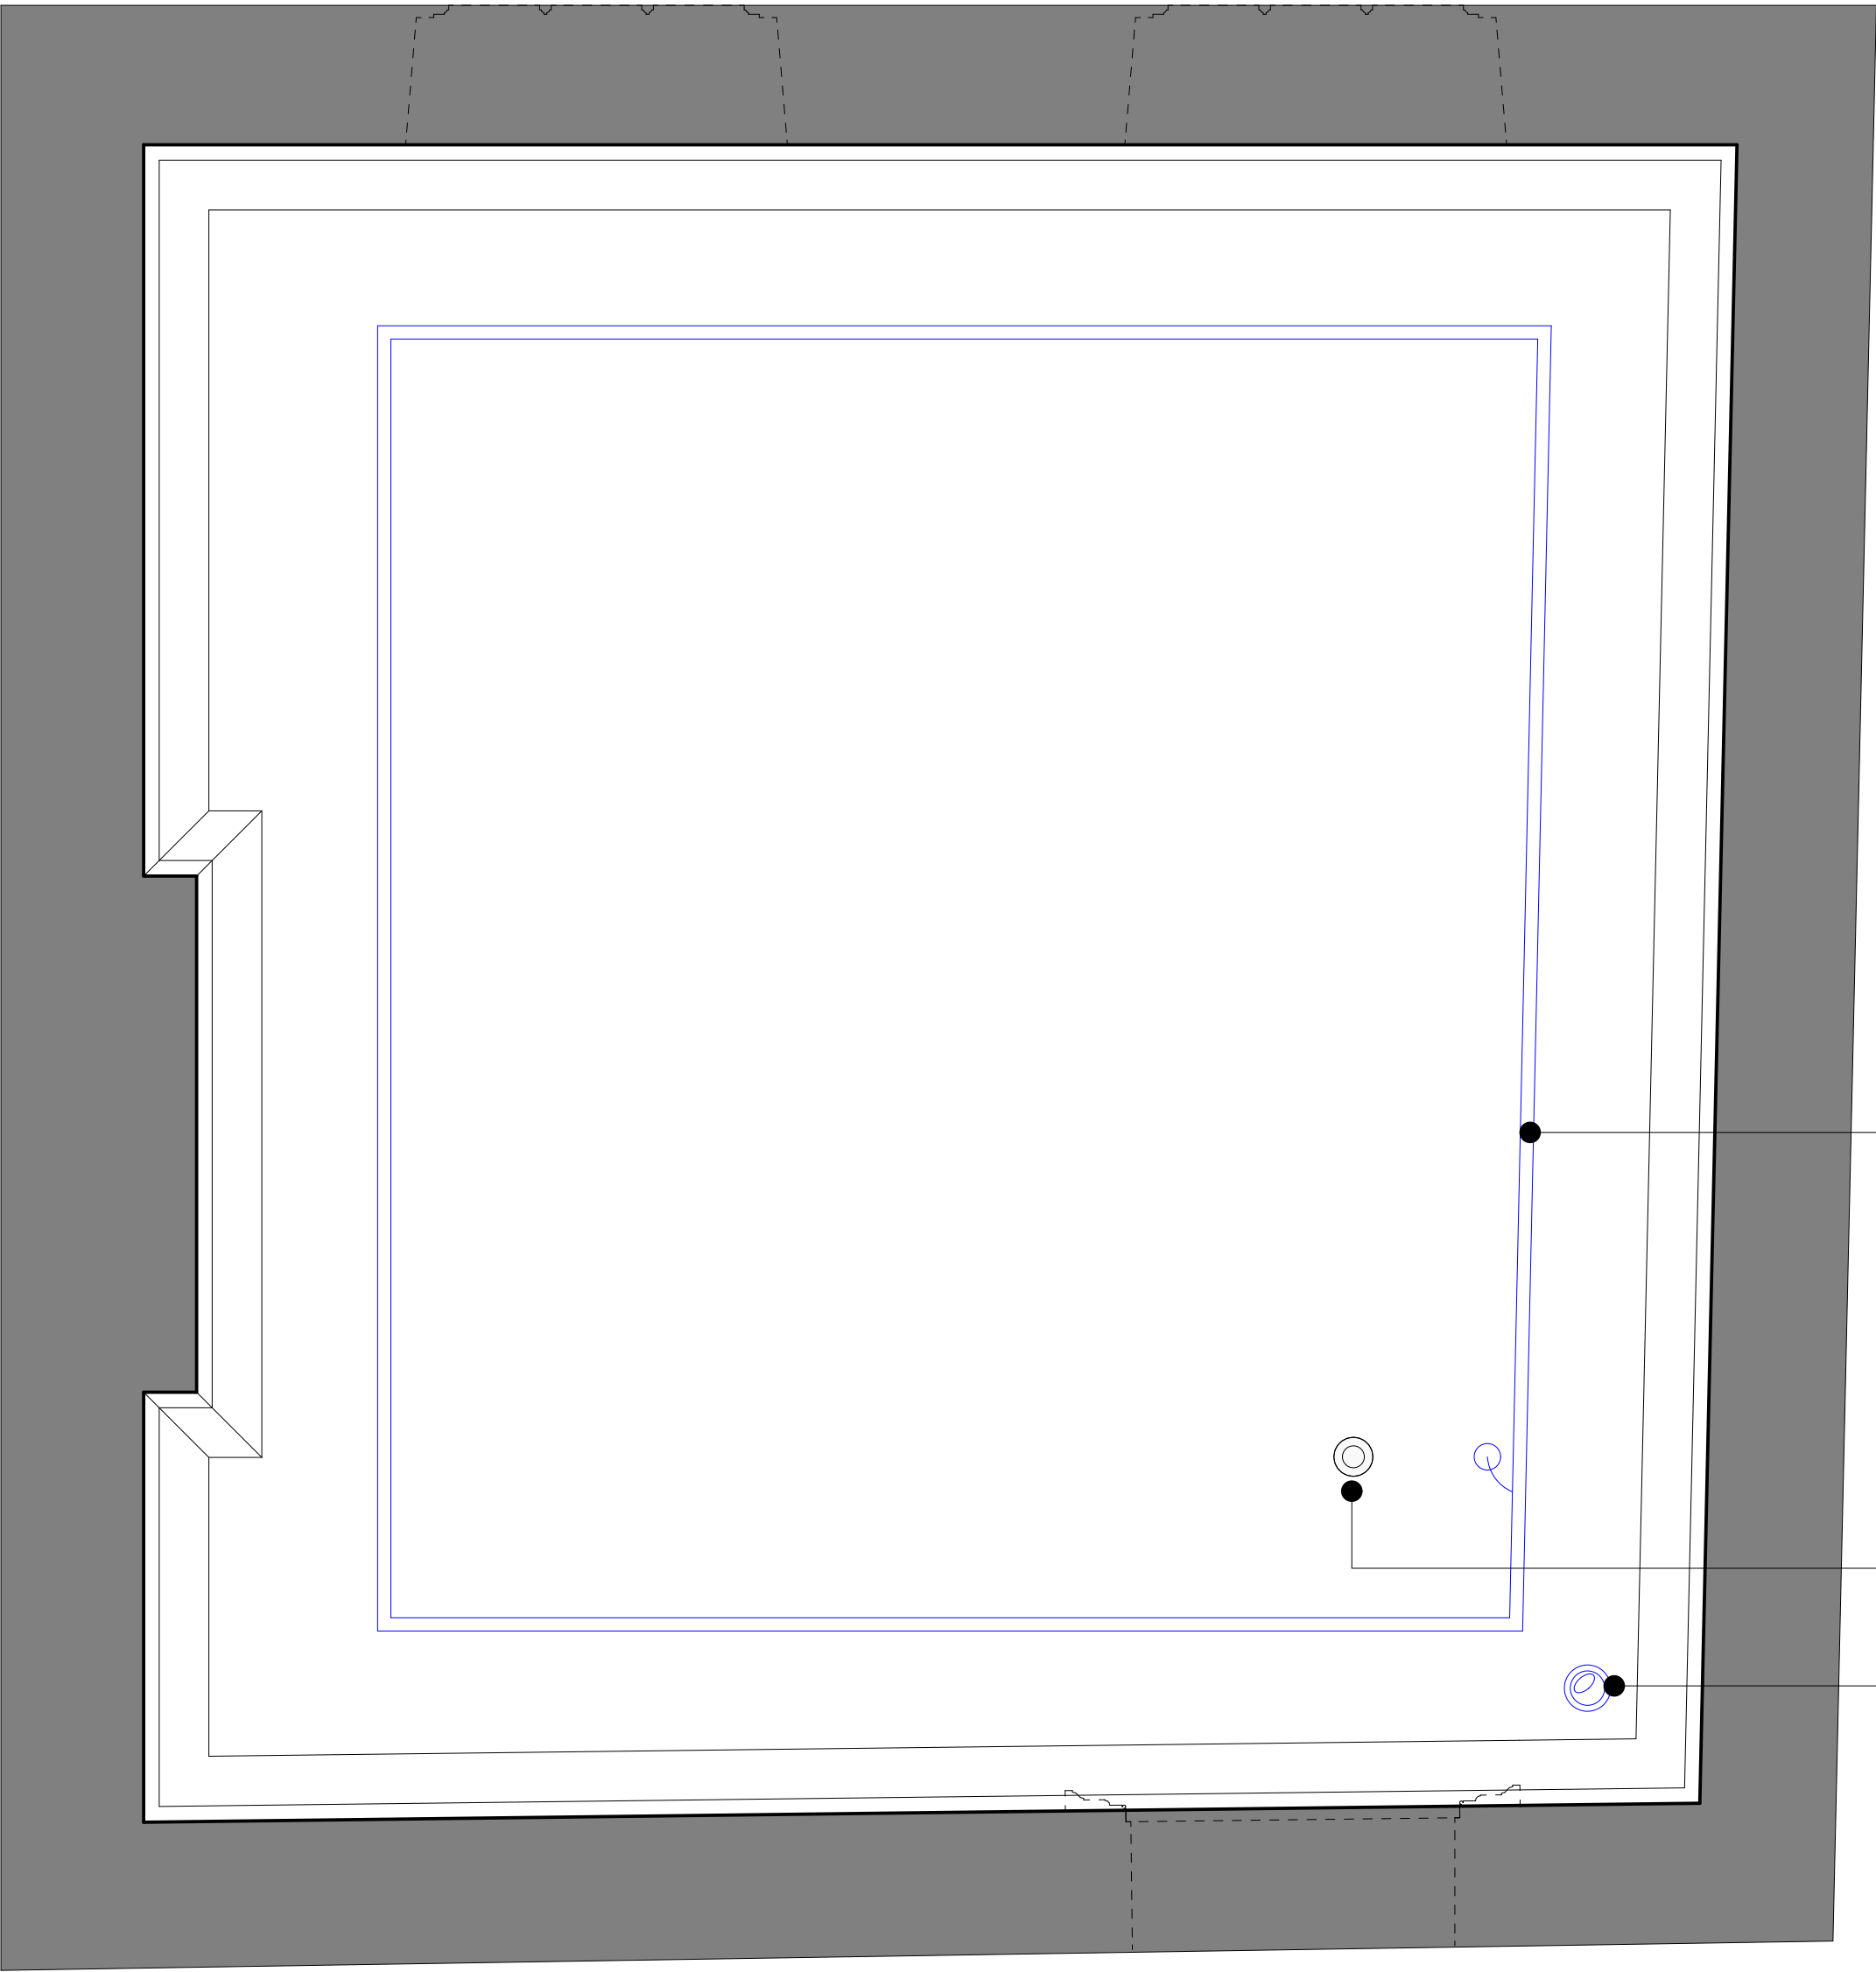

New suspended lighting track for artwork lighting, with white finish. Discrete fixings into ceiling at joist positions. Track-mounted spotlights to be fitted to suit changing exhibition needs

Existing smoke detector

Existing CCTV camera repositioned on ceiling

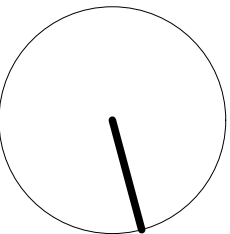

0 1 2

Notes

To be read in conjunction with all relevant Architect's, Landscape Architects's, Services, Structural Engineer's and Specialist Consultant's Drawings.

Connolly Wellingham Architects to be notified in writing of any discrepancies.

All dimensions to be verified on site before proceeding with the work.

02	21/11/2025	Issue for Listed Building Consent
01	19/11/2025	
Rev	Date	Issue

Drawing Status

PROPOSED

Spike Island Artspace Ltd
133 Cumberland Rd
Bristol
BS1 6UX

Connolly Wellingham Architects
connollywellingham.com

Client
National Trust

Project
**Mompesson House:
North East Bedroom**

Drawing Title
Ceiling Plan

Scale @ A1
1:20

Drawing Number	Rev
060-CWa-DR-A-3102	02