
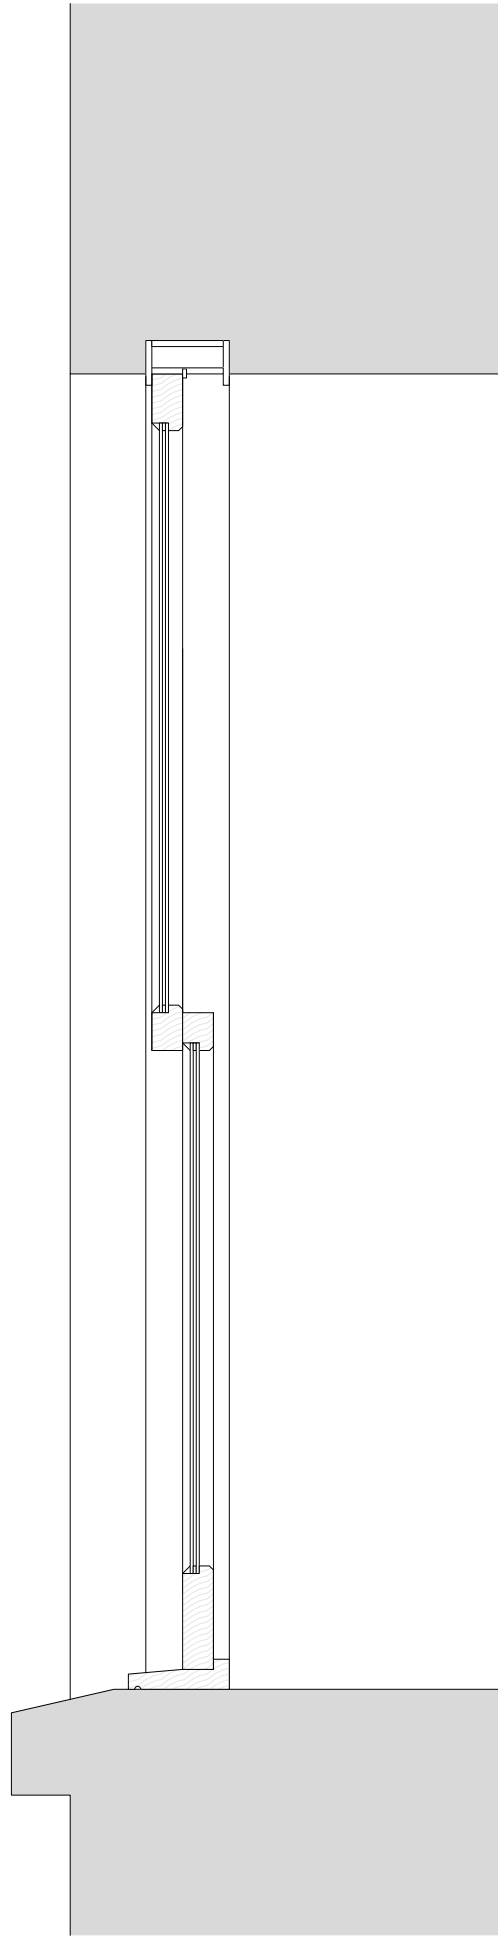
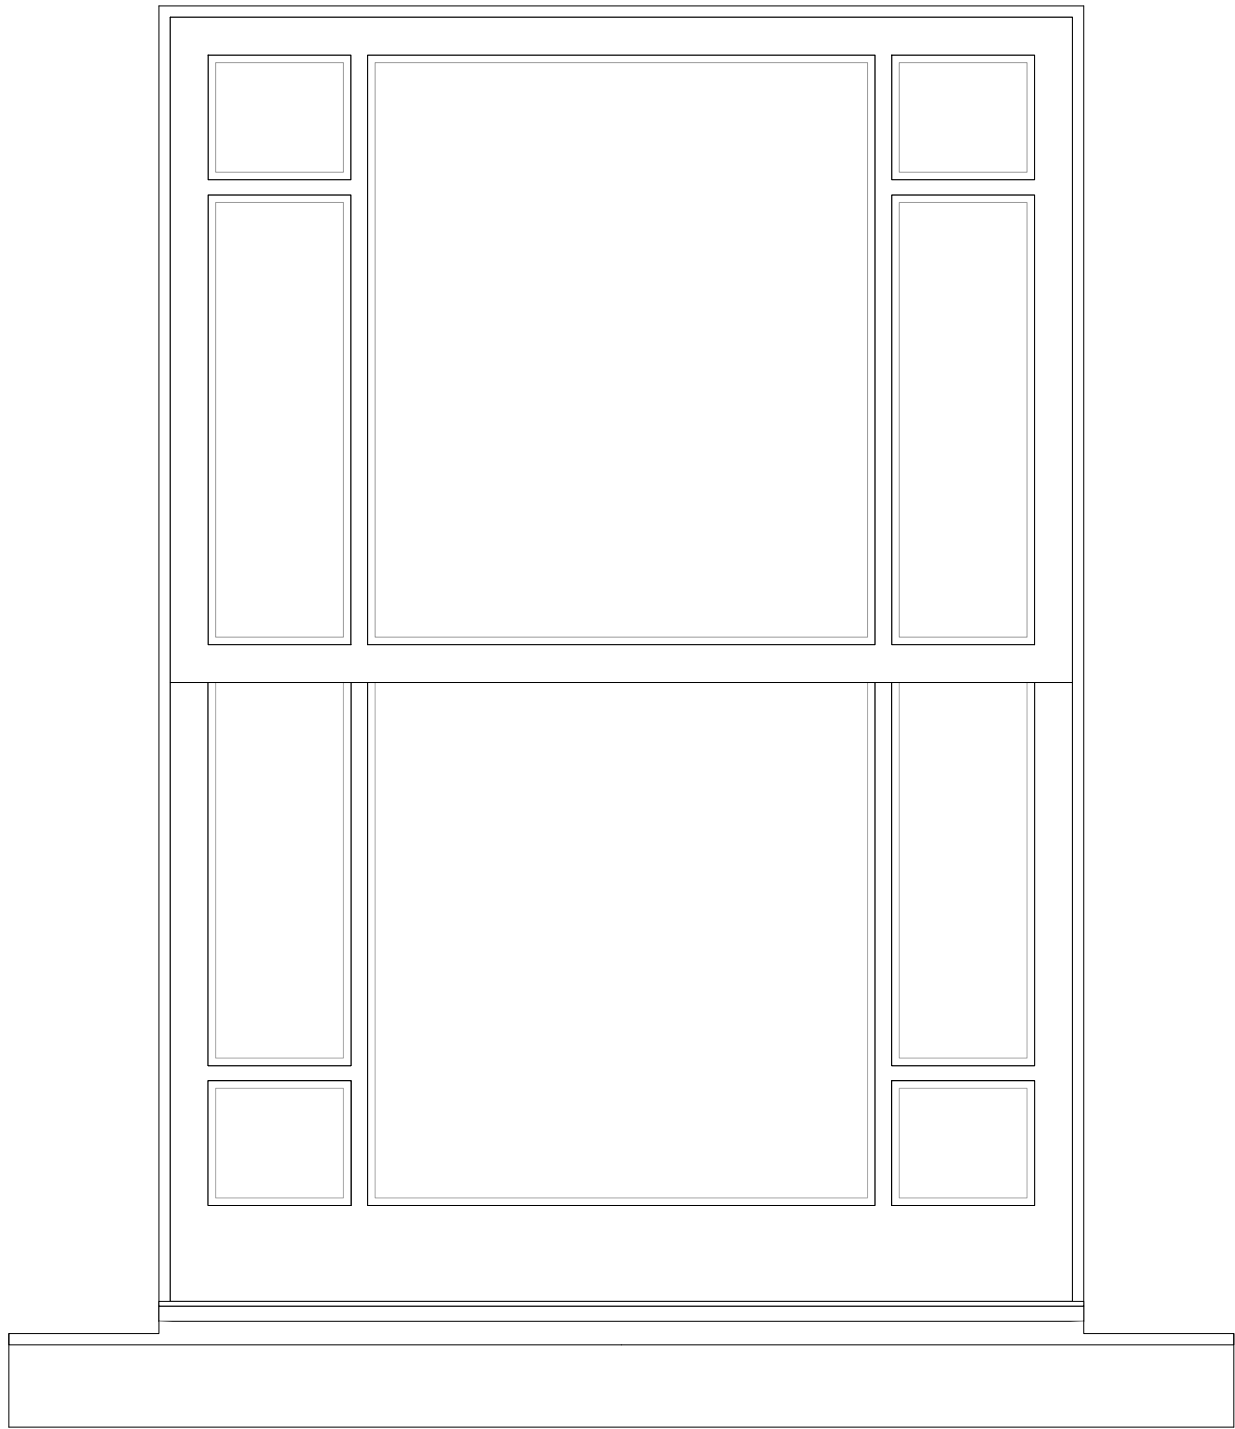


NB all windows to 51 will be assessed individually on their condition. Where possible they will all be retained as existing in situ with minor repairs made. Where panes have been broken, we will replace all the panes in the same window with slimline double glazed units.

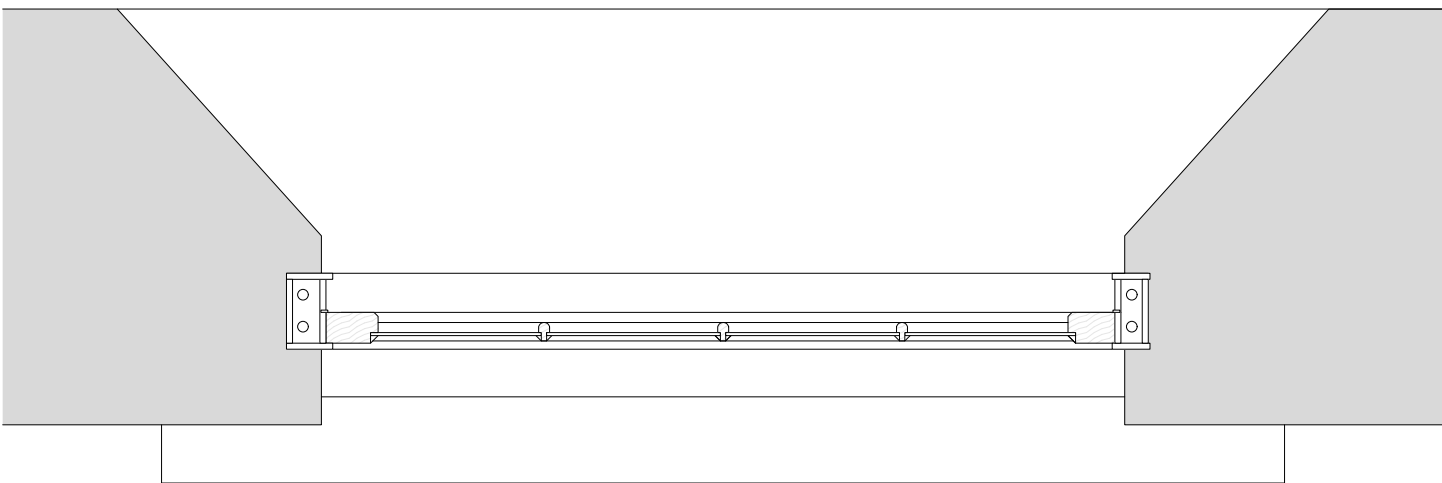

WF01p

PR new window - sash

Timber framed
Slimline double glazed

To match design of existing sash windows

WG04 e

EX window repaired in situ

Bars external to window removed

