




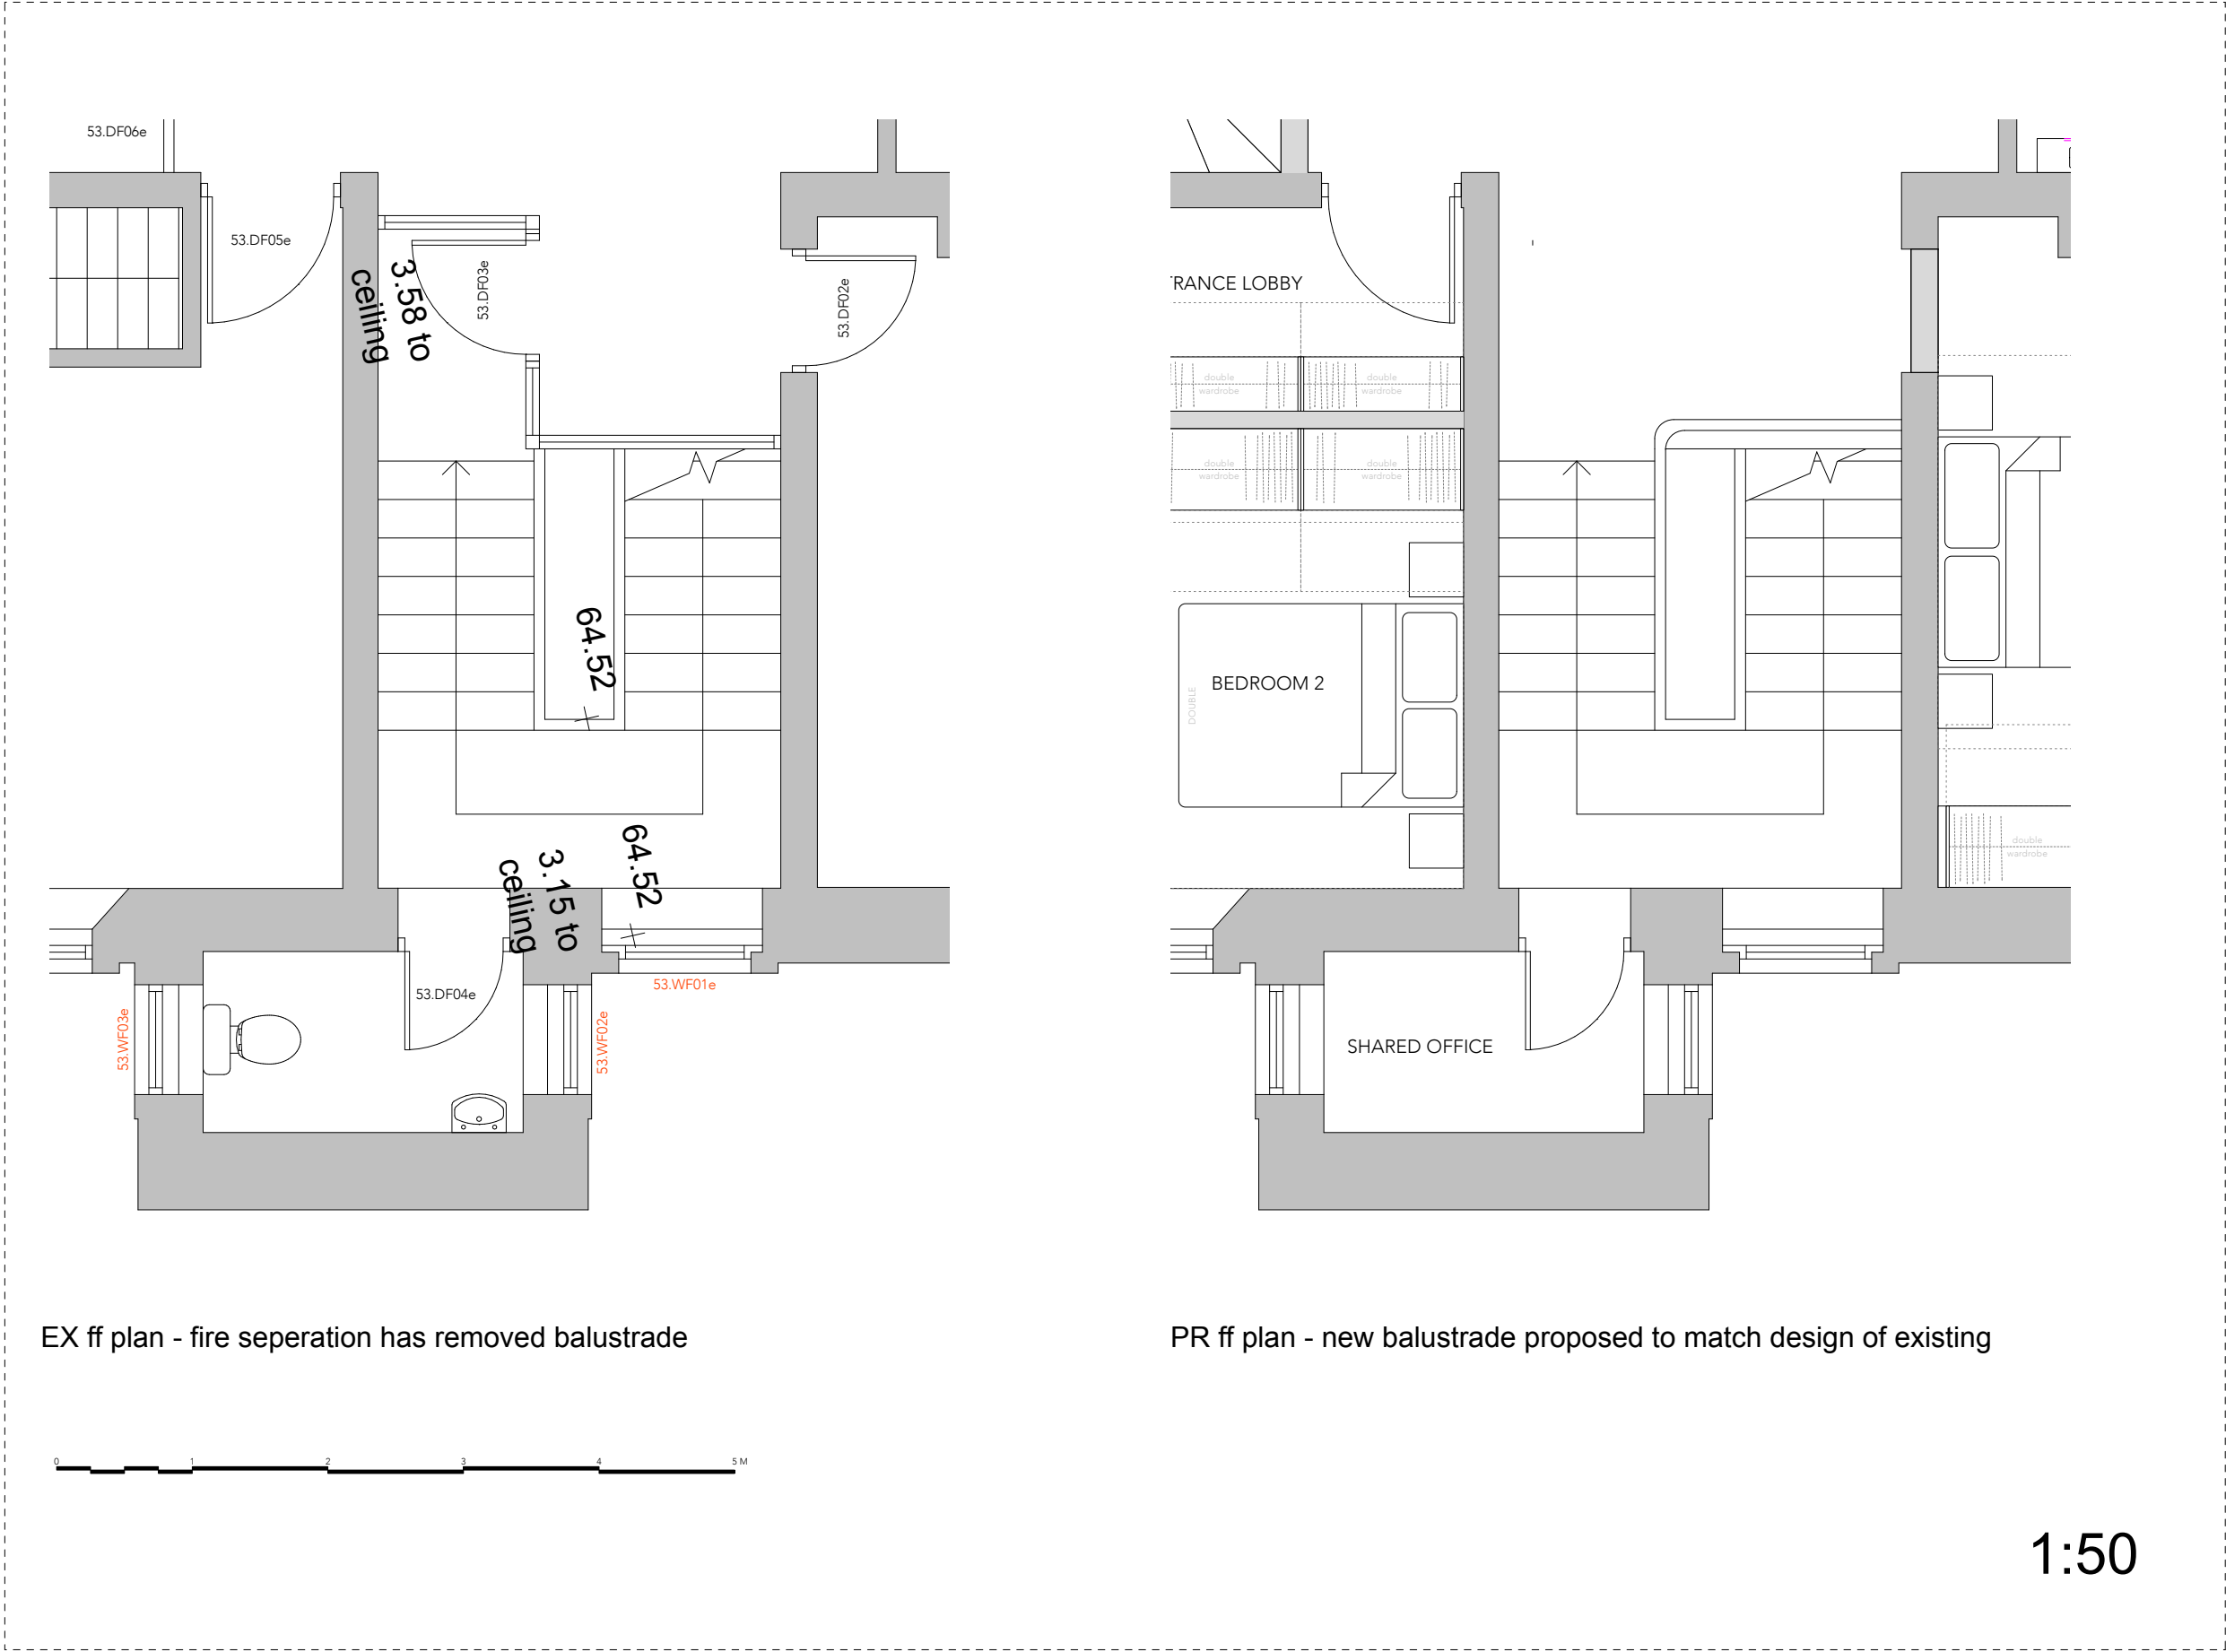

Reference photo

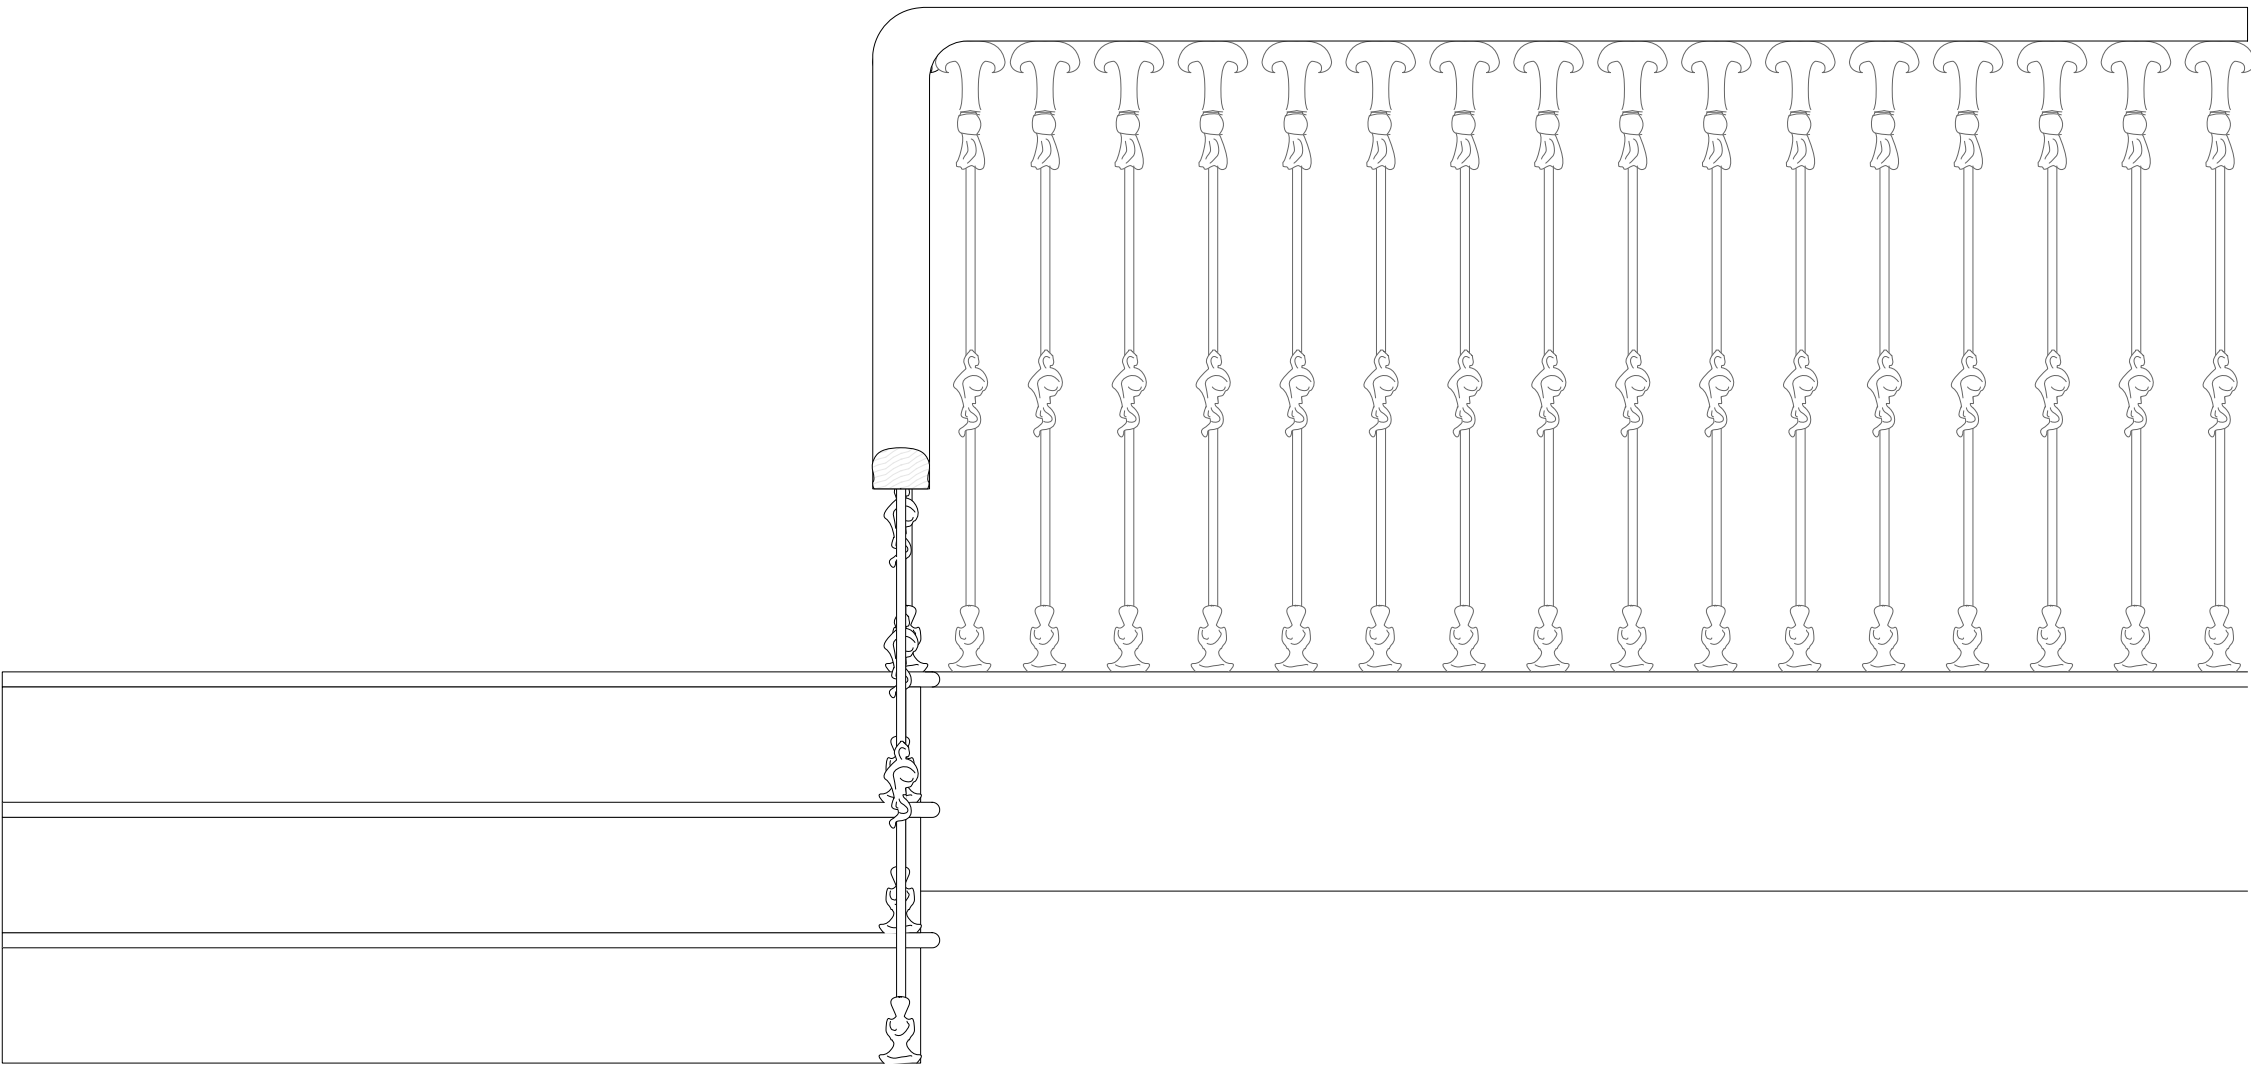

Reference photo

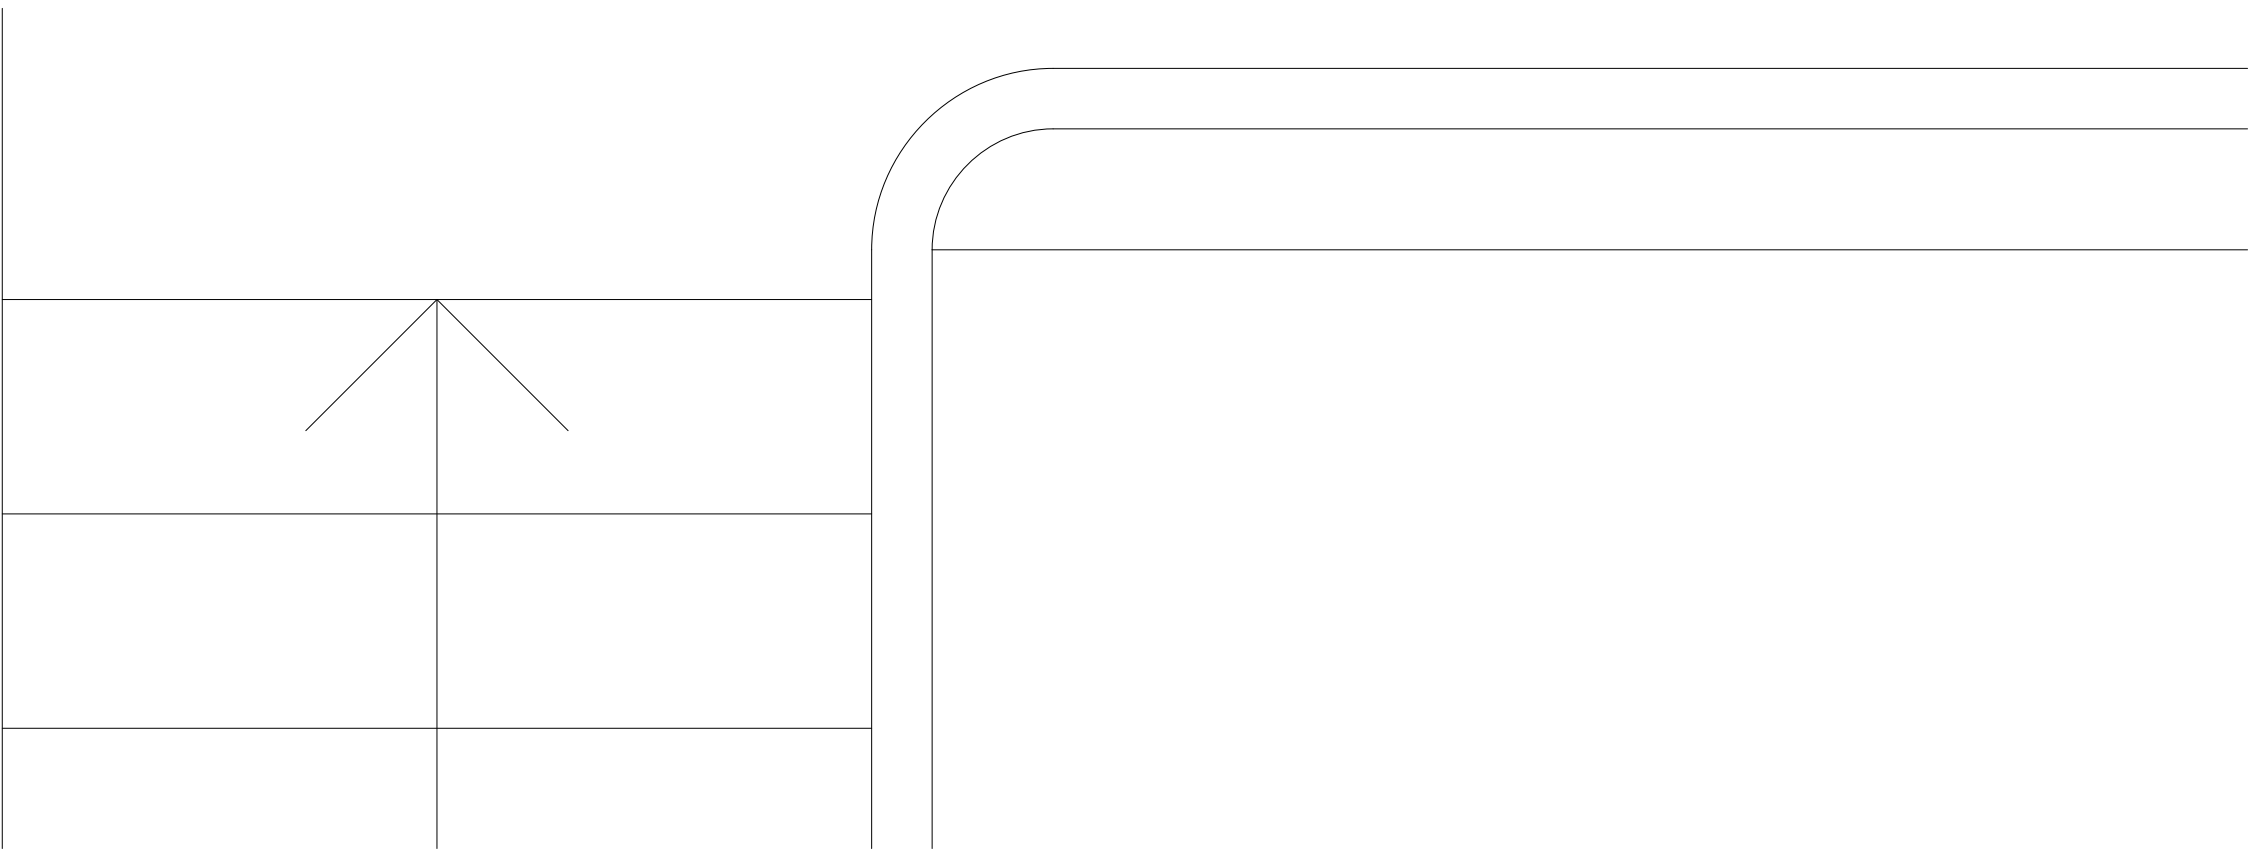

PR new ff balustrade to match design of existing balustrade railings

Handrail to match existing
All finishes to match existing

EX railings on EX staircase