
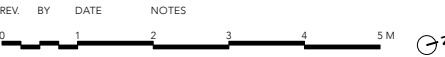


Planning

CLIENT
Rowden Hill Holdings Ltd.
ADDRESS
Chippenham
Wiltshire
SN15 2AJ

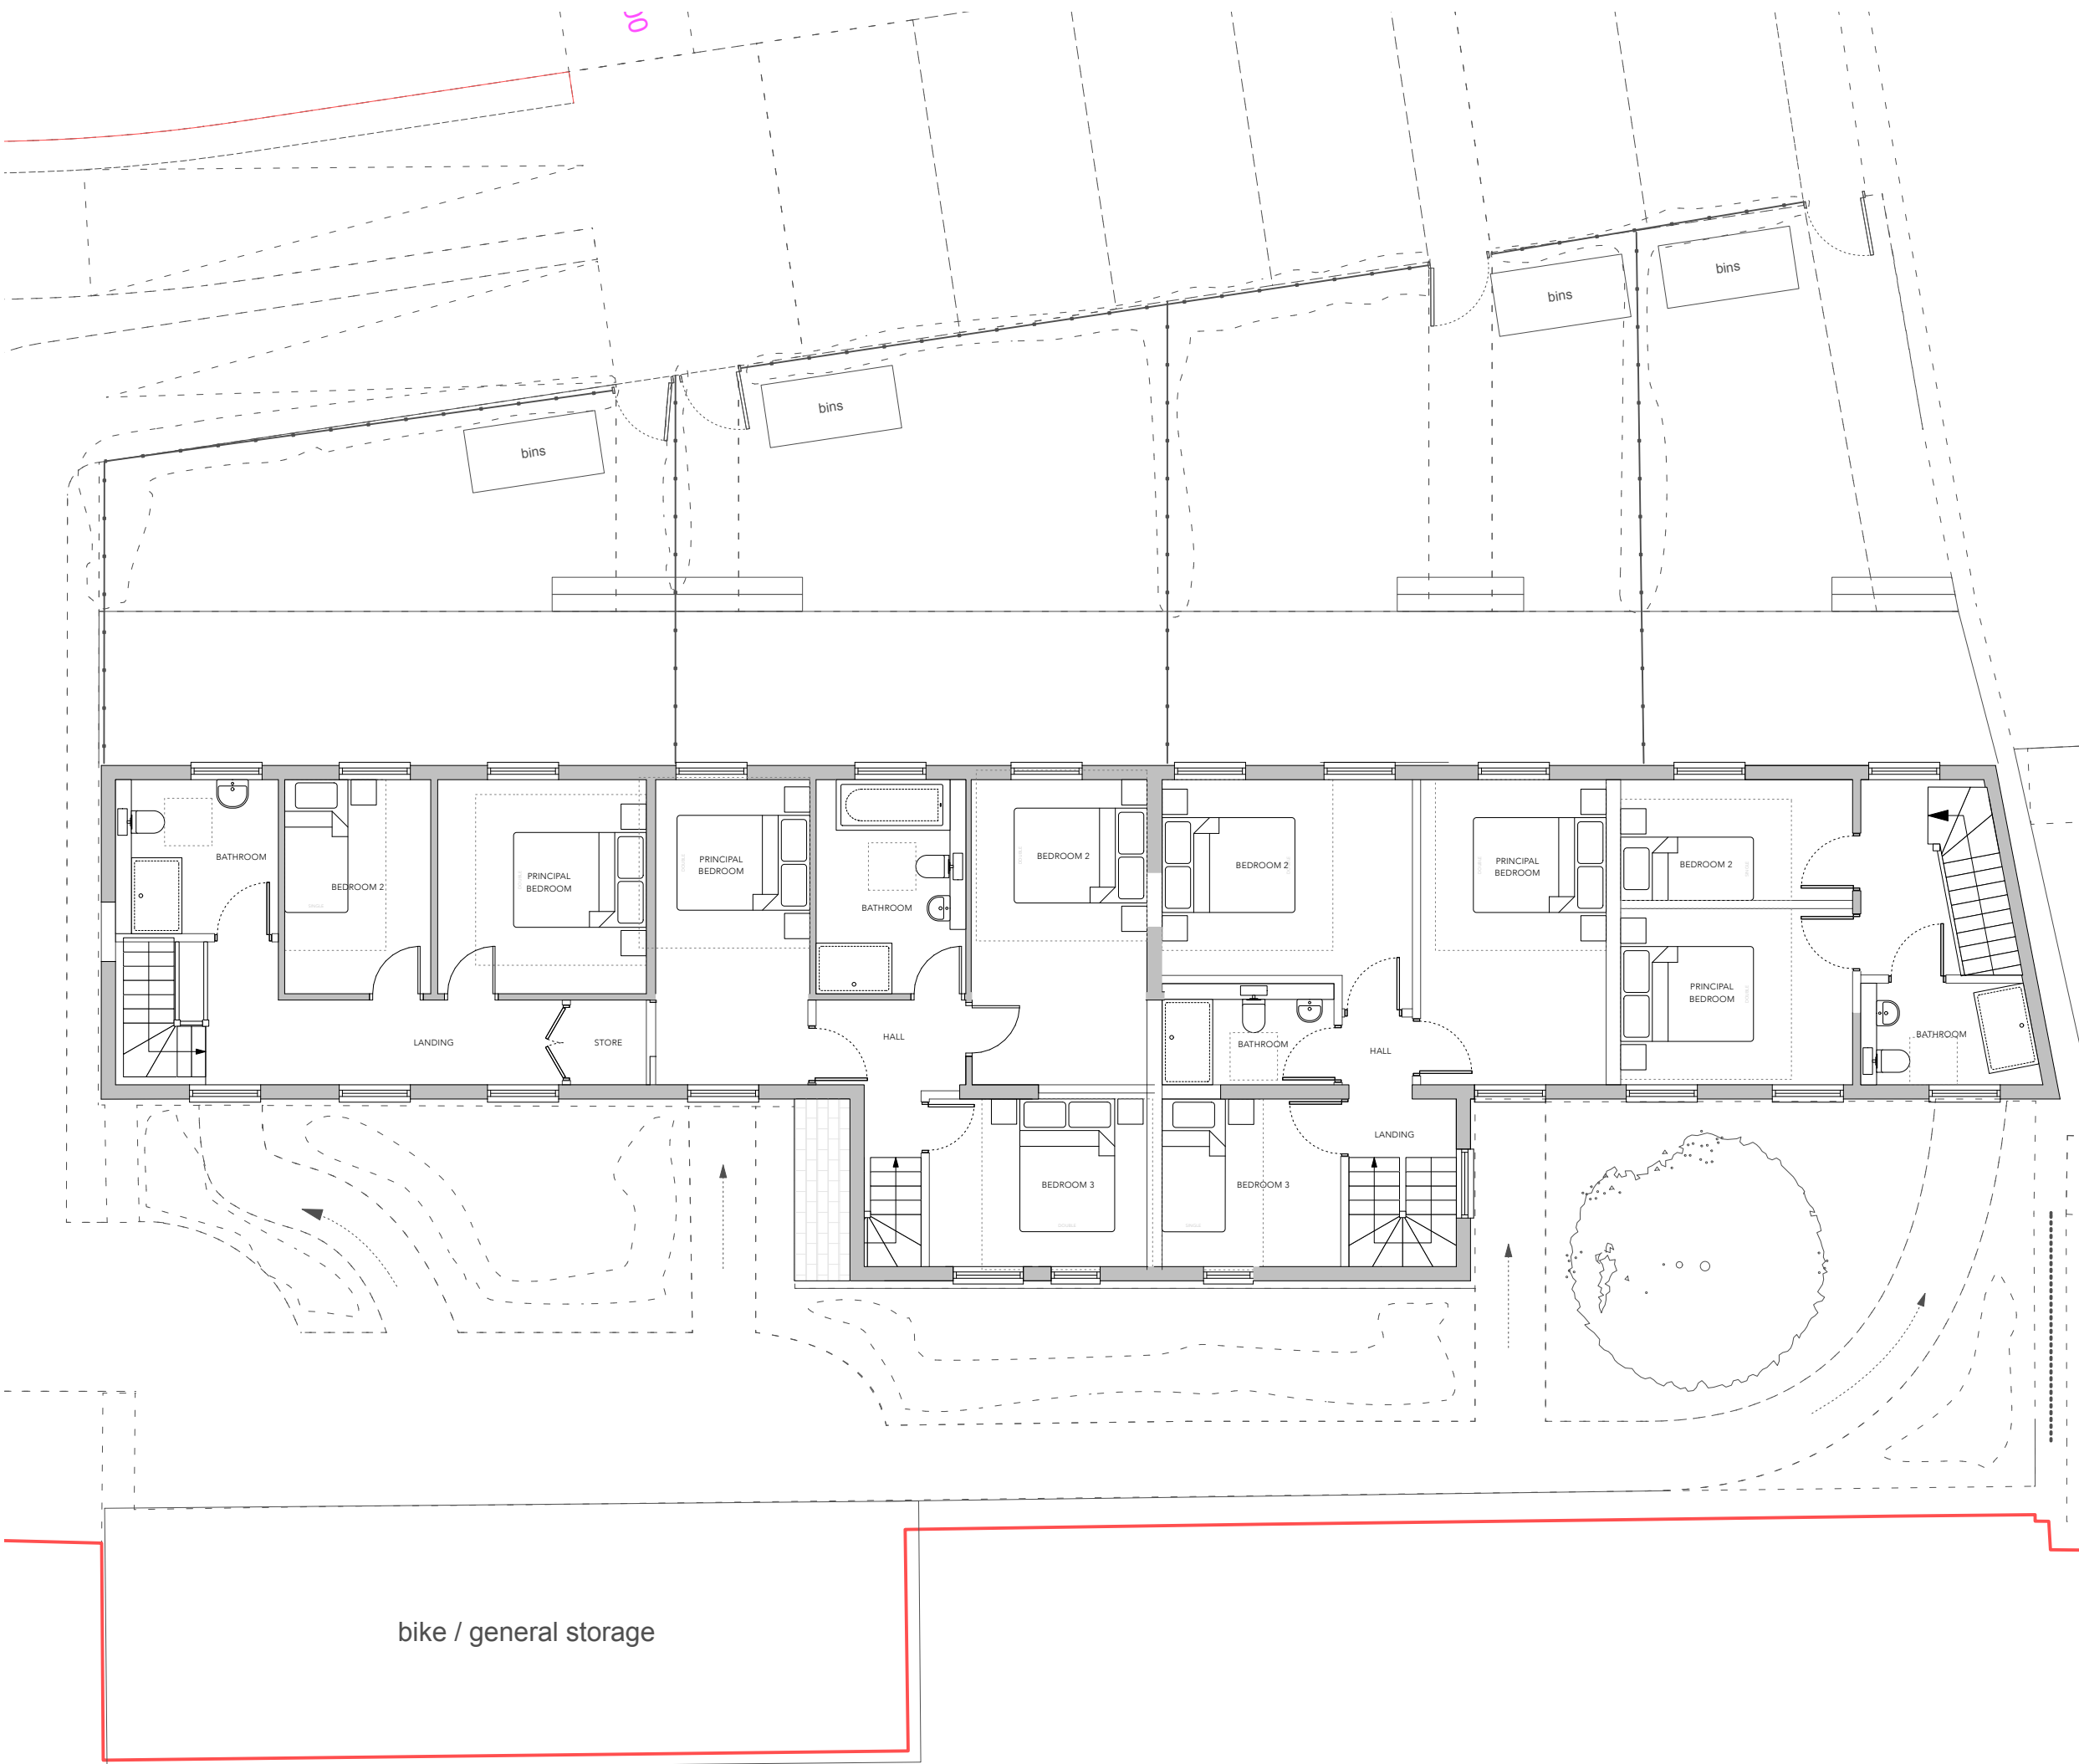

PR 49 first floor plan

PROJECT	STAGE	DRAWING	REV	DRAWN
999	3	33		FP
SCALE	SIZE	CREATION		
1:100	@ A3 L	Sept 2025		