

Planning

CLIENT


Rowden Hill Holdings Ltd.

ADDRESS


Chippenham

Wiltshire

SN15 2AJ

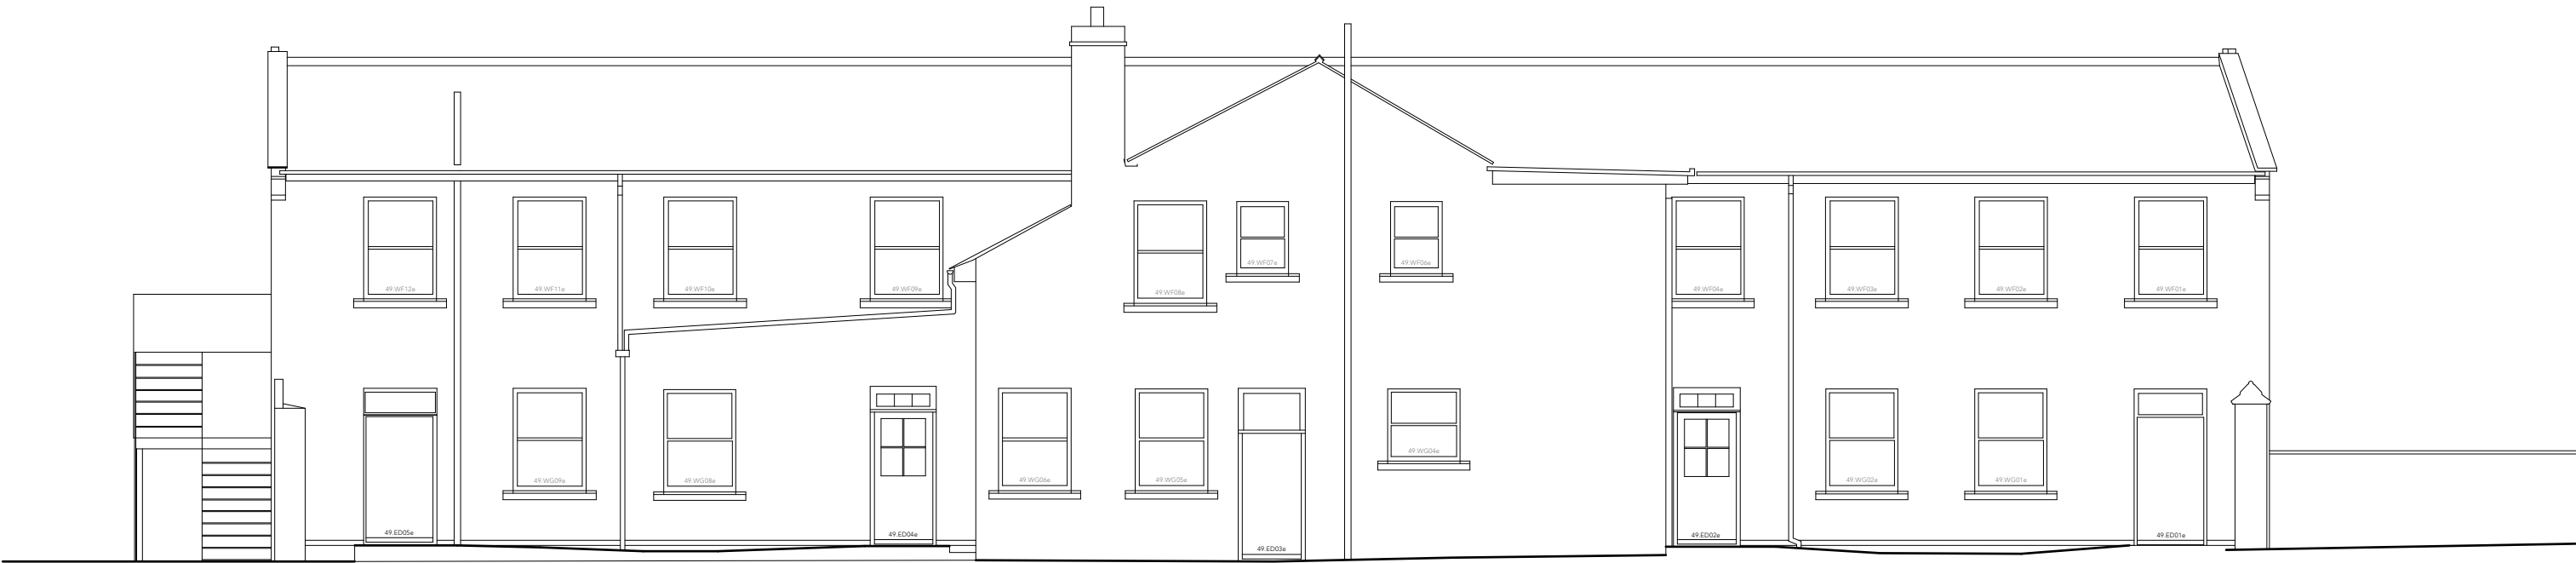

East Elevation

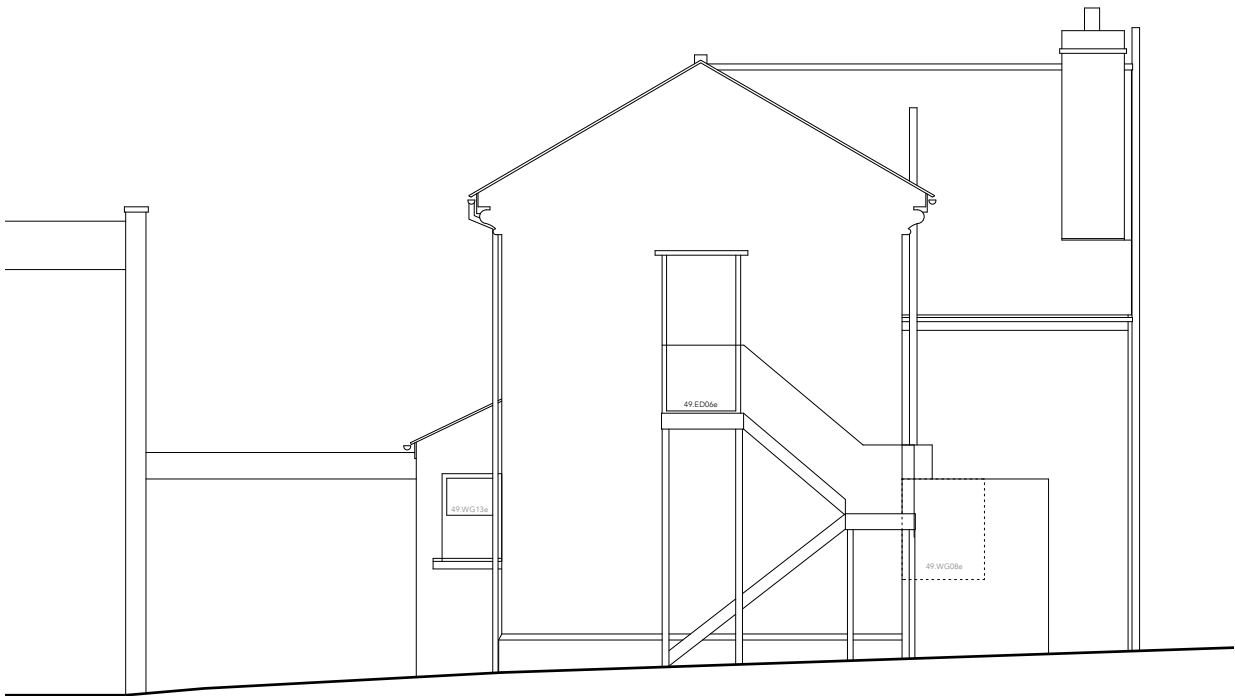

South Elevation

REV.	BY	DATE	NOTES
0			
1			
2			
3			
4			
5			

EX 49 E and S elevations

PROJECT	STAGE	DRAWING	REV	DRAWN
999	3	13		IM
SCALE	SIZE	CREATION		
1:100	@ A3 L	Sept 2025		