


Planning

CLIENT
Rowden Hill Holdings Ltd.
ADDRESS
Chippenham
Wiltshire
SN15 2AJ

- Flat 3 110m²
- Flat 4 77m²
- Flat 5 (loft floor)

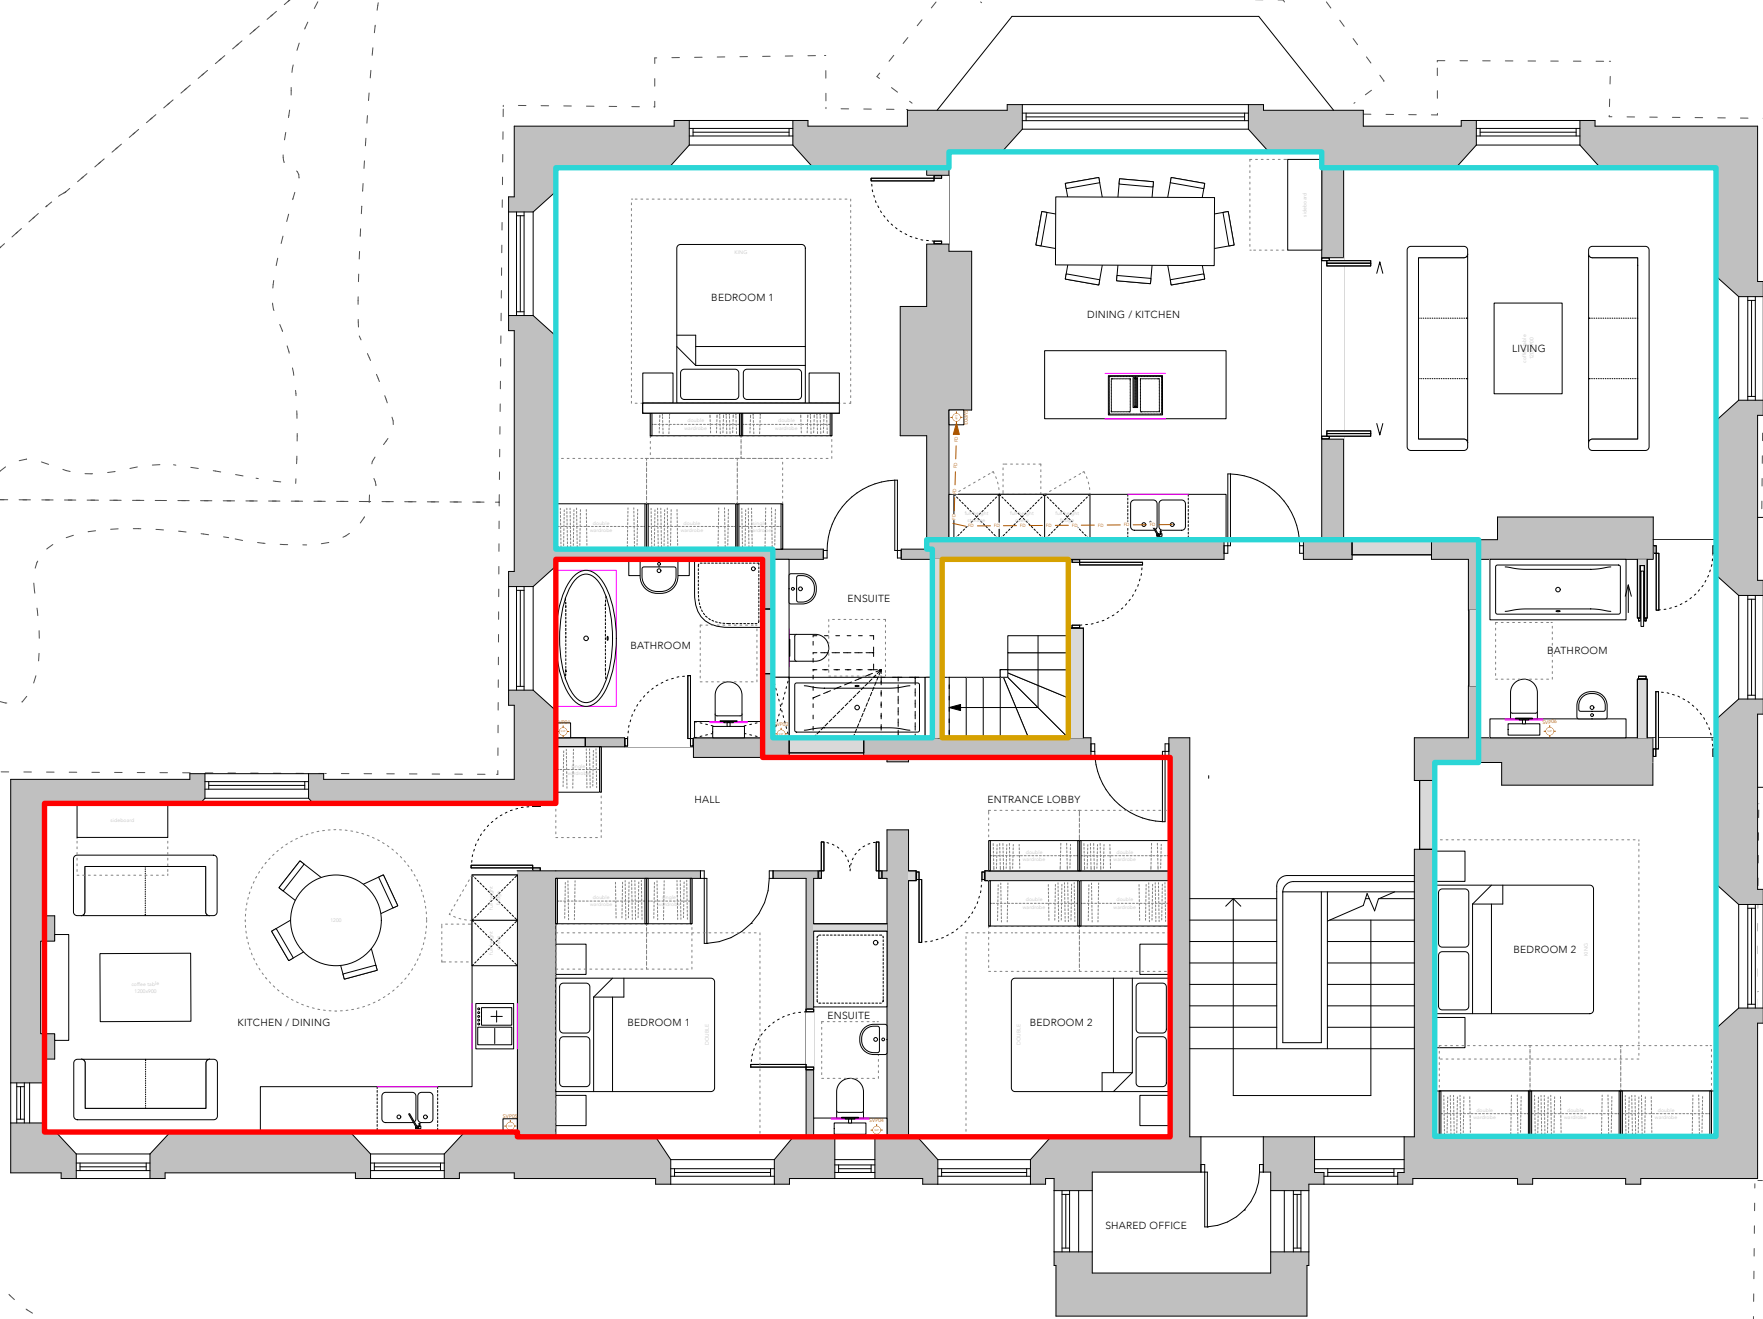

REV.	BY	DATE	NOTES
0		1	2
3		4	5 M

PR 53 first floor plan

PROJECT	STAGE	DRAWING	REV	DRAWN
999	3	40		FP
SCALE	SIZE	CREATION		
1:100	@ A3 L	Sept 2025		