



999 Rowden Hill

Planning

CLIENT
Rowden Hill Holdings Ltd.
ADDRESS
Chippenham
Wiltshire
SN15 2AJ

Flat 5 128m²

NB new rooflight locations
shown in light blue

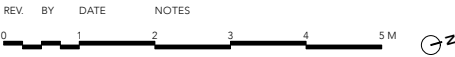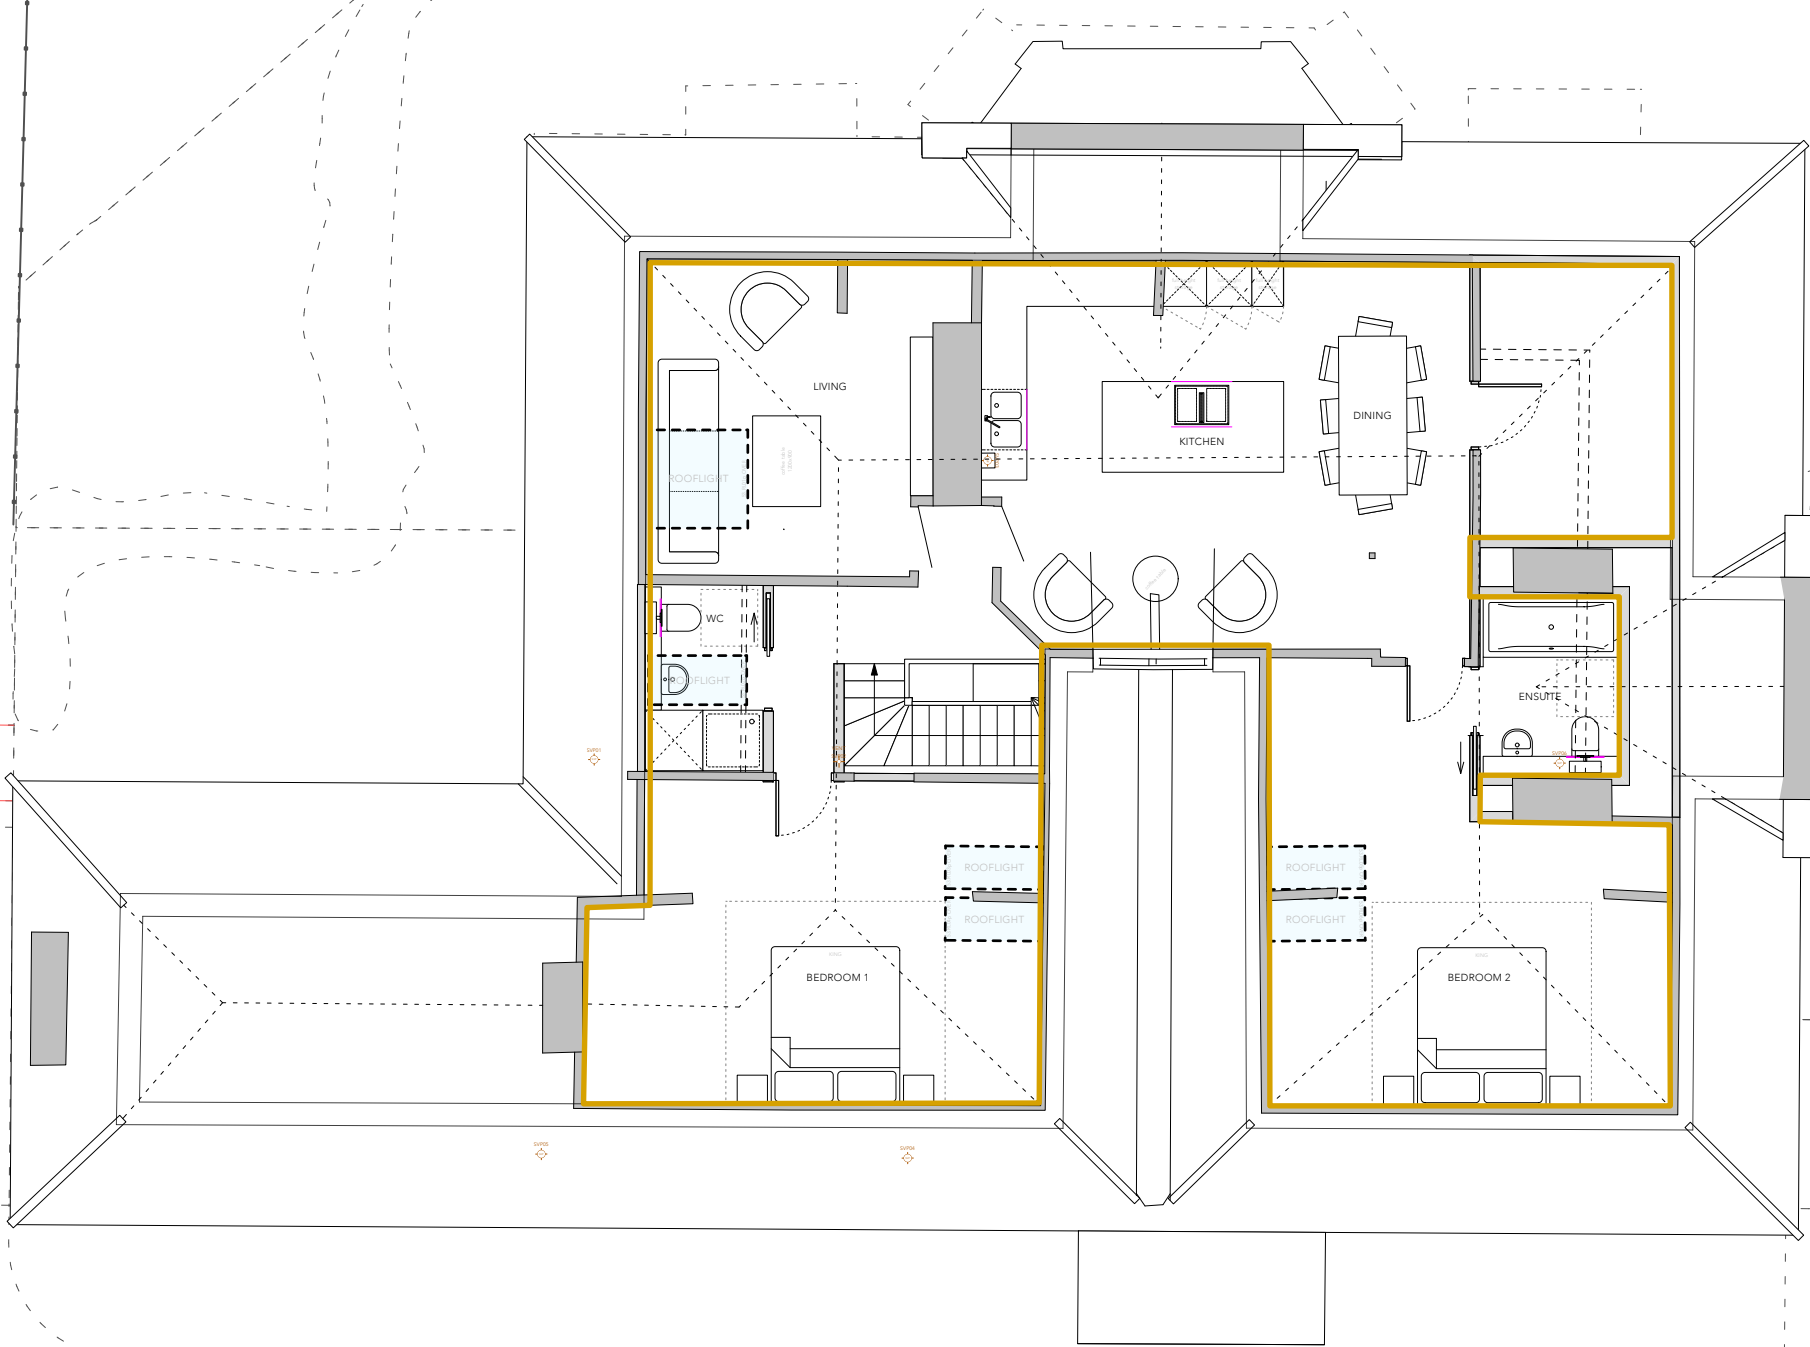

PR 53 second floor plan

PROJECT	STAGE	DRAWING	REV	DRAWN
999	3	41		FP
SCALE	SIZE	CREATION		
1:100	@ A3 L	Sept 2025		