

1

WG03e, WG06e

PR new window - single casement










Replacing modern window
Timber framed
Slimline double glazed

2


WF03e

PR new window - single casement

Replacing modern window
Timber framed
Slimline double glazed

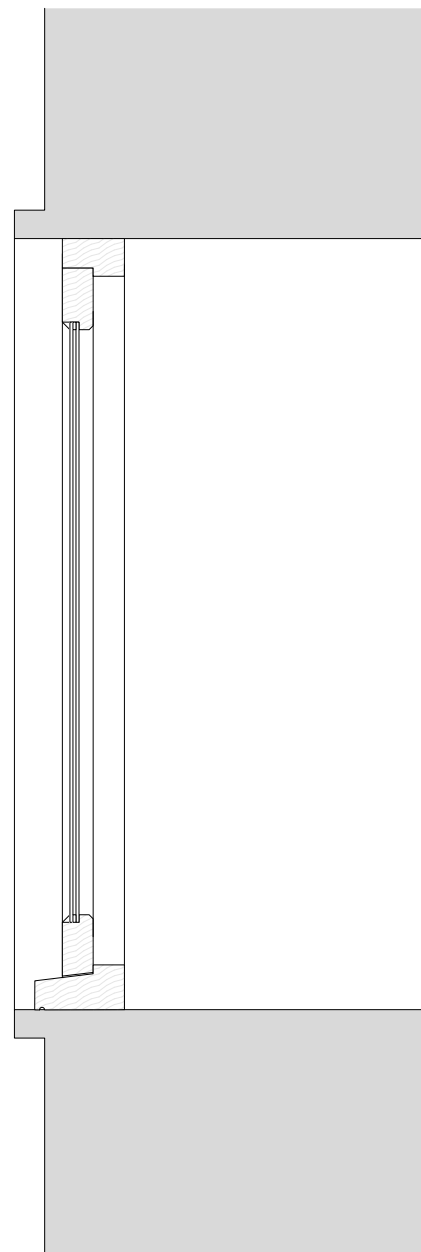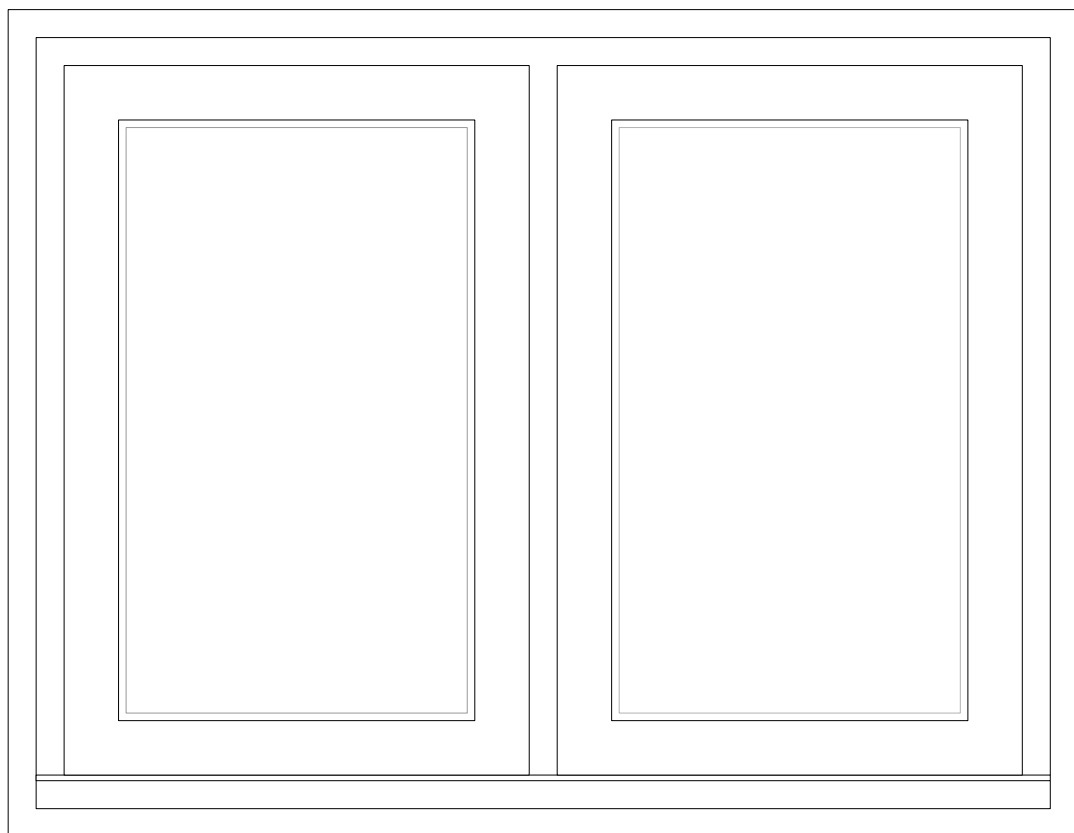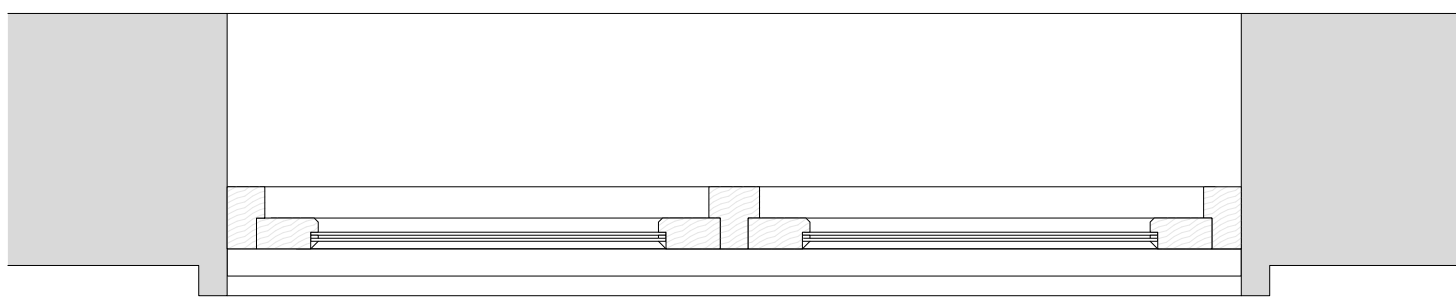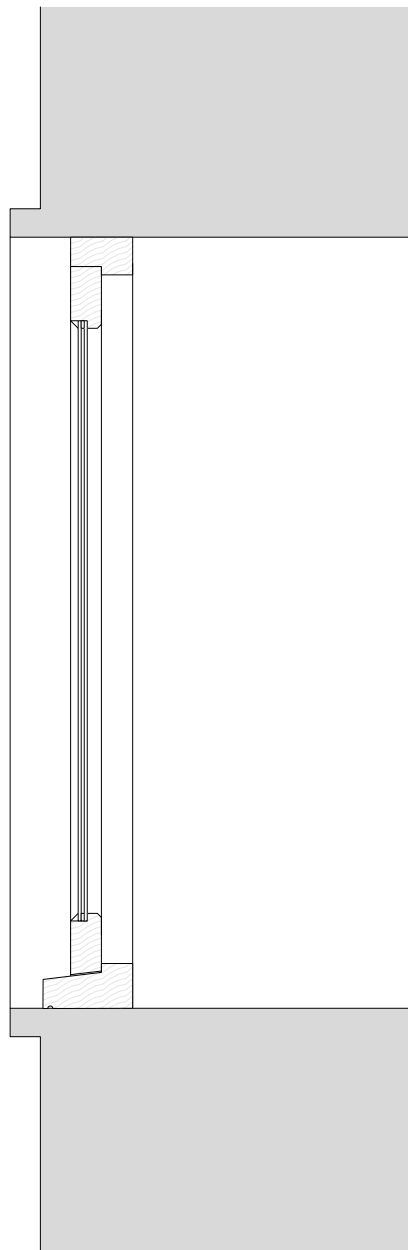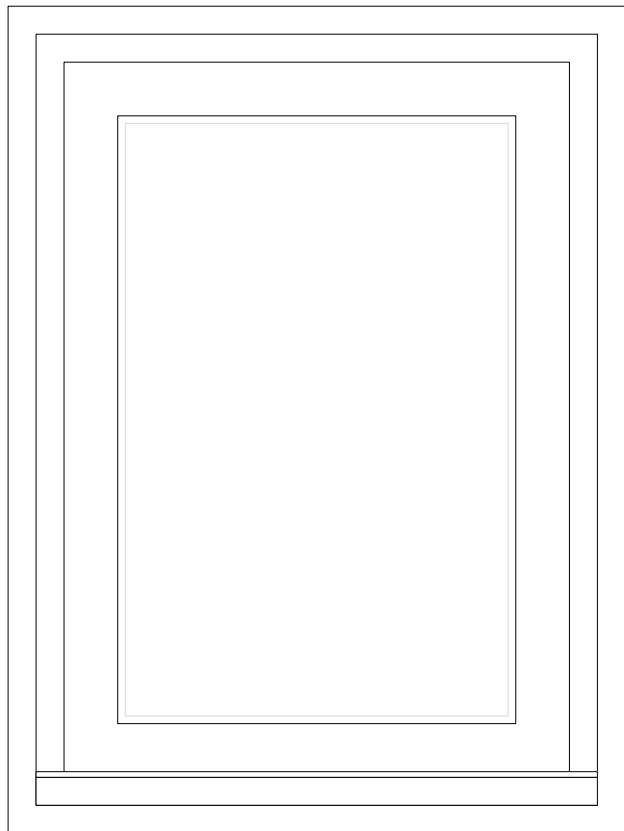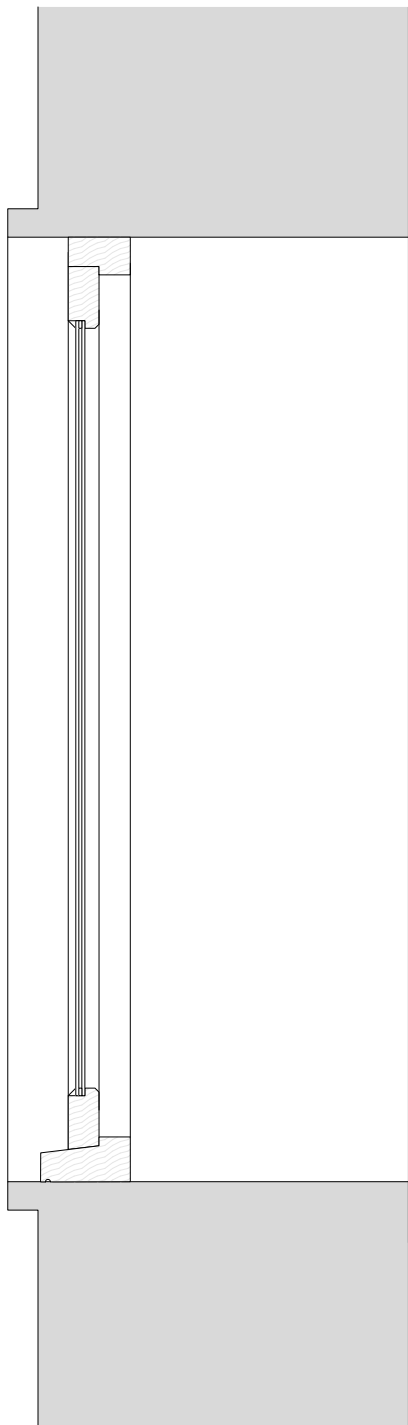 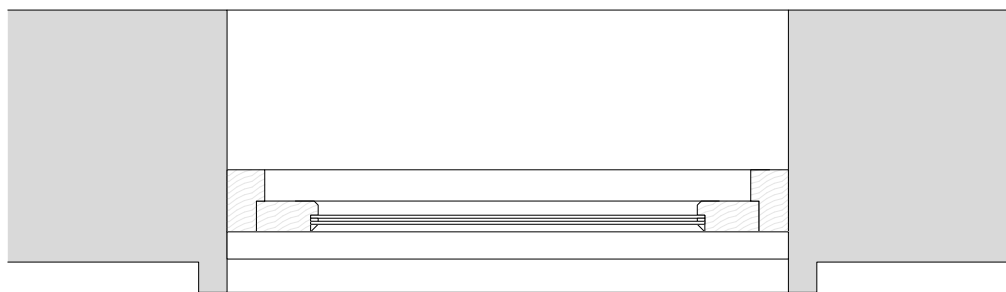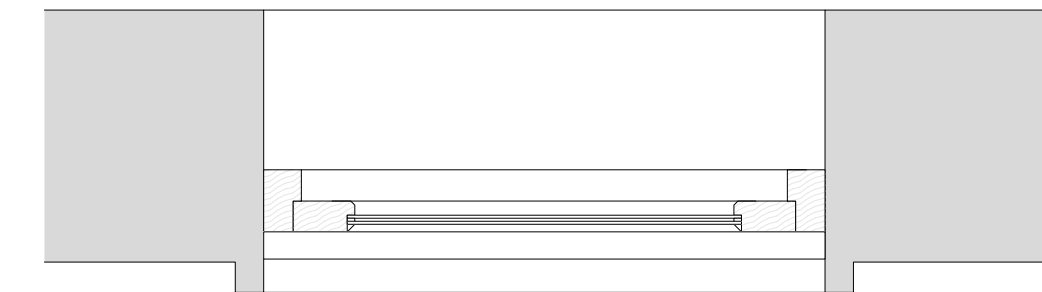

Key elevation 1:50

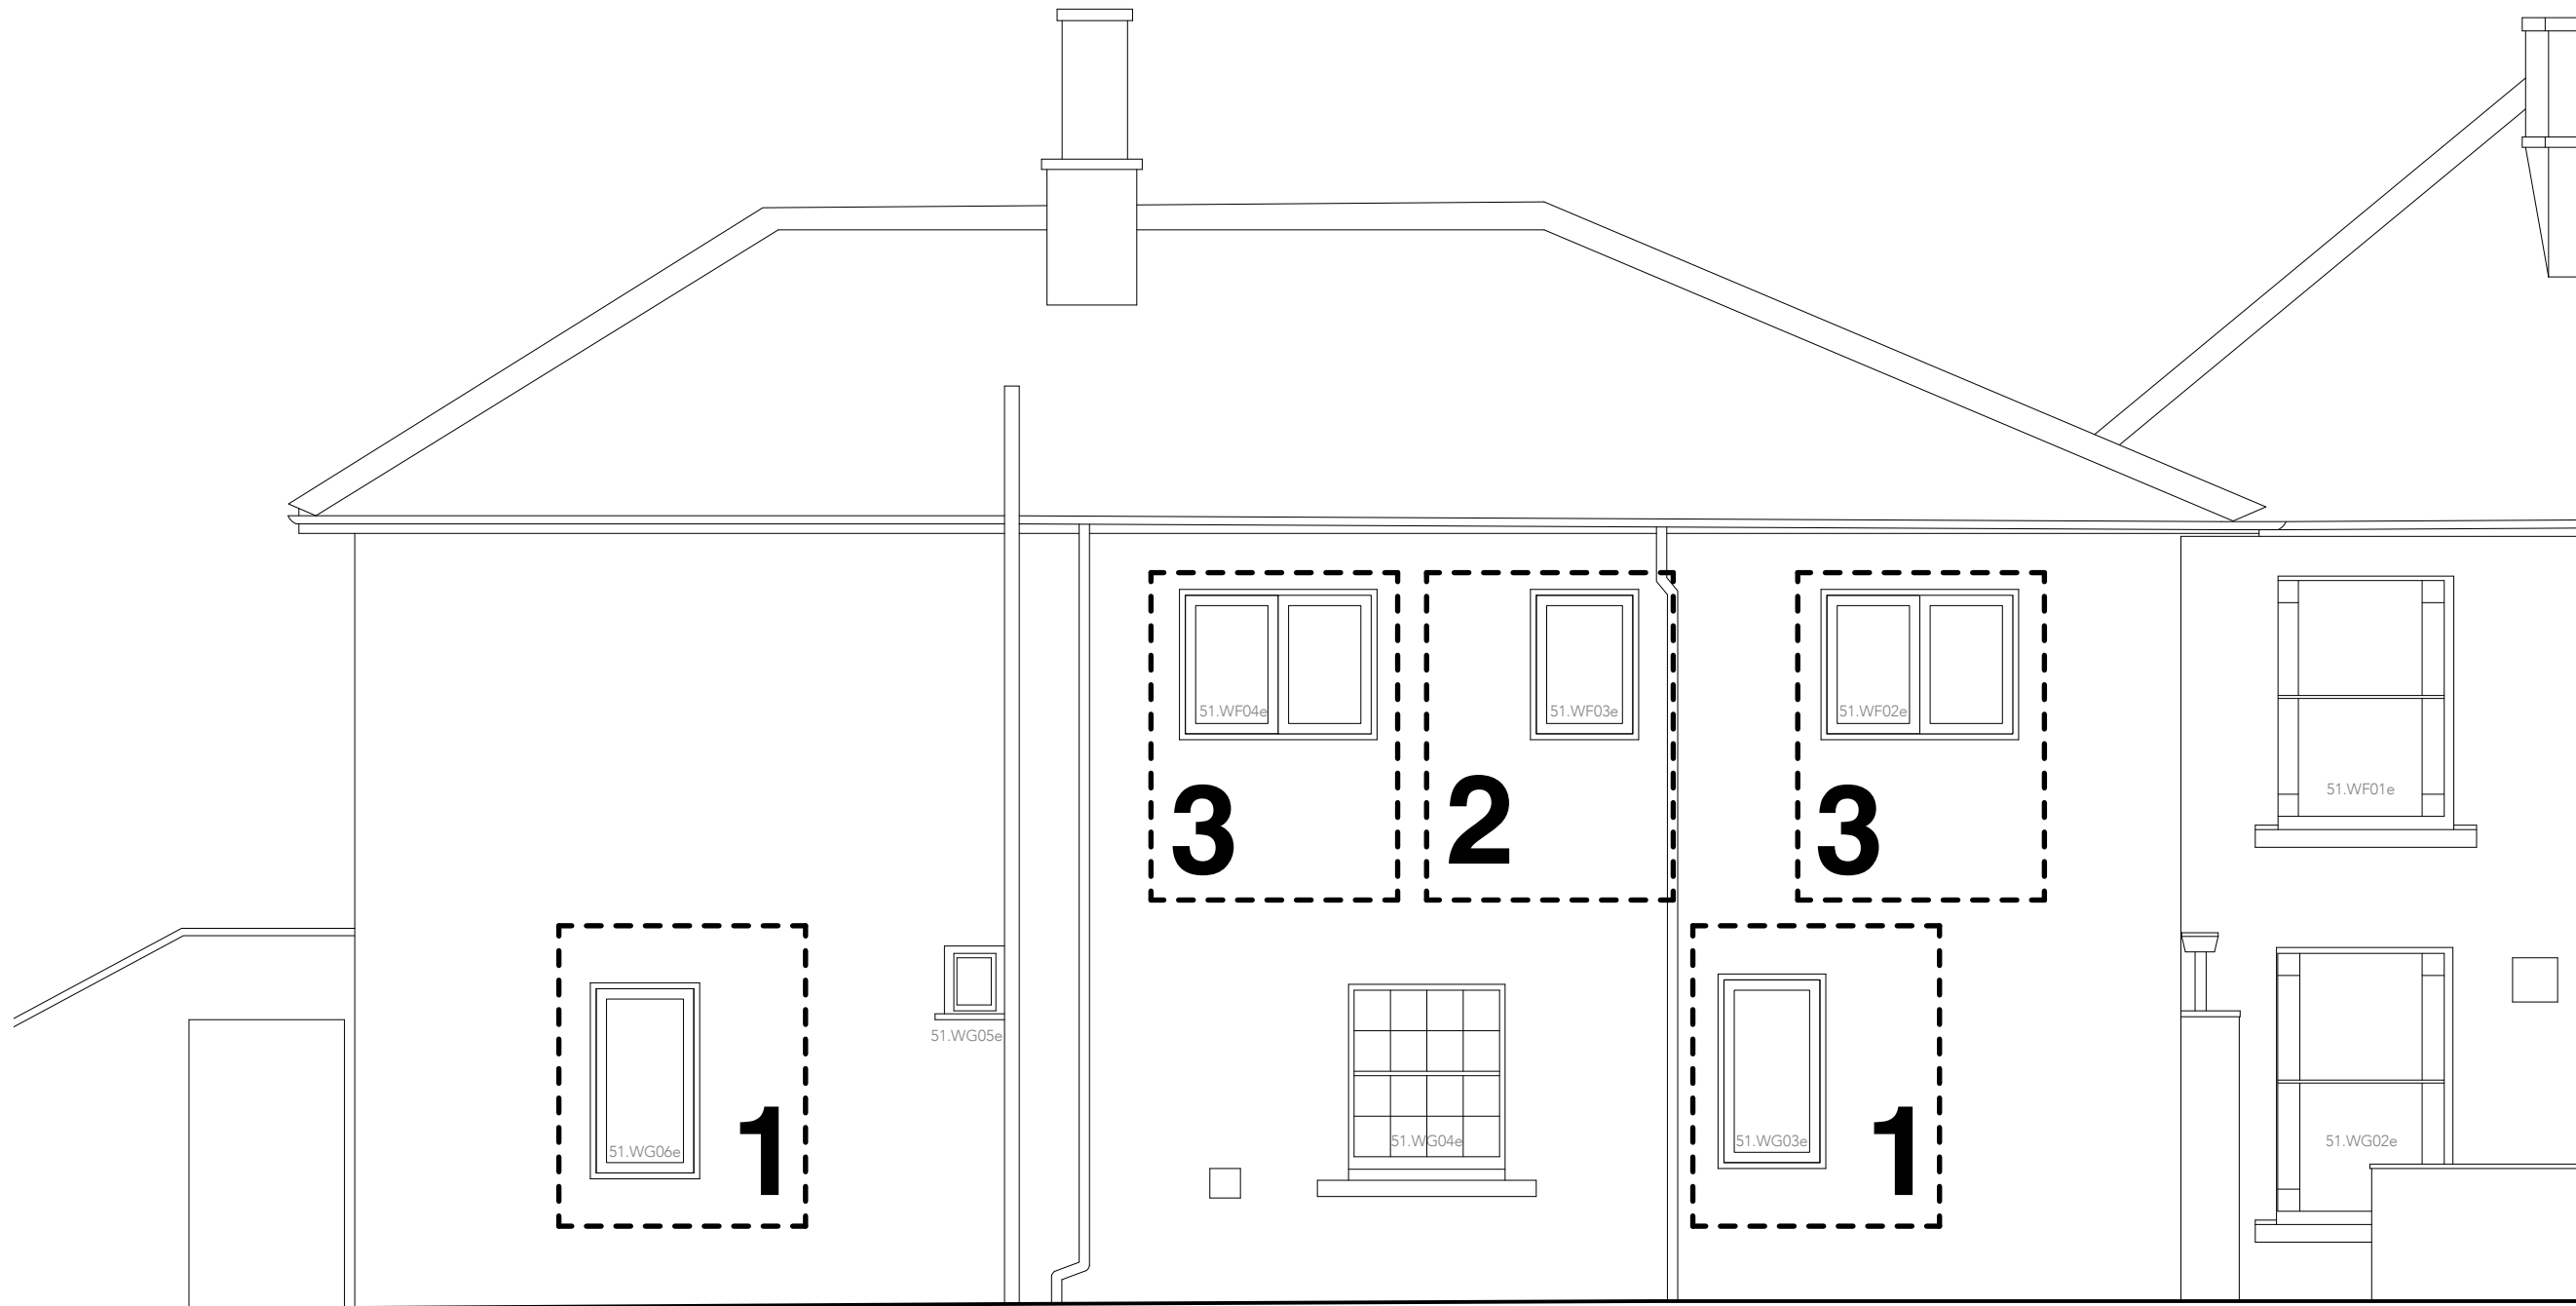

3

WF02e, WF04e

PR new window - double casement

Mullion
Replacing modern window
Timber framed
Slimline double glazed

REV	BY	DATE	NOTES
1	IM	2025	PR 51 conservation details 3

PROJECT	STAGE	DRAWING	REV	DRAWN
999	3	75		IM
SCALE	1:10	YES	CREATION	Sept 2025