
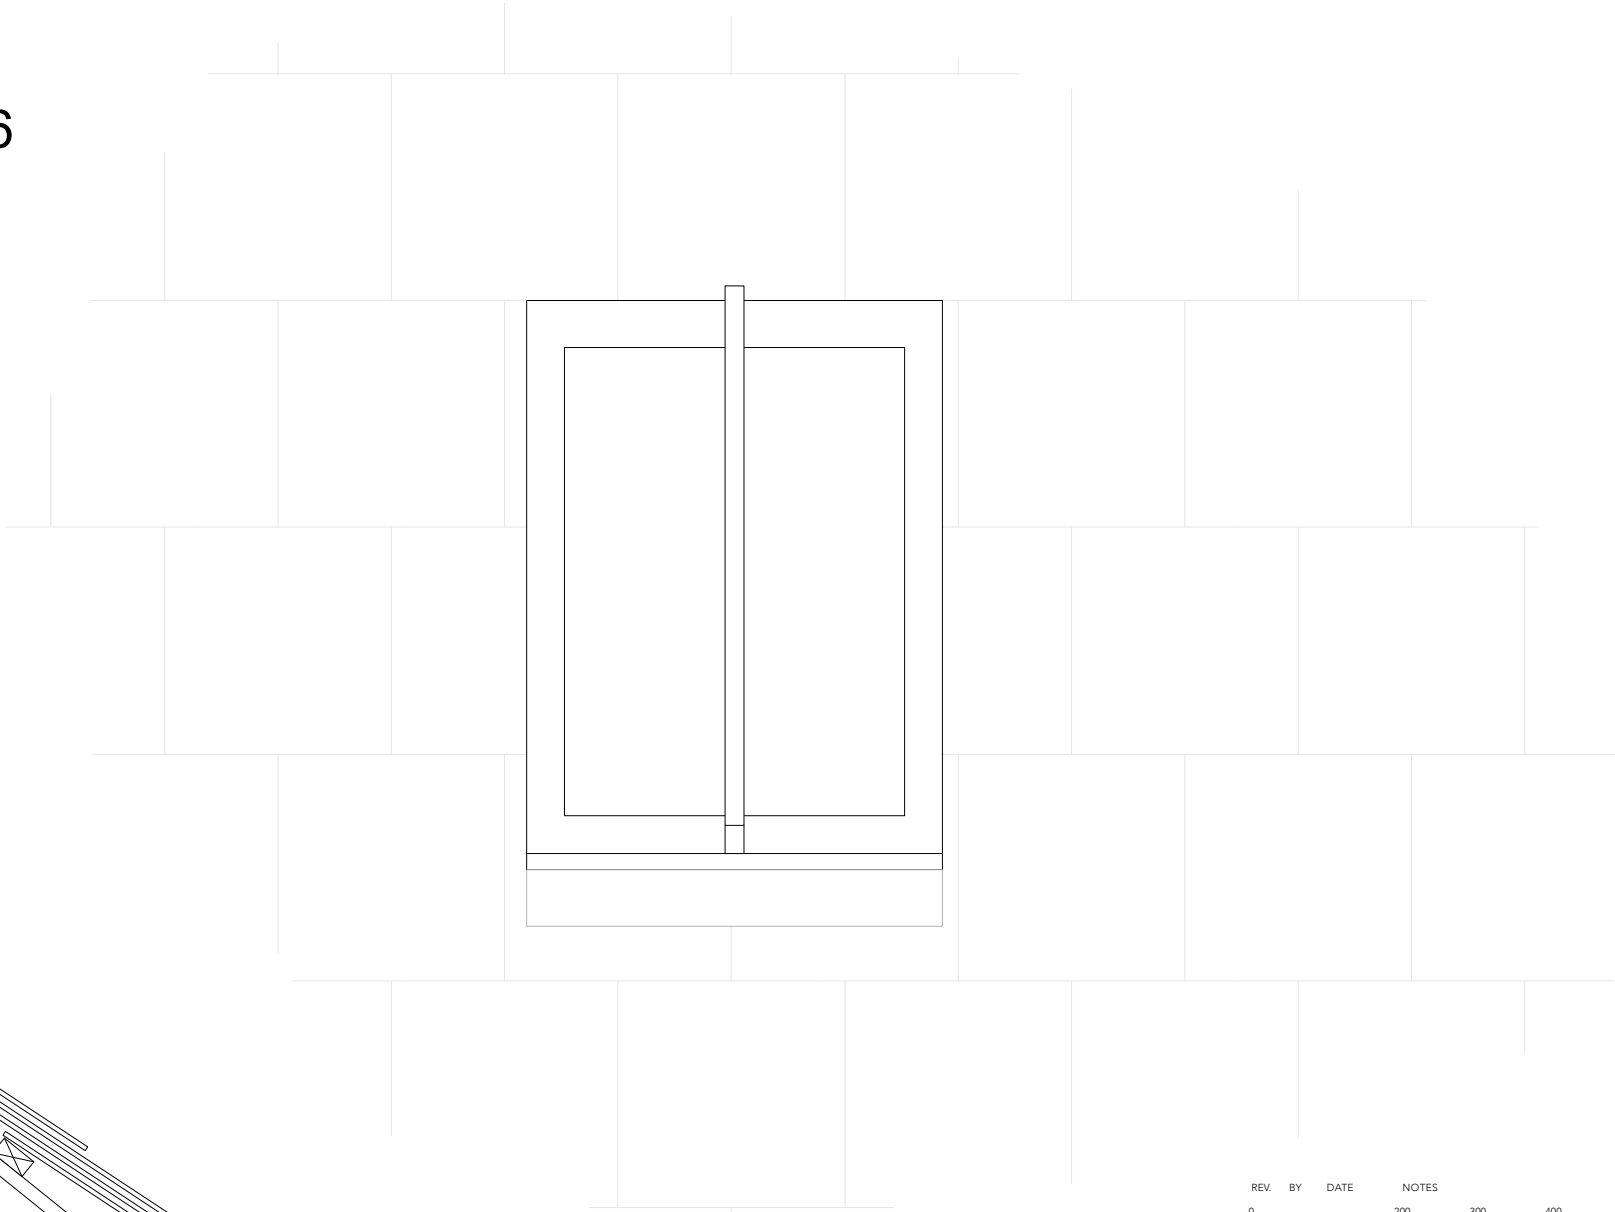


Planning

CLIENT
Rowden Hill Holdings Ltd.
ADDRESS
Chippenham
Wiltshire
SN15 2AJ

PR new rooflight
Velux heritage
Installed 'in roof' to reduce visual impact
Glazing bar
Double glazed
Externally finished RAL 7016

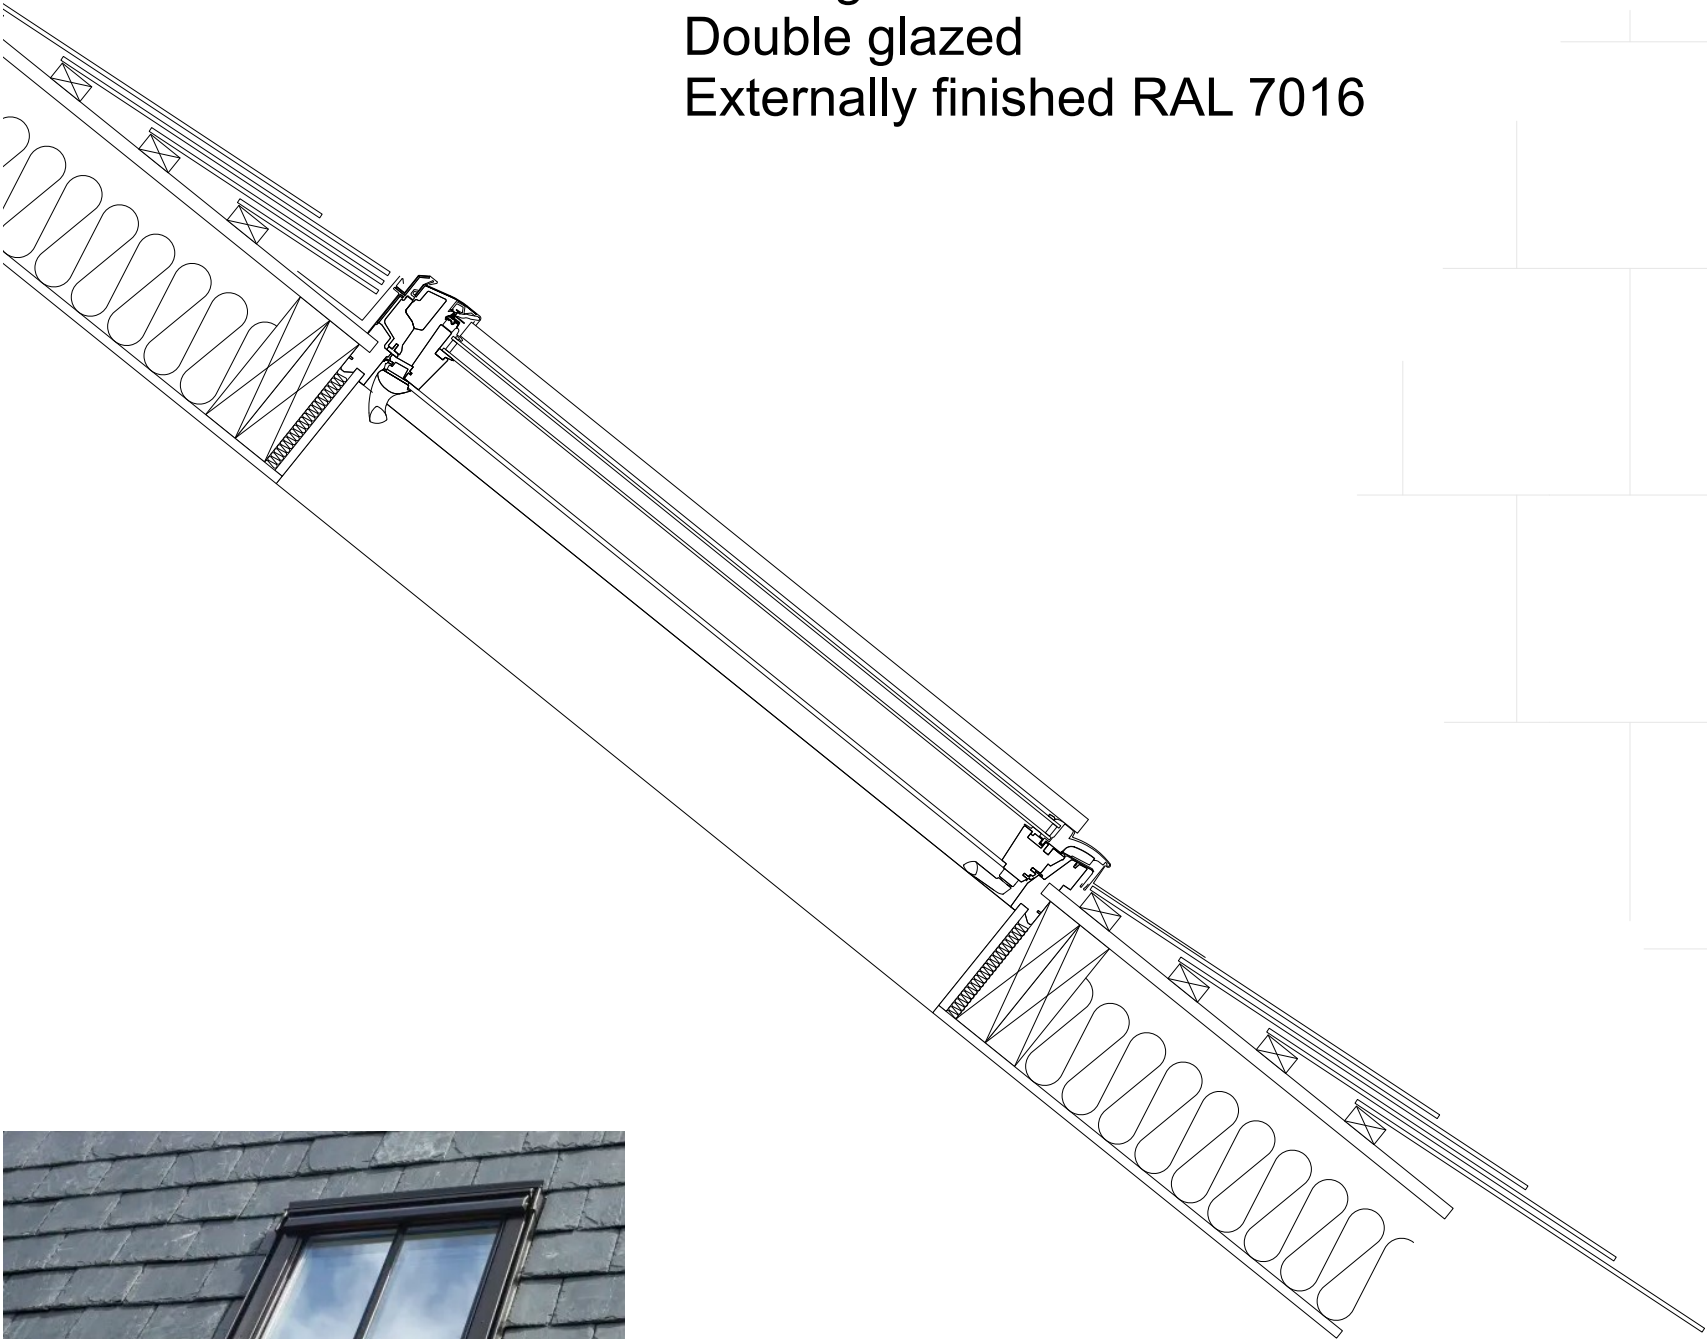

REV.	BY	DATE	NOTES
0			
200			
300			
400			
500			

PR 53 conservation details 5

PROJECT	STAGE	DRAWING	REV	DRAWN
999	- 3	- 82		IM
SCALE	SIZE	CREATION		
1:10	@ A3 L	Sept 2025		