
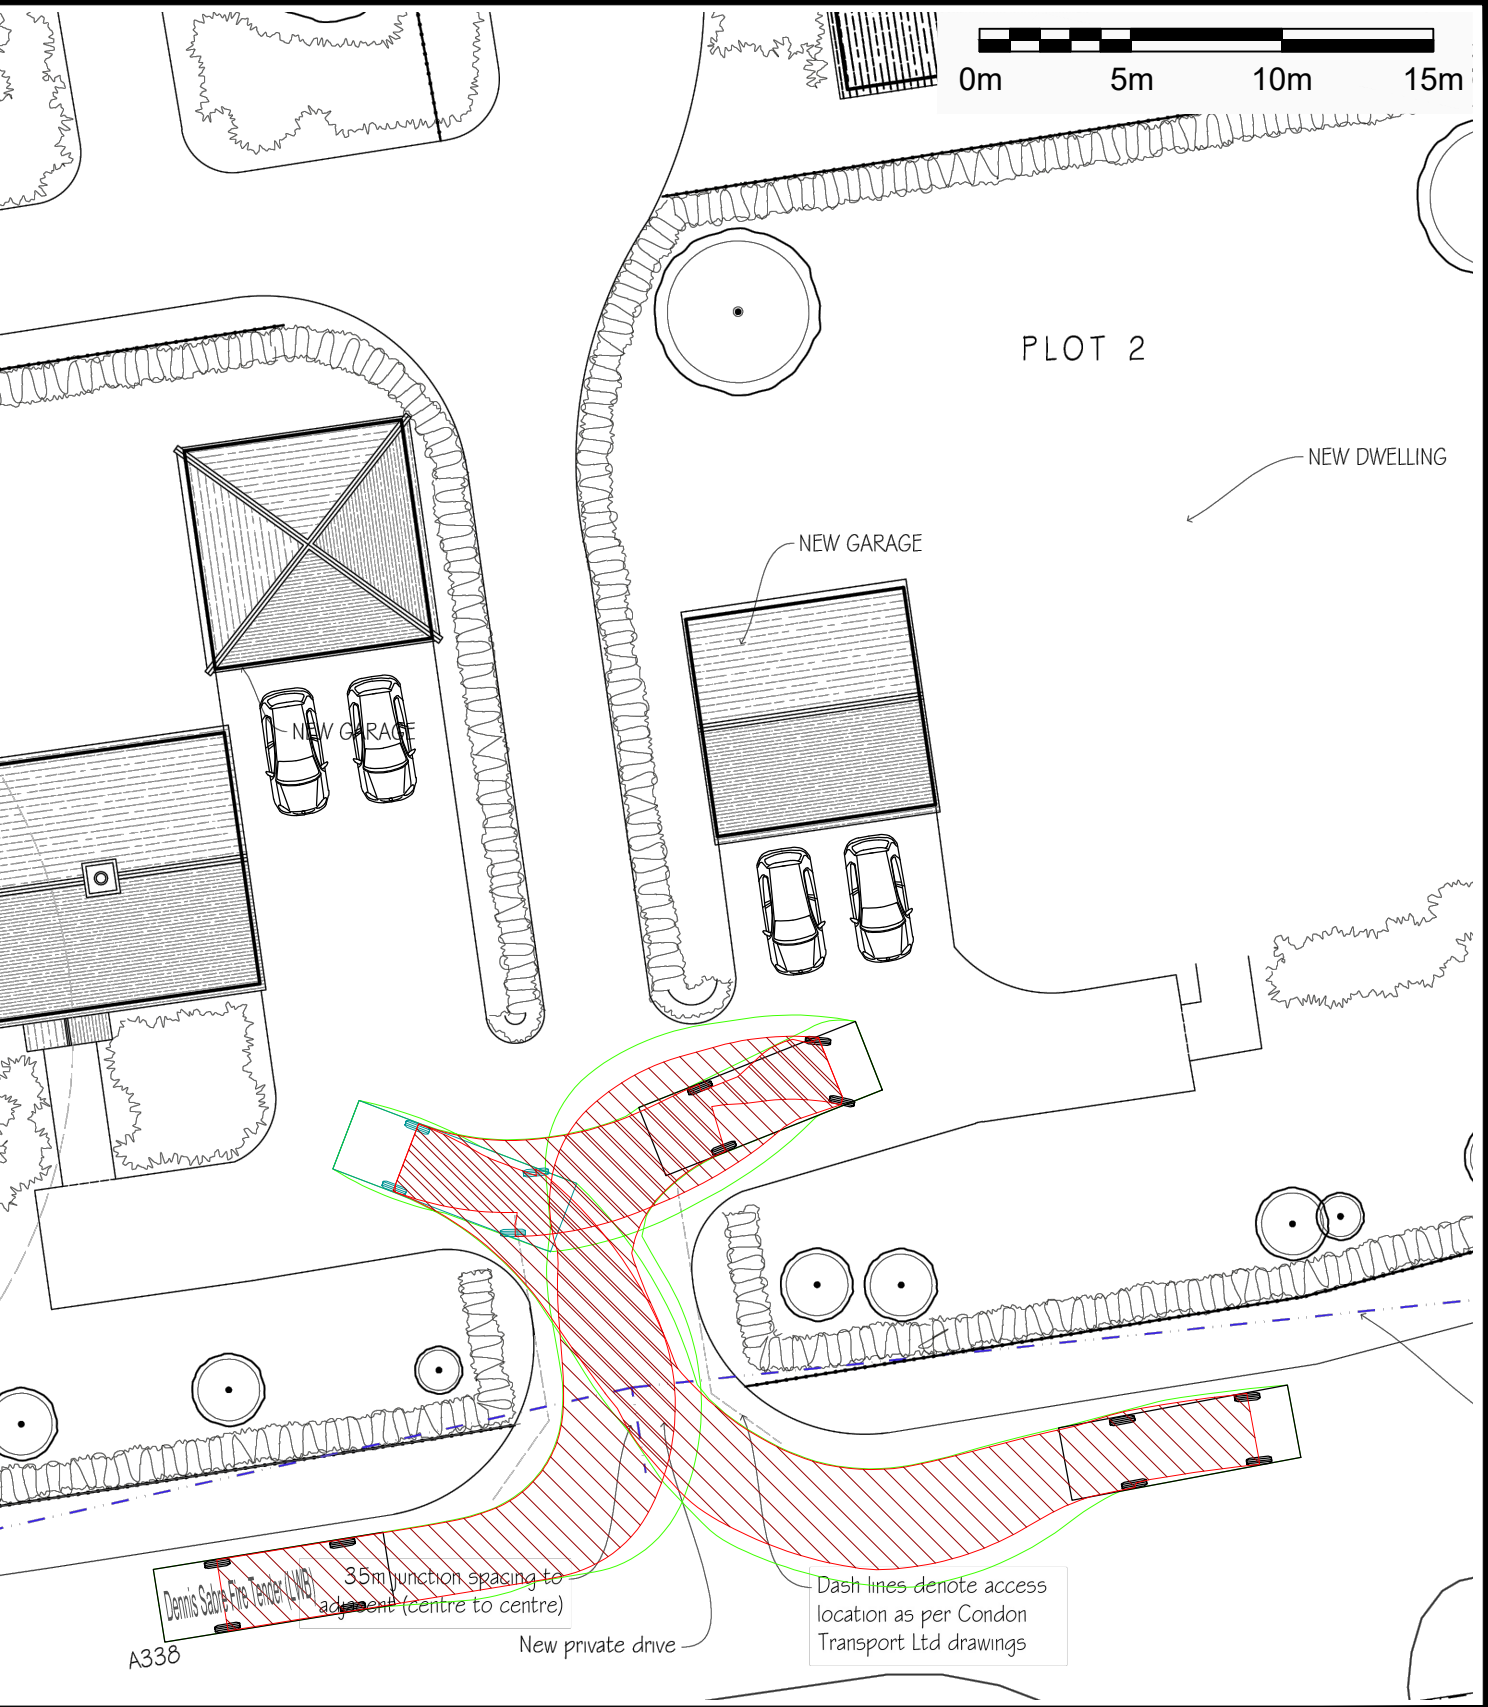


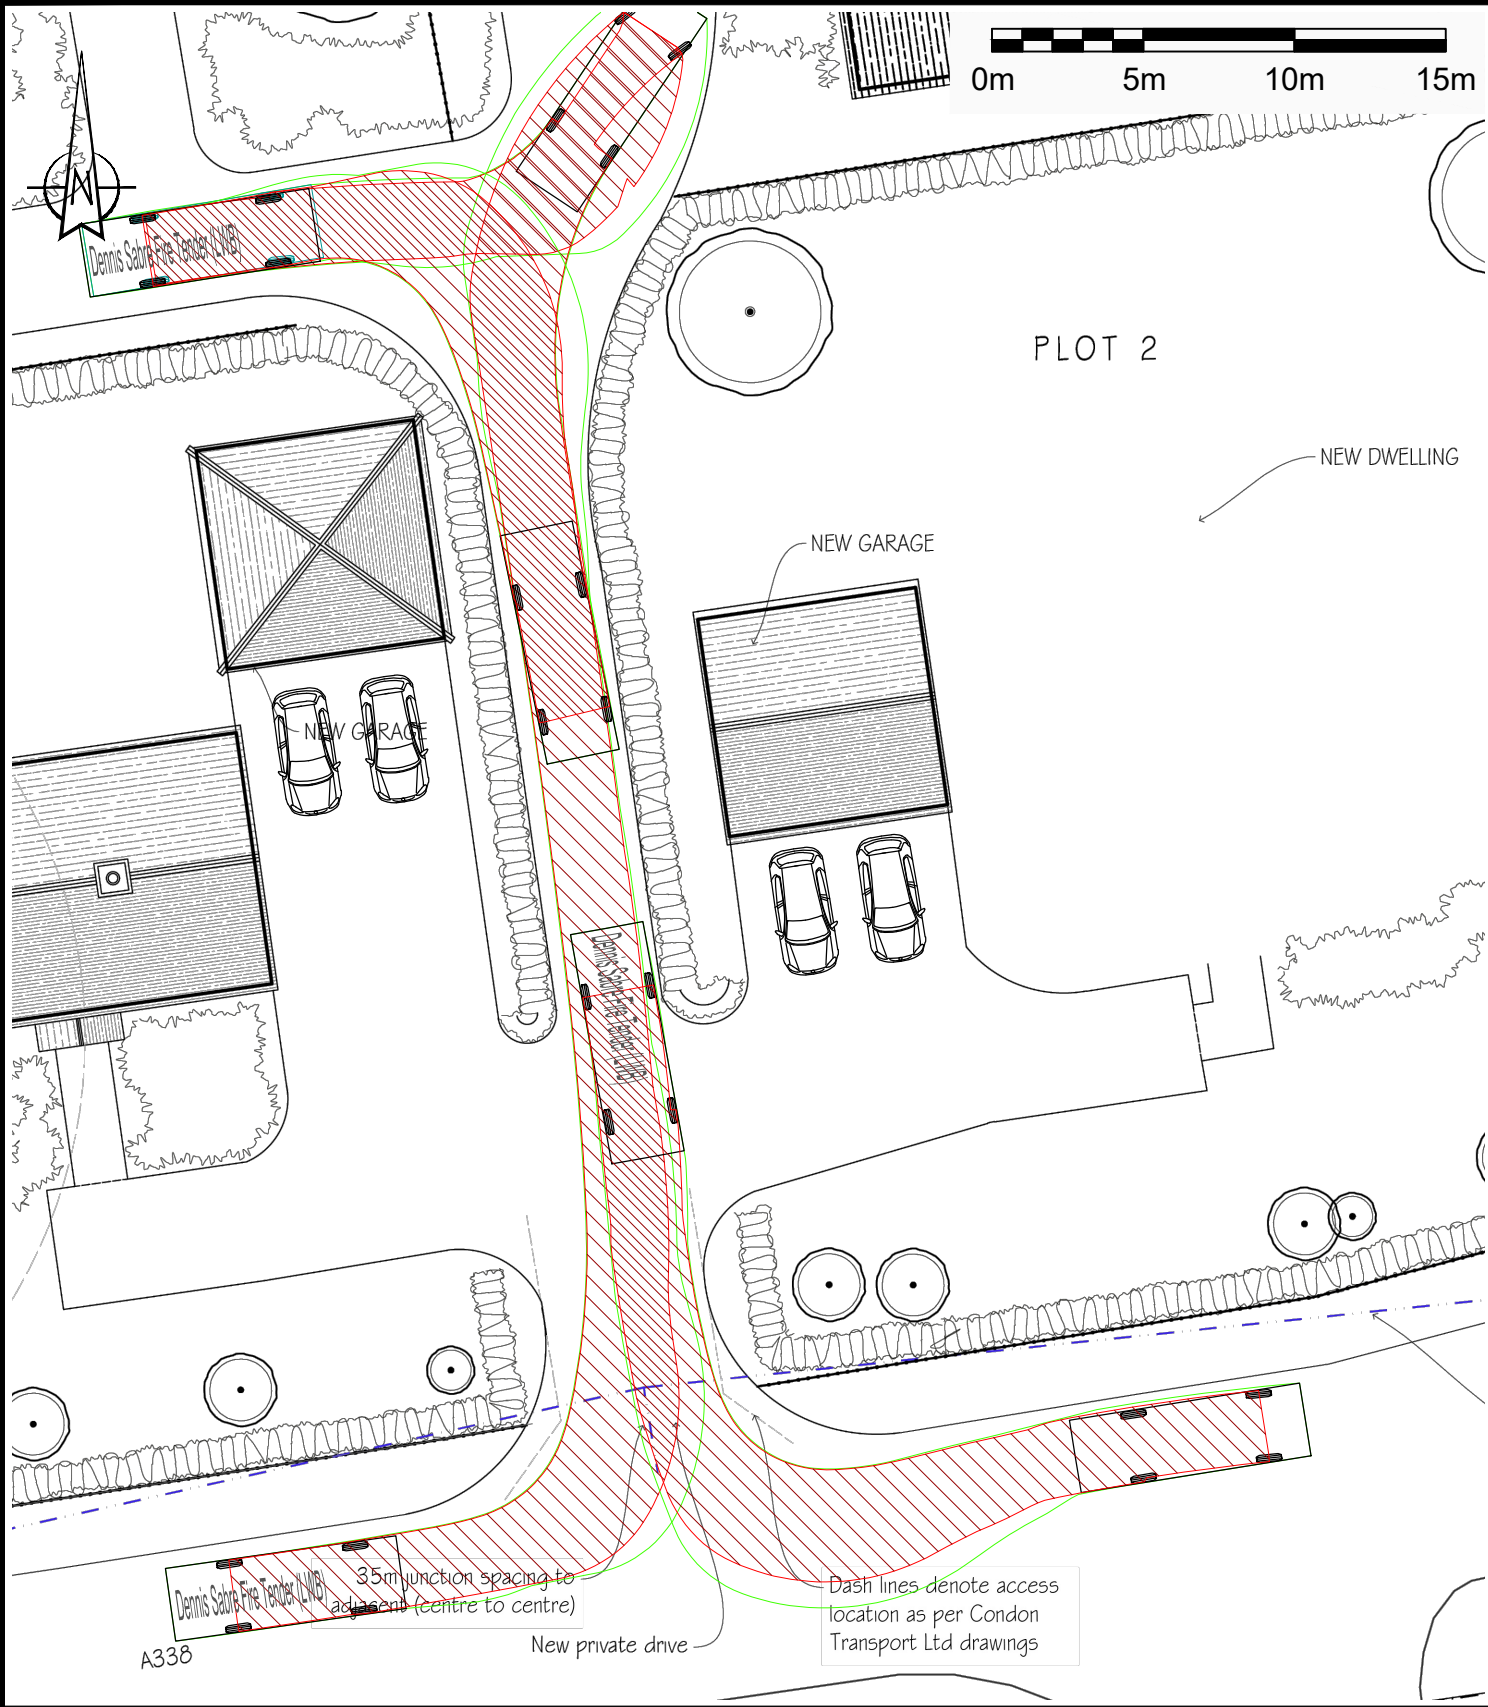

REV	DETAILS	DRAWN	CHECKED	DATE
A	Site Layout for Plot 4 updated.	BJC	-	09.07.2025
B	Scale Bar added.	BJC	-	20.11.2025

- NOTES:
1. Do not scale from this drawing.
 2. This drawing is for illustrative purposes only and not for construction.
 3. This drawing is to be read and printed in colour.
 4. All dimensions are shown in metres, unless specified otherwise.

Dennis Sabre Fire Tender (LWB)
Overall Length 7.700m
Overall Width 2.430m
Overall Body Height 3.512m
Min Body Ground Clearance 0.397m
Track Width 2.380m
Lock to lock time 5.00s
Kerb to Kerb Turning Radius 7.400m

PROJECT: Land at East Grafton

DRAWING TITLE: Site B
Swept Path Analysis
Fire Tender

DRAWN: BJC CHECKED: PD DATE: 03.07.2025 SCALES: 1:250 SHEET SIZE: A3

CLIENT: Fowler Architecture and Planning



DRAWING NUMBER: 25001-SPA-003 REVISION: B

NOTE: THE PROPERTY OF THIS DRAWING AND DESIGN IS VESTED IN CONDON DREW ASSOCIATES LTD. IT MUST NOT BE COPIED OR REPRODUCED IN ANY WAY WITHOUT THEIR PRIOR WRITTEN CONSENT.