
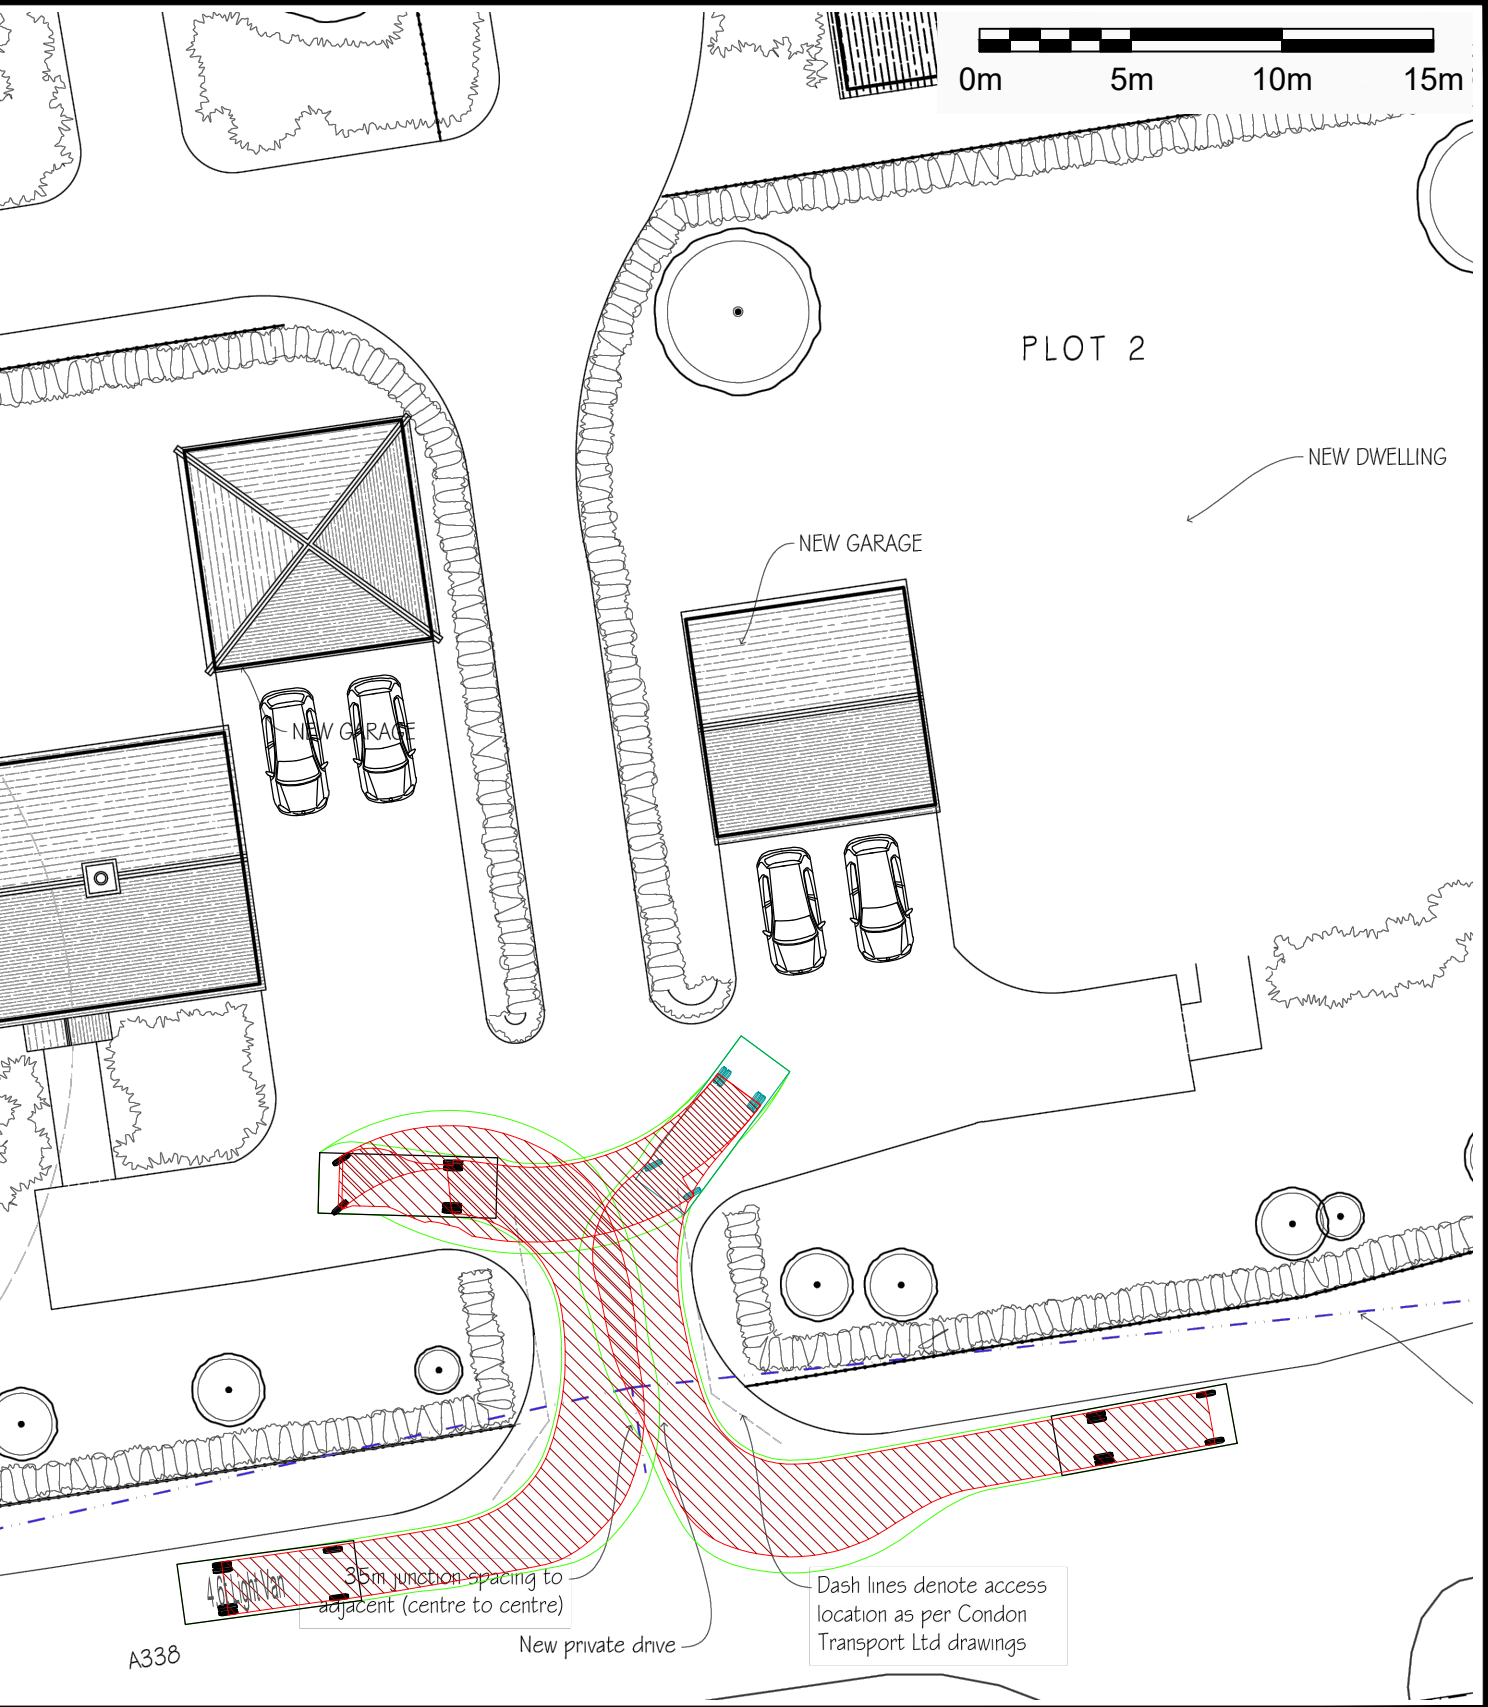


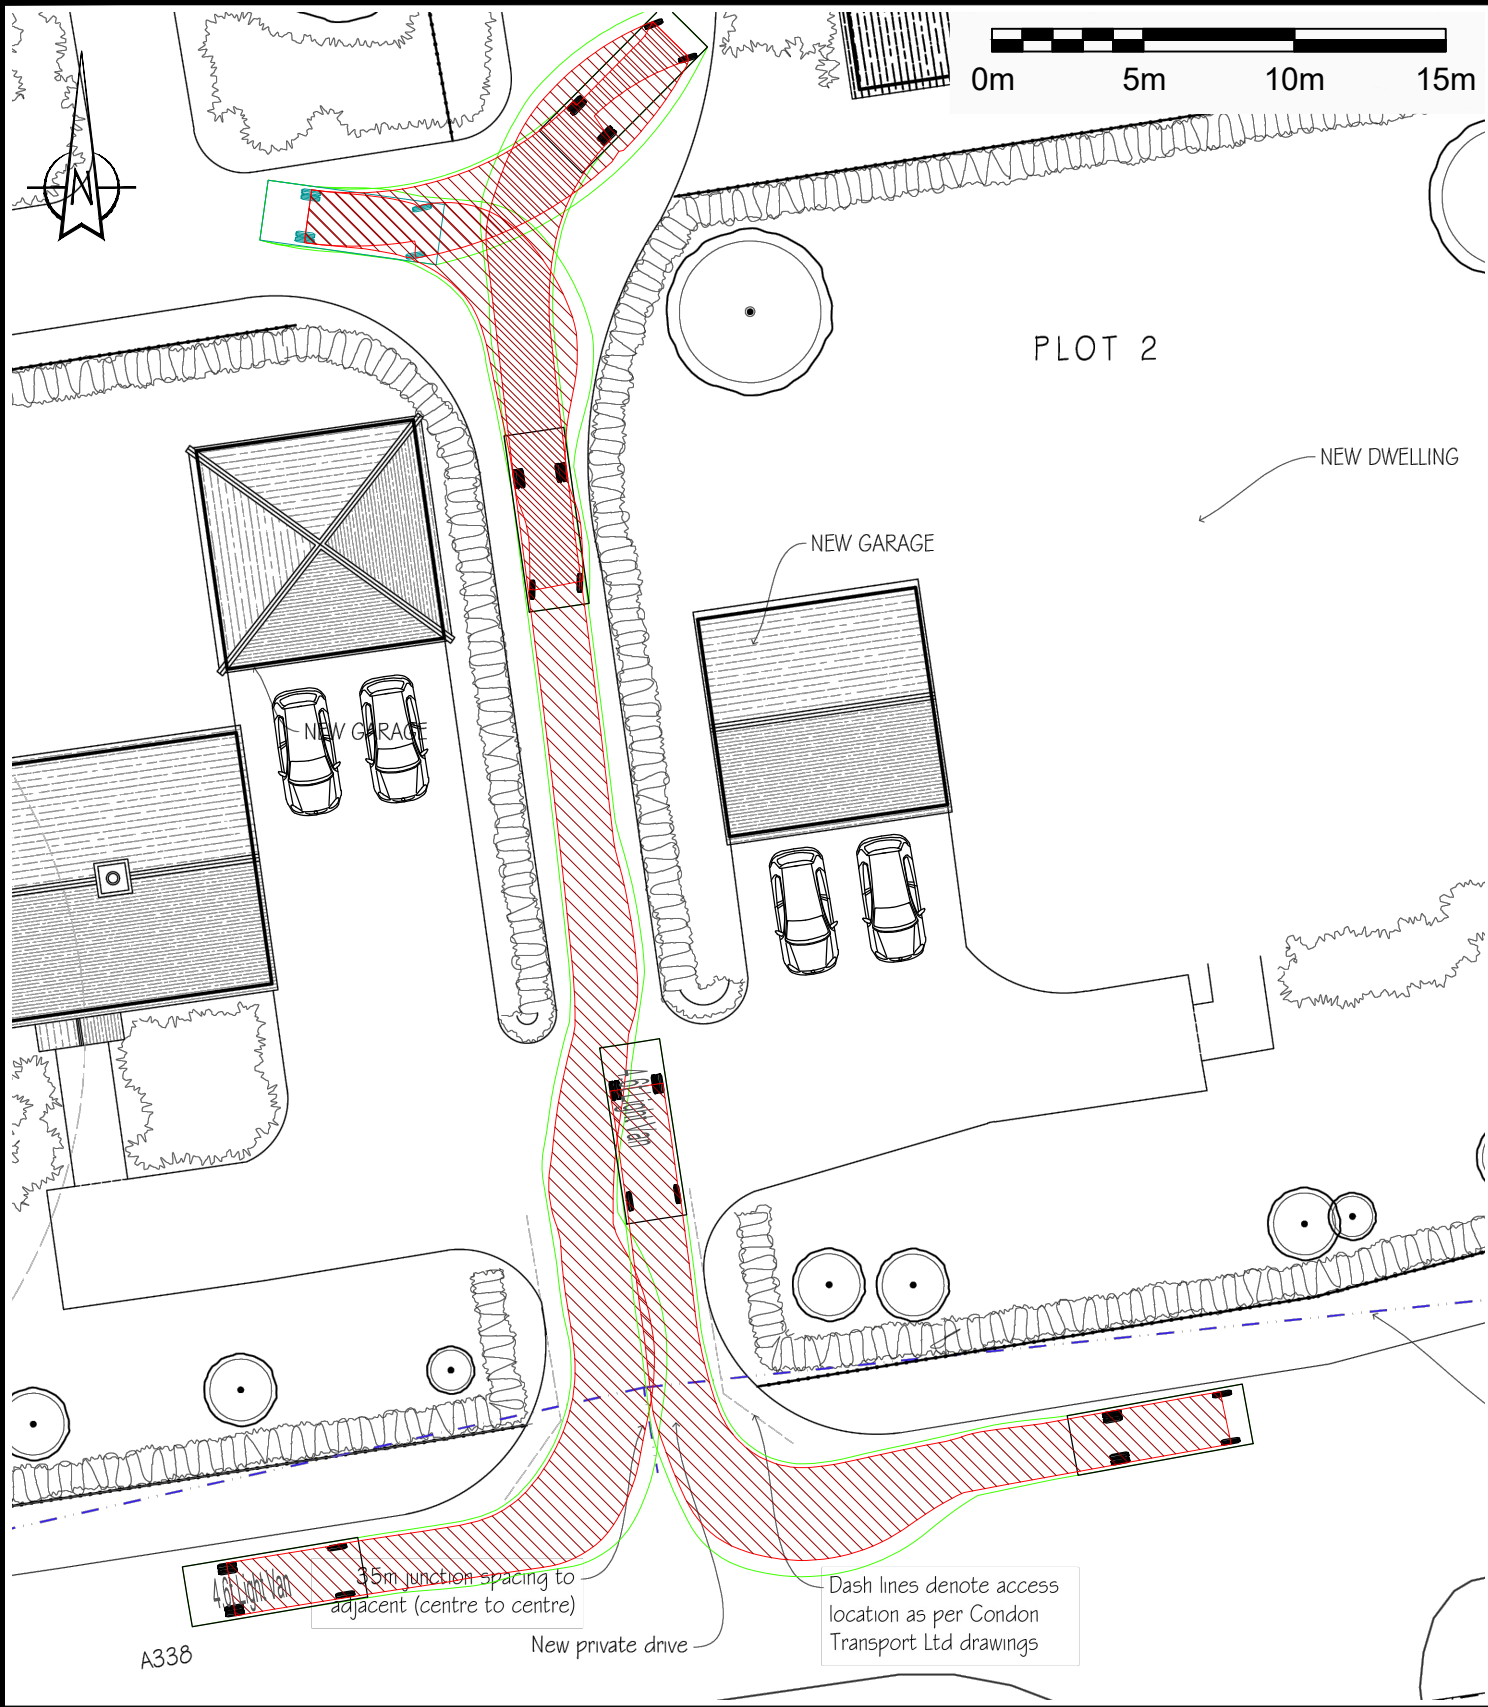

REV	DETAILS	DRAWN	CHECKED	DATE
A	Site Layout at Plot 4 updated	BJC	-	09.07.2025
B	Scale Bar added	BJC	-	18.11.2025

NOTES:

- Do not scale from this drawing.
- This drawing is for illustrative purposes only and not for construction.
- This drawing is to be read and printed in colour.
- All dimensions are shown in metres, unless specified otherwise.

4.6t Light Van
Overall Length 5.885m
Overall Width 2.000m
Overall Body Height 2.526m
Min Body Ground Clearance 0.299m
Track Width 1.765m
Lock to lock time 4.00s
Kerb to Kerb Turning Radius 6.000m

PROJECT:

Land at East Grafton

DRAWING TITLE:

Site B
Swept Path Analysis
4.6t Panel Van

DRAWN:	CHECKED:	DATE:	SCALES:	SHEET SIZE:
BJC	PD	03.07.2025	1:250	A3

CLIENT:

Fowler Architecture and Planning

CDA
Condon Drew
Associates

DRAWING NUMBER:	REVISION:
25001-SPA-002	B

NOTE: THE PROPERTY OF THIS DRAWING AND DESIGN IS VESTED IN CONDON DREW ASSOCIATES LTD. IT MUST NOT BE COPIED OR REPRODUCED IN ANY WAY WITHOUT THEIR PRIOR WRITTEN CONSENT.