



THERE IS A LARGE TREE CLOSE TO
THE WALL WHICH SHOULD BE REMOVED
IN HEIGHT AND Girth.

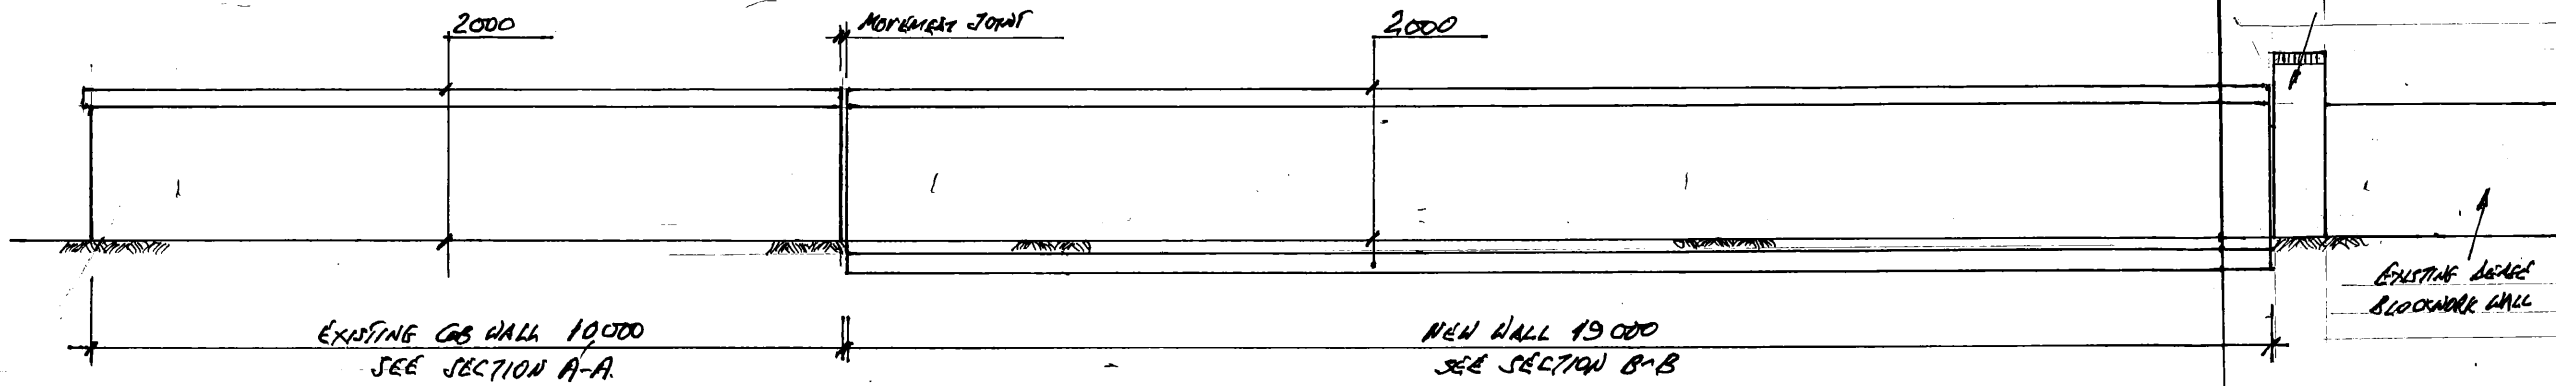


EASTERN ELEVATION

PROVIDE SLATE CAP WITH RIDGE TILES TO MATCH
TO BE BUILT OFF TIMBER FRAMING.

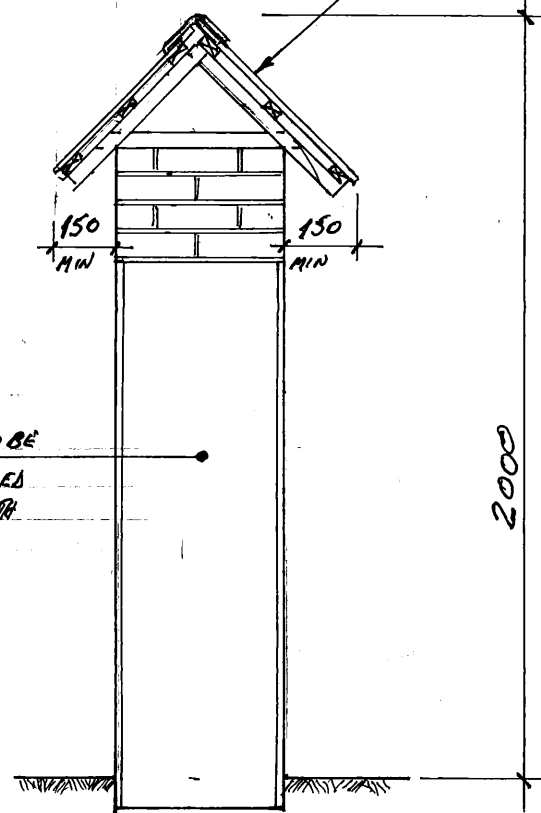

EXISTING GAB WALL TO BE
MADE GOOD WHERE REQUIRED
AND LIME RENDERED BOTH
SIDES.

SECTION A-A

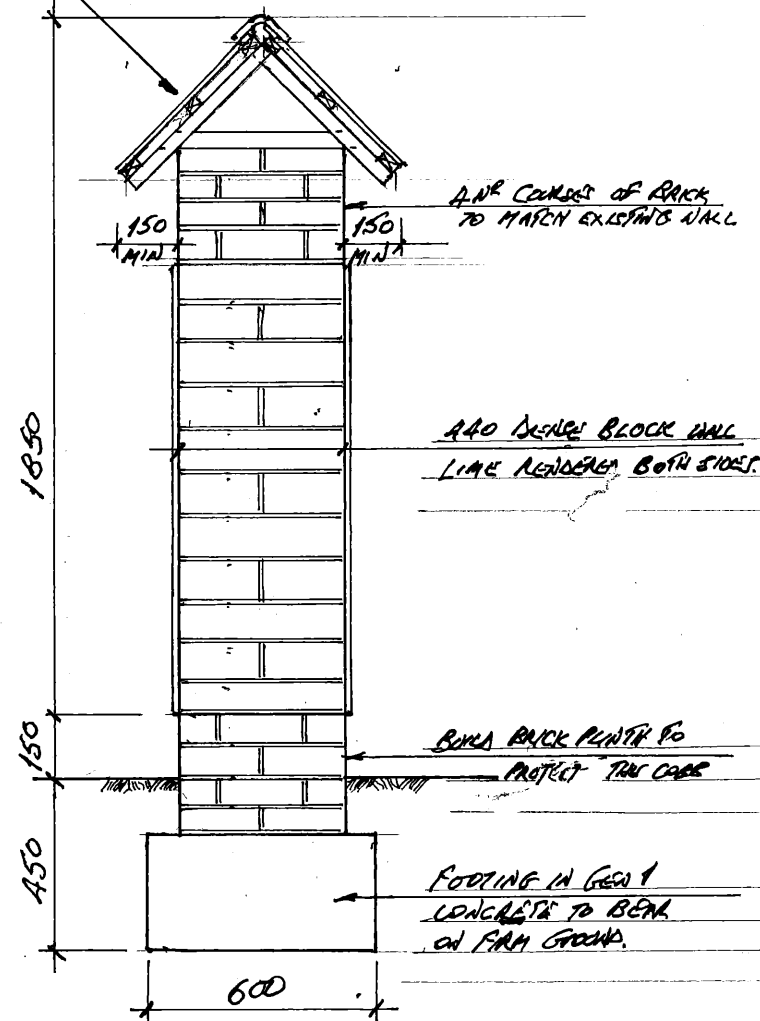

SECTION B-B

The contents of this drawing are copyright and
may not be reproduced without the agreement of
this practice

Without prior written agreement, this practice
cannot be held responsible for any work where
there is departure from the details shown.

iss	date	amendment
1	17/11/25	Issued for approval

location
THE BRADFORD INN
BRADFORD ST. MARTIN
WILTON, SALISBURY, WILTS

drawing
DETAILS FOR
RENOVATING A
BOUNDARY WALL

client
WILTON ESTATE

HARVEY and SNOWDON
Consulting Engineers
Kingsbury Square, Wilton
Salisbury Wilts, SP2 0BA

Tel: 0722 744200 Fax: 0722 744402

drawn
R. B. S. / 17/11/25

checked
scale 1:100, 1:50

Drg. 272984 Iss. 1