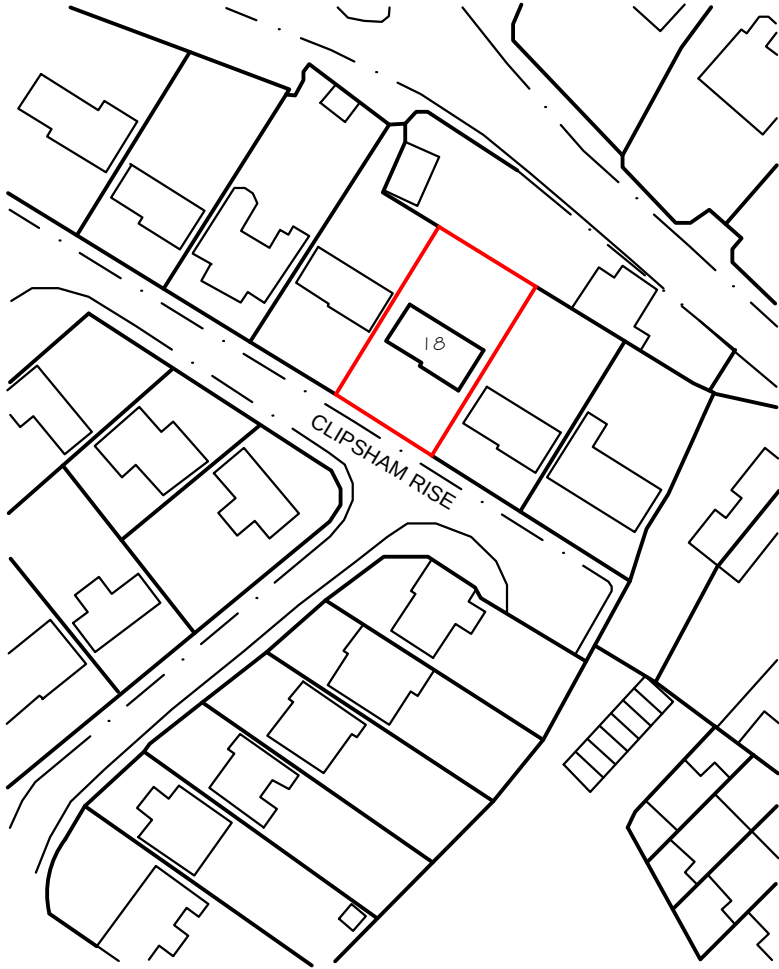


Notes/Revisions

Client
MR P DOOGUE
18 CLIPSHAM RISE
TROWBRIDGE WILTSHIRE

Project
PROPOSED REAR BOUNDARY
WALL

Description
SITE LOCATION PLAN

CAD Ref.	Scale 1:1250 @ A4	
	Rev.	Date
Dwg. No. 003		19/11/25