


General Arrangement
House - South-West Elevation

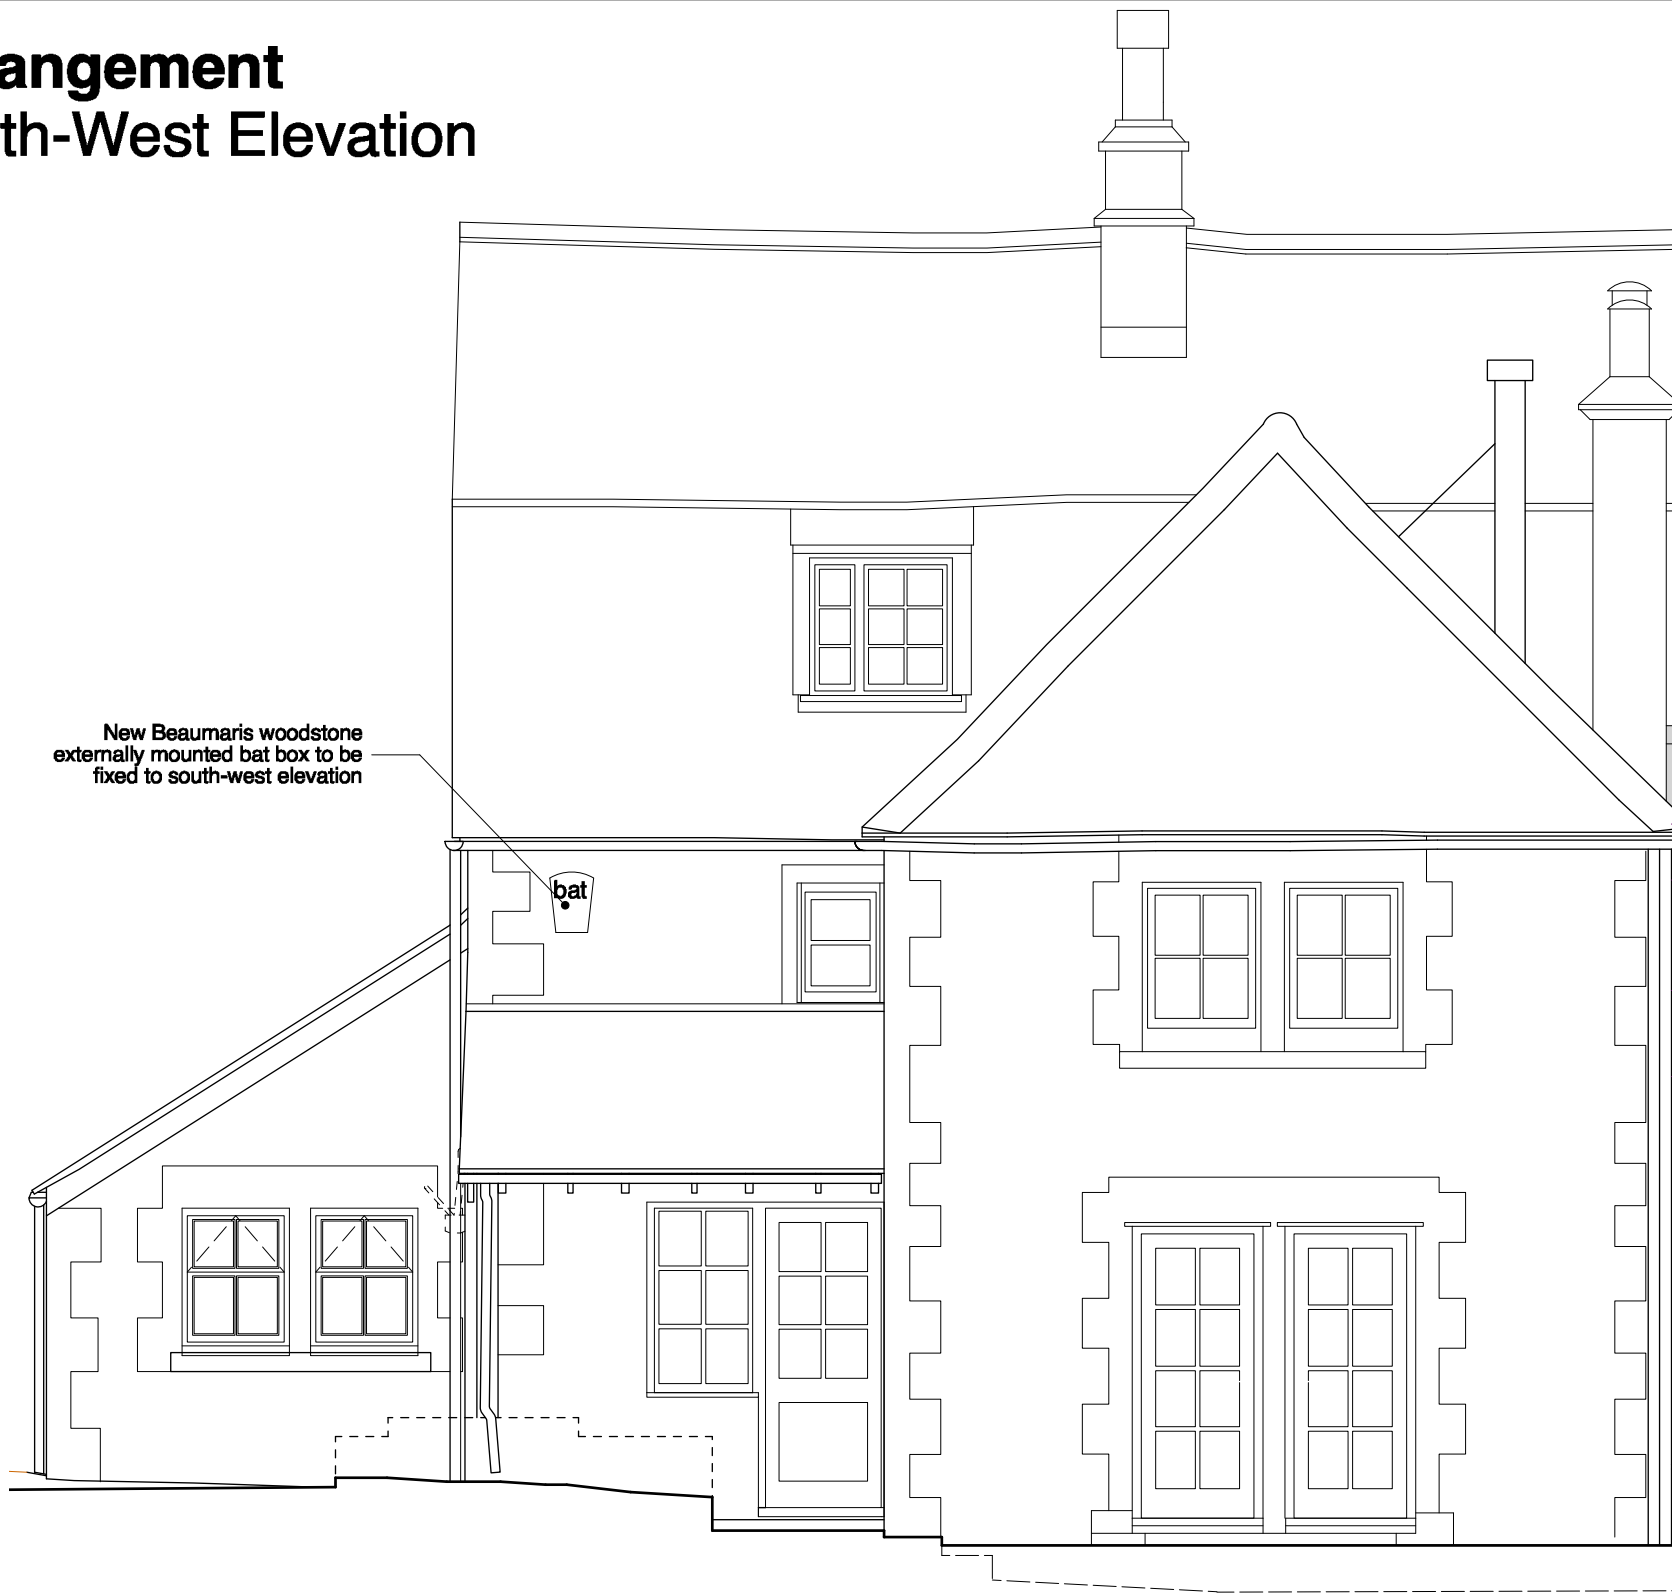

REVISION SUMMARY DATE REVISION