


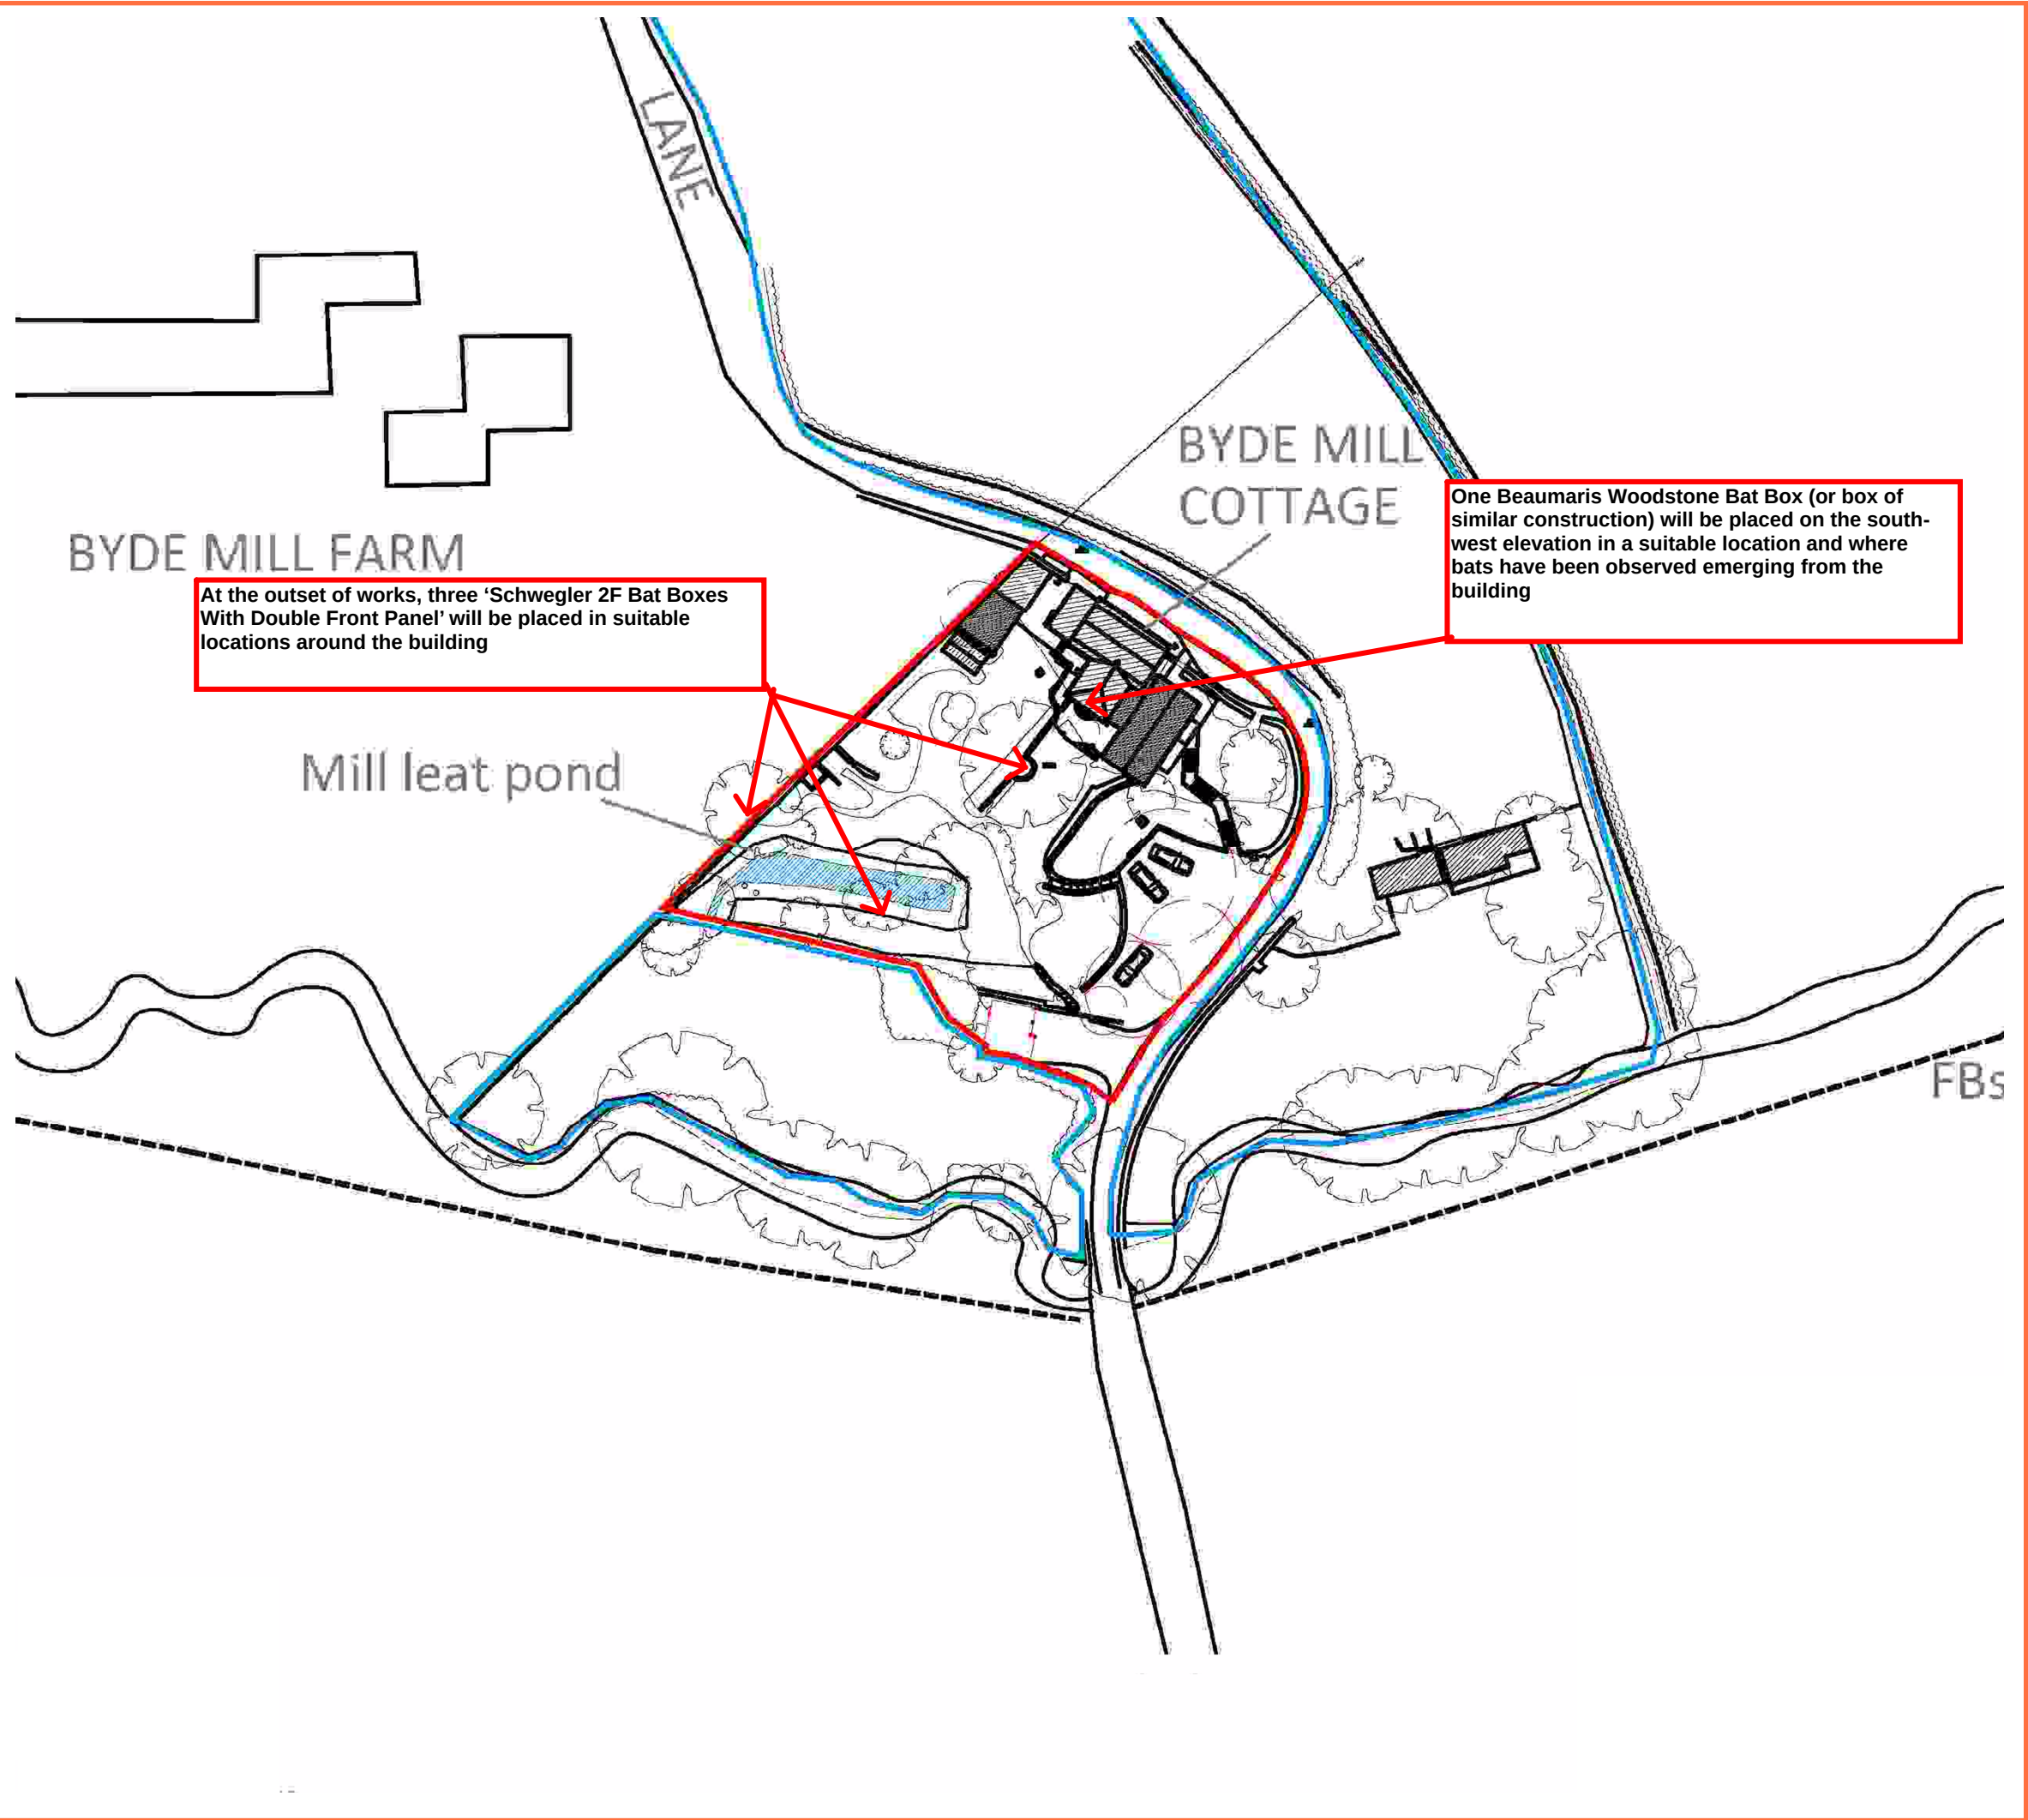

Drawing Title; Byde Mill Cottage Bat Mitigation	
Client; Mr. Harry Peak	
Date; 07/11/25	Drawn By; EA
Project Number; EEL705	Version Number; v1.0

Byde Mill Cottage, Thingley
Drawing Number 2312/01/A
Chedburn Codd