


[illegible]


A line drawing of a simple building with a gabled roof and horizontal siding. A single door is located on the right side of the front facade.

Proposed Southern Elevation

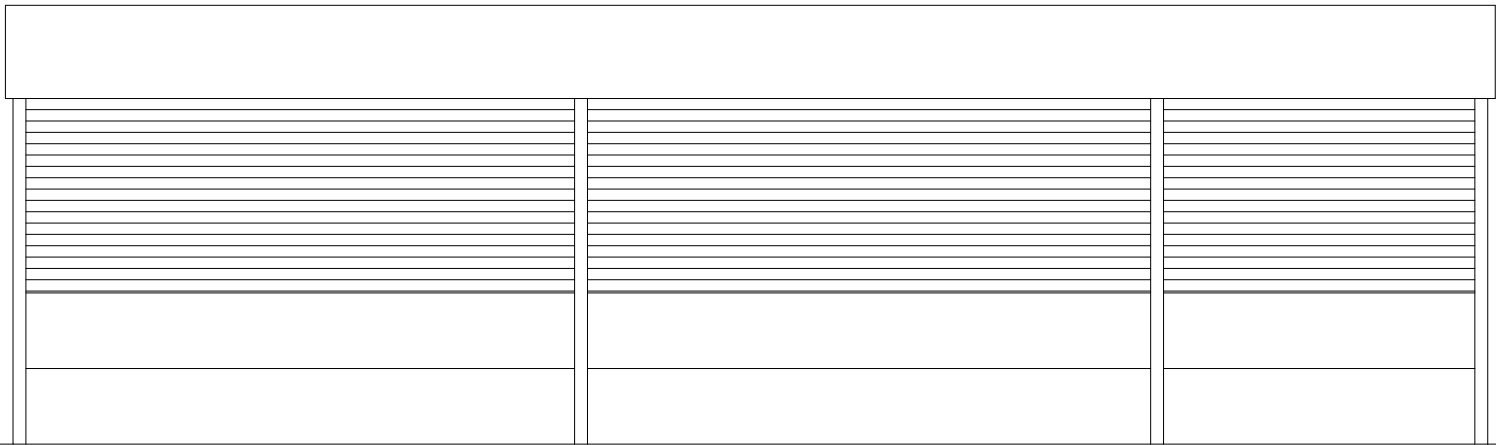

Wooden Cladding

Concrete Panels

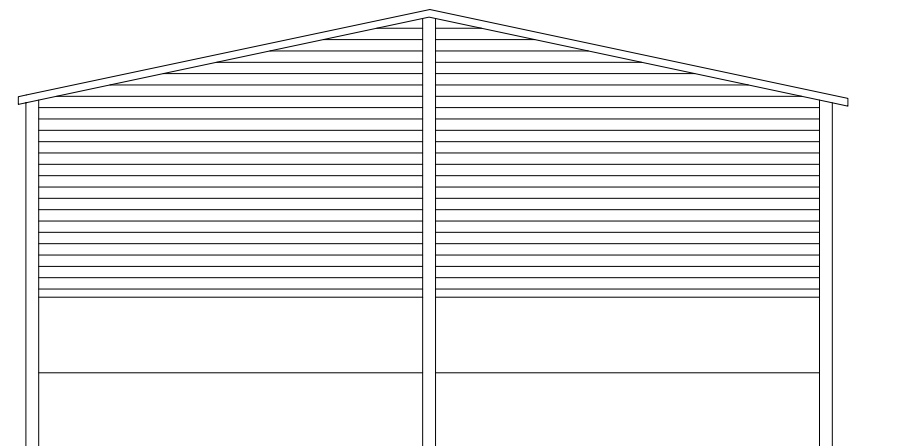

Client:

Mr F Whiting

Site Address:

Scotland Lodge Farm
Winterbourne Stoke
Salisbury
SP3 4TF

Drawing Title:

Proposed Agricultural Storage Building Elevations

Drawn by: LDP

Scale:	1:100
---------------	-------

Sheet:	A3
Date:	05/11/2025

Drawing No: WHIT-02	Rev: -
---------------------	--------