


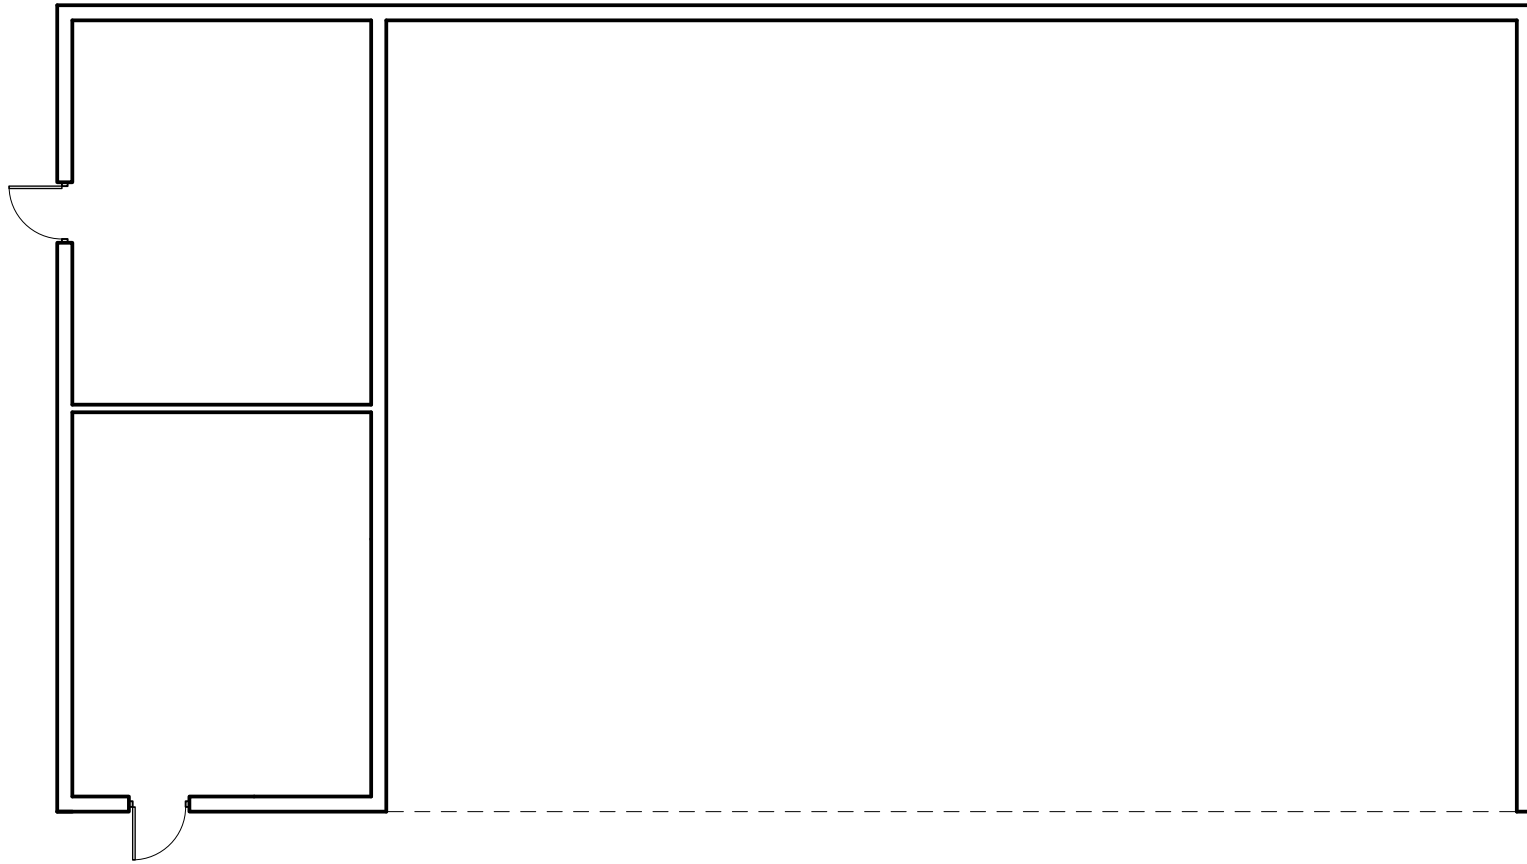

Proposed Floorplan



WOOLLEY
& WALLIS

4-5 Hughenden Yard, Marlborough
Wiltshire, SN8 1LT
Tel: 01672 515252
www.w-w.co.uk

Client:
Mr F Whiting

Site Address:
Scotland Lodge Farm
Winterbourne Stoke
Salisbury
SP3 4TF

Drawing Title:
Proposed New Agricultural
Storage Building Floorplan

Drawn by: LDP

Scale: 1:100

Sheet: A3

Date: 05/11/2025

Drawing No: WHIT-01	Rev: -
---------------------	--------