

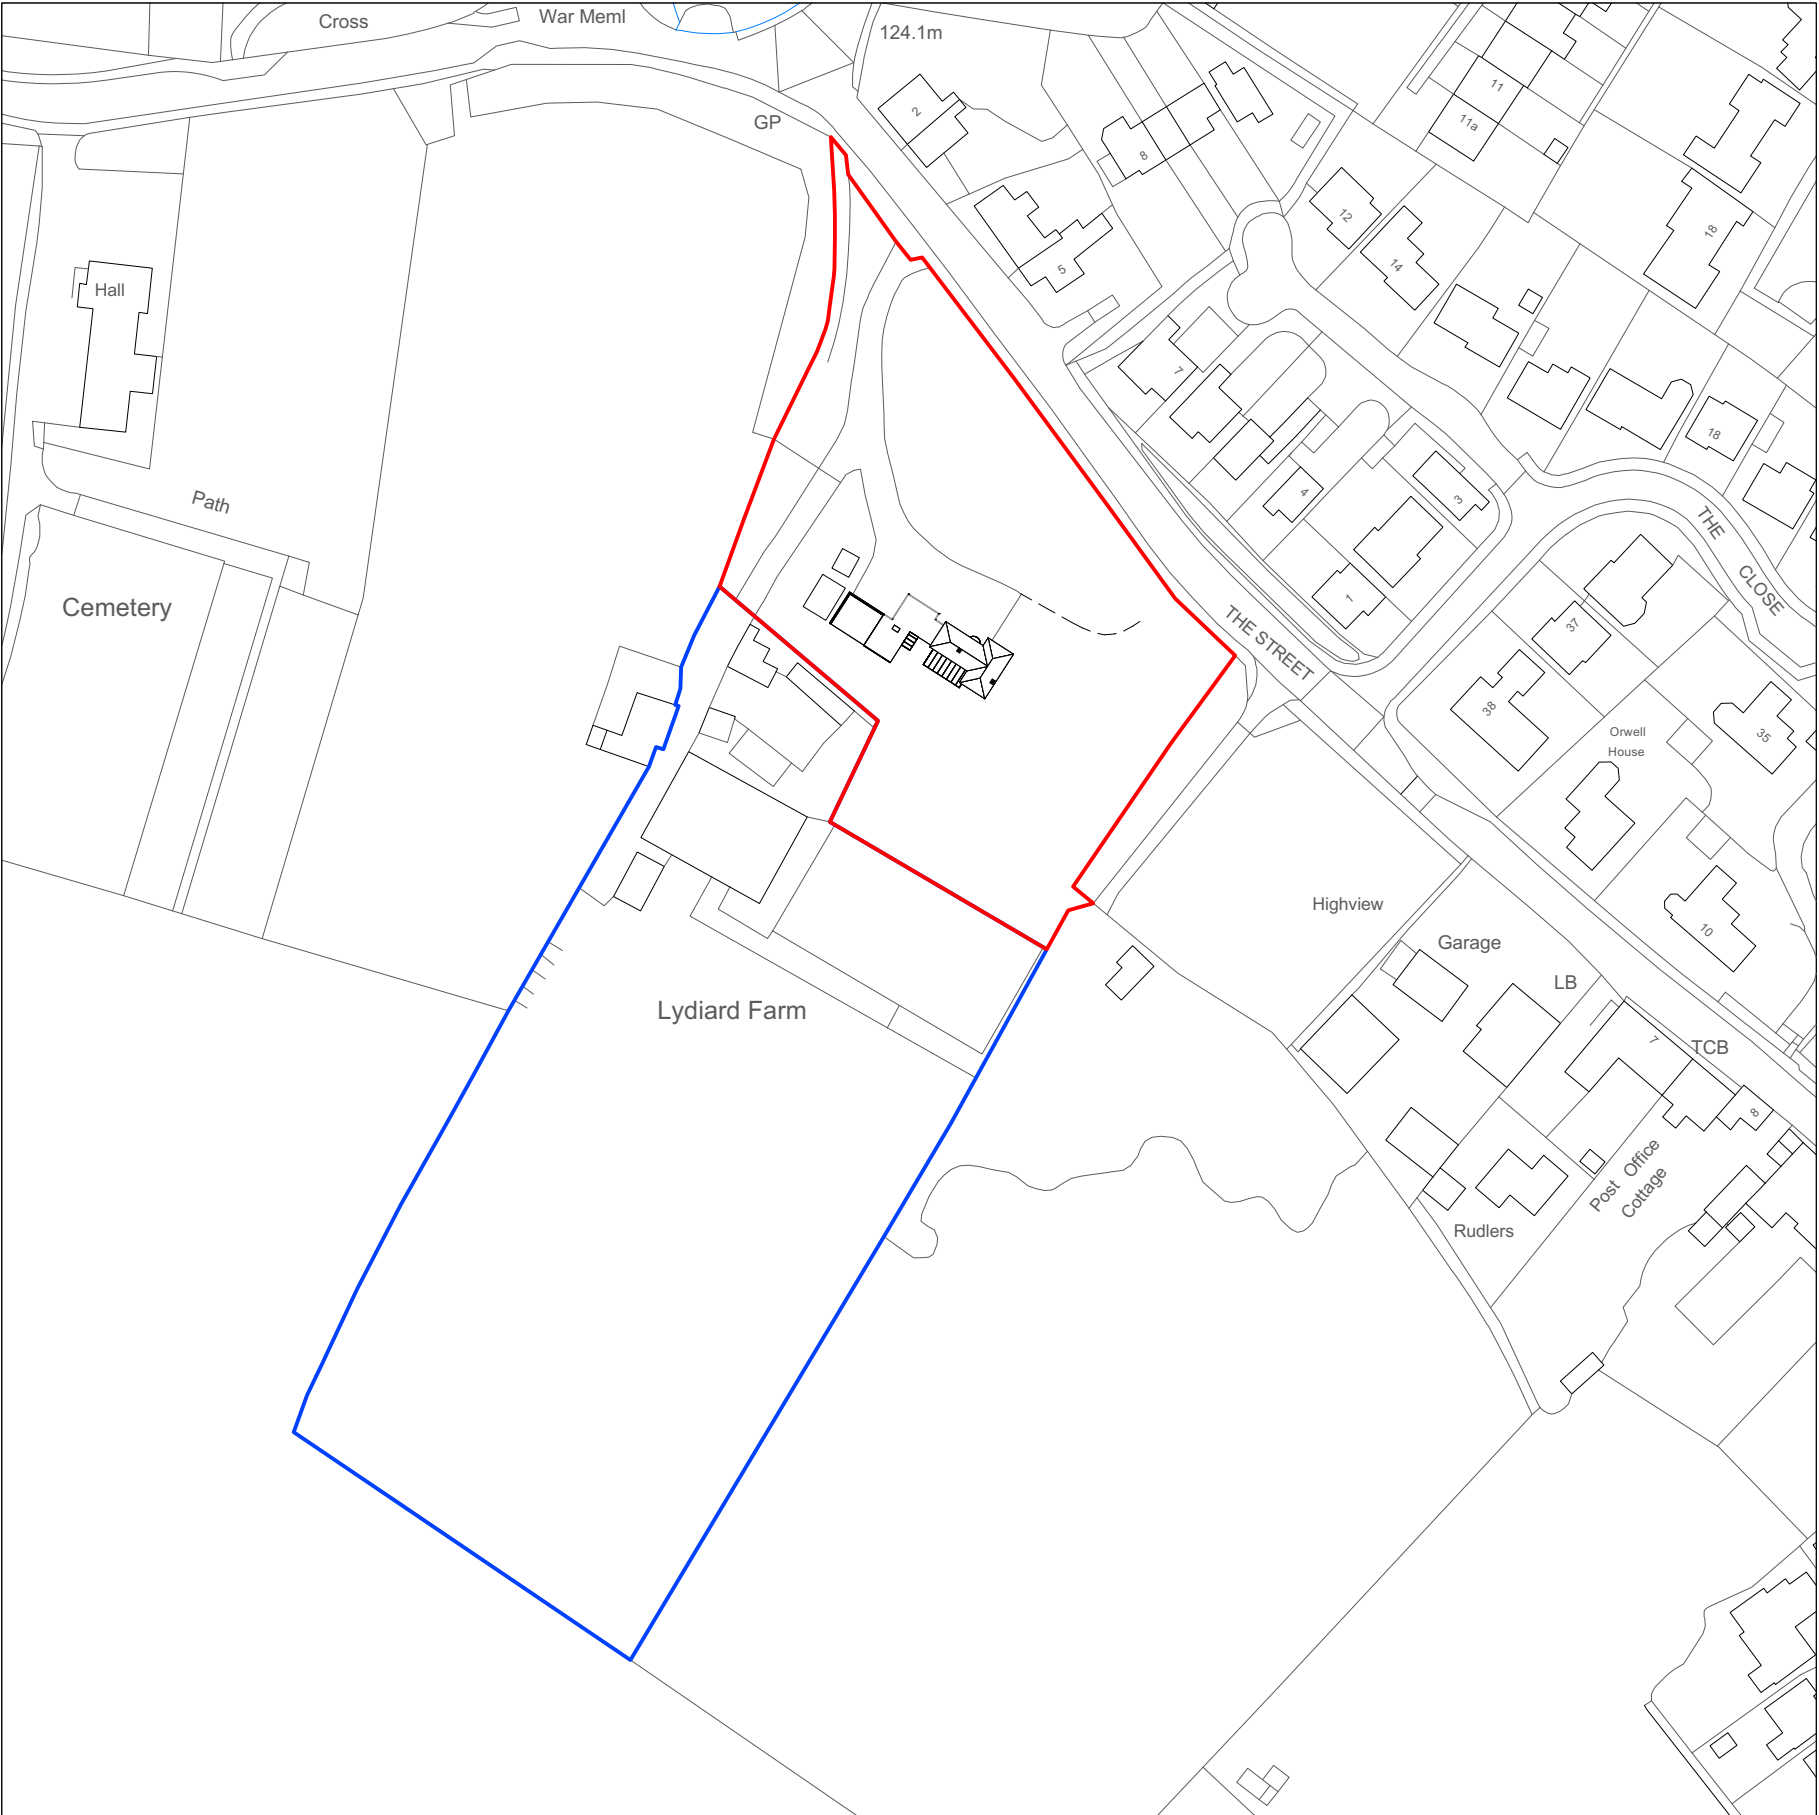


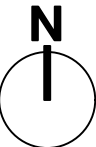

©Crown Copyright and database rights 2020 OS Licence no. 100051661

EXG. LOCATION PLAN 1:1250

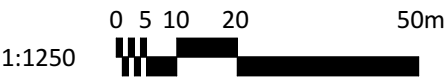

A	13/03/2024	Update for Planning	
	No.	Date	Revision Notes
OFFGRID ARCHITECTURE info@offgridarchitecture.co.uk www.offgridarchitecture.co.uk			
These details are subject to all relevant statutory approvals. If in doubt, check all dimensions are to be checked on site. Areas where quoted are approximate. Figure dimensions only are to be taken from this drawing. Any discrepancies with other related information is to be reported to OFFGRID Architecture prior to order/construction/installation. This document should not be relied on or used in circumstances other than those for which it was originally prepared and for which OFFGRID Architecture was commissioned. OFFGRID Architecture accepts no responsibility for this document to any party other than the person by whom it was commissioned.			
SURVEY			
EXTENSIONS & ALTERATIONS			
Lydiard Farm, The Street, Lydiard Millicent, Swindon, Wiltshire, SN5 3LU			
EXG LOCATION PLAN			
Scale	Date	Drawn By	Project ID
1:1250 @ A3	12/04/2023	SJT	2227 001-A