
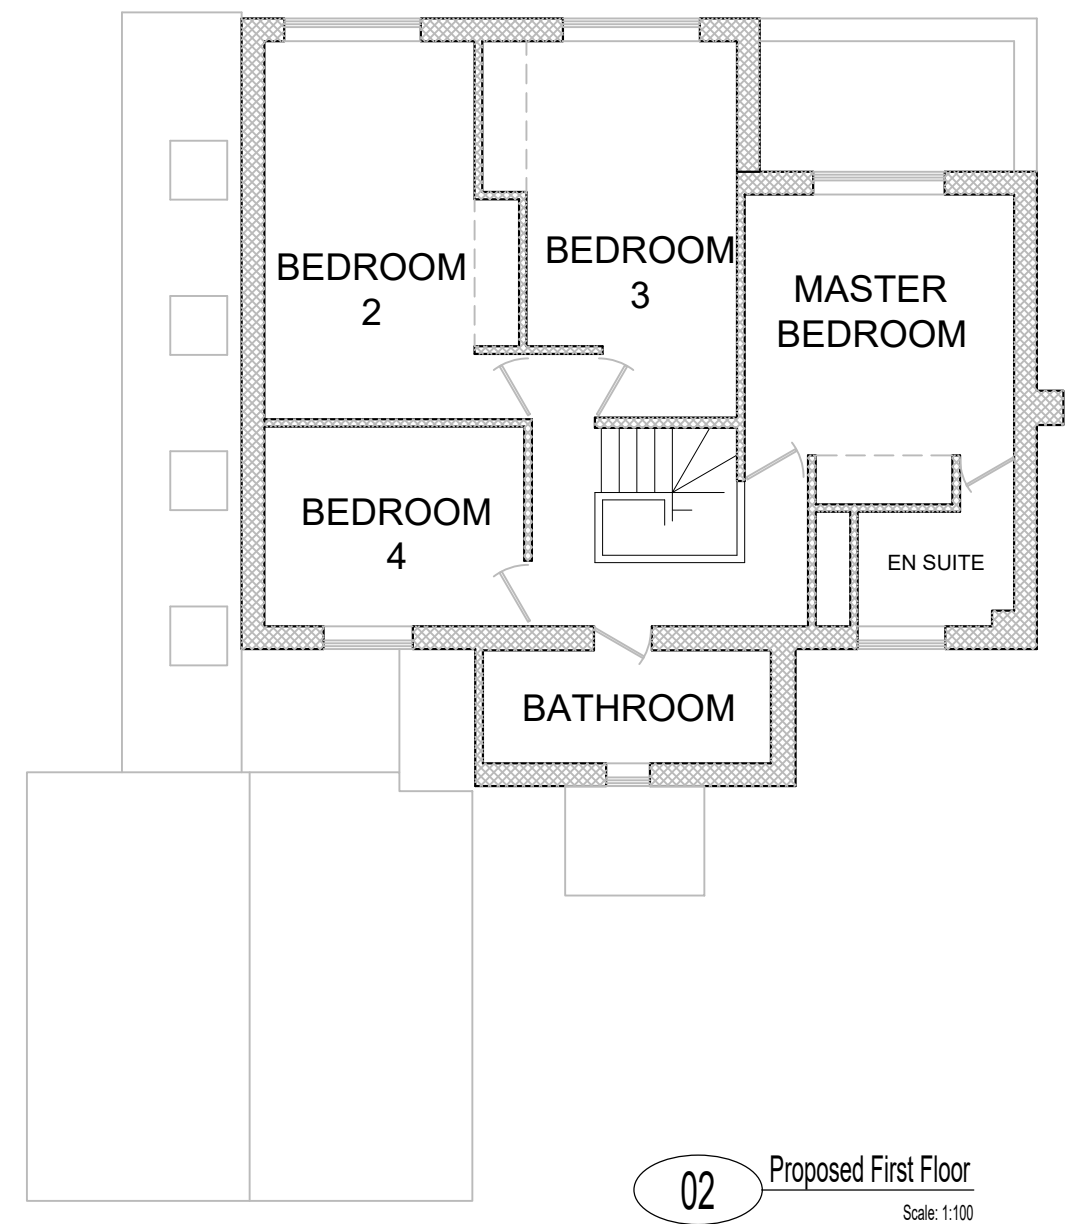


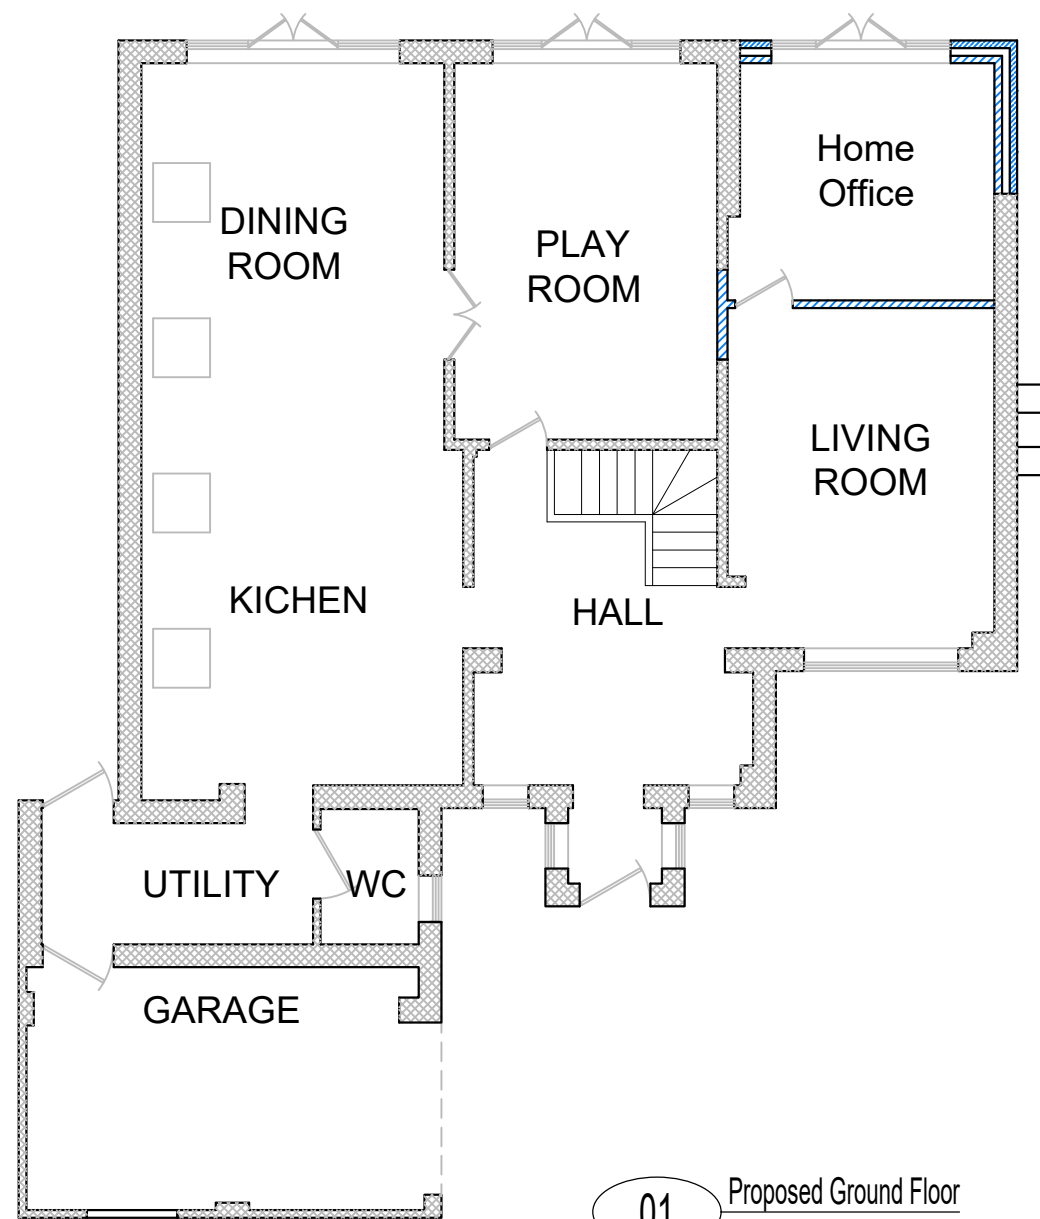

	Rev.	Description	Drawn	Date	Job Title					
					10 Orchard Gardens, Purton					
					Drawing Title					
					Date	December 2025	Scale as shown @A3	Drawn	-	Checked
					Drawing No.	003	Rev		Job No.	-
Drawing Status					For Approval Not for construction					