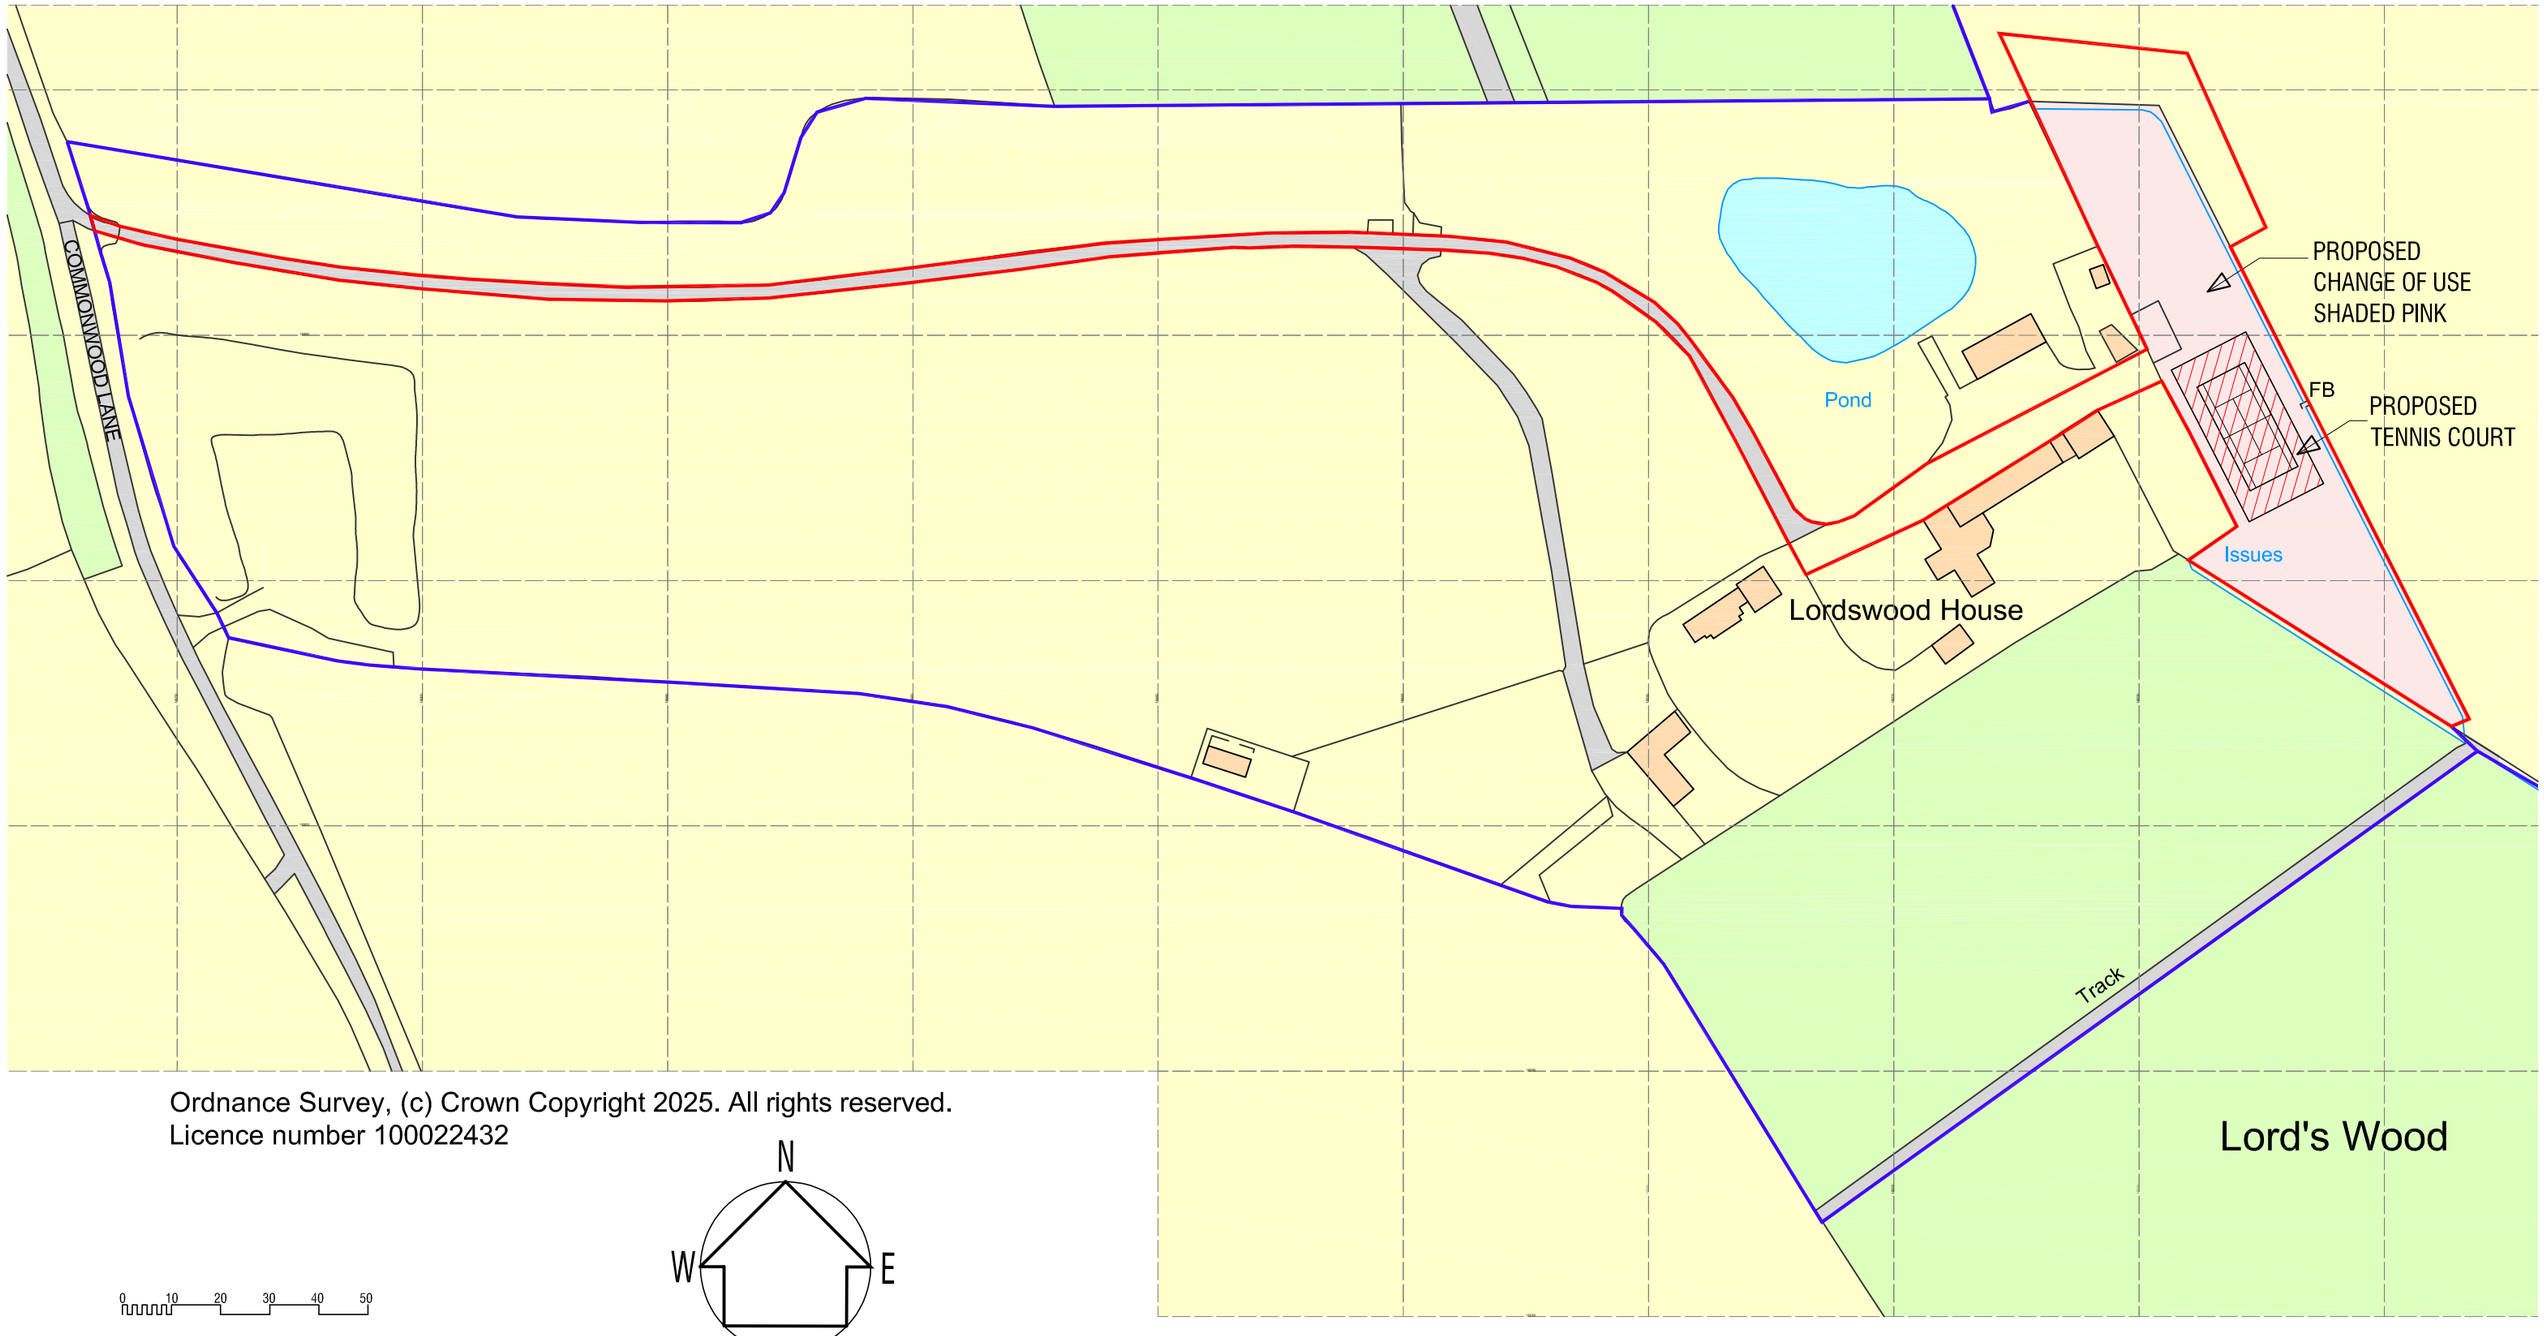



Ordnance Survey, (c) Crown Copyright 2025. All rights reserved.
Licence number 100022432

N
W E

0 10 20 30 40 50

Brian Kirby

DIPL.INT.DESIGN.
ARCHITECTURAL
DESIGN

9, PIPSMORE ROAD,
CHIPPENHAM,
WILTS. SN14 0LB.
01249 660252

REVISIONS.
A. 13:11:25 - RED LINE
EXTENDED.

PROJECT.
LORDSWOOD HOUSE
COMMONWOOD LANE, SHERSTON

SCALE.
1:1250 @ A3

DRAWING.
LOCATION PLAN
CHANGE OF USE & TENNIS COURT

DRAWN.
B.K.

DRAWING NUMBER.
1124:P:21A

DATE.
JUNE 2025