

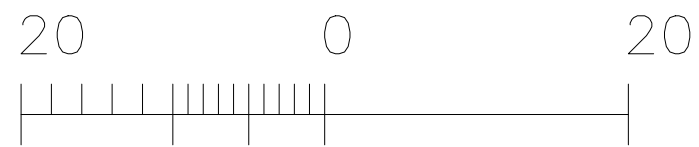


- Existing hedge
- Proposed hedge planting
- Sealed surface/tarmac existing
- Artificial unsealed surface/woodchip.
- Sealed surface/concrete proposed

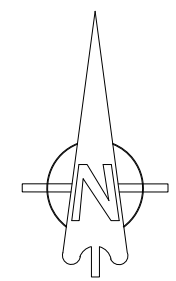


Golf Driving Range

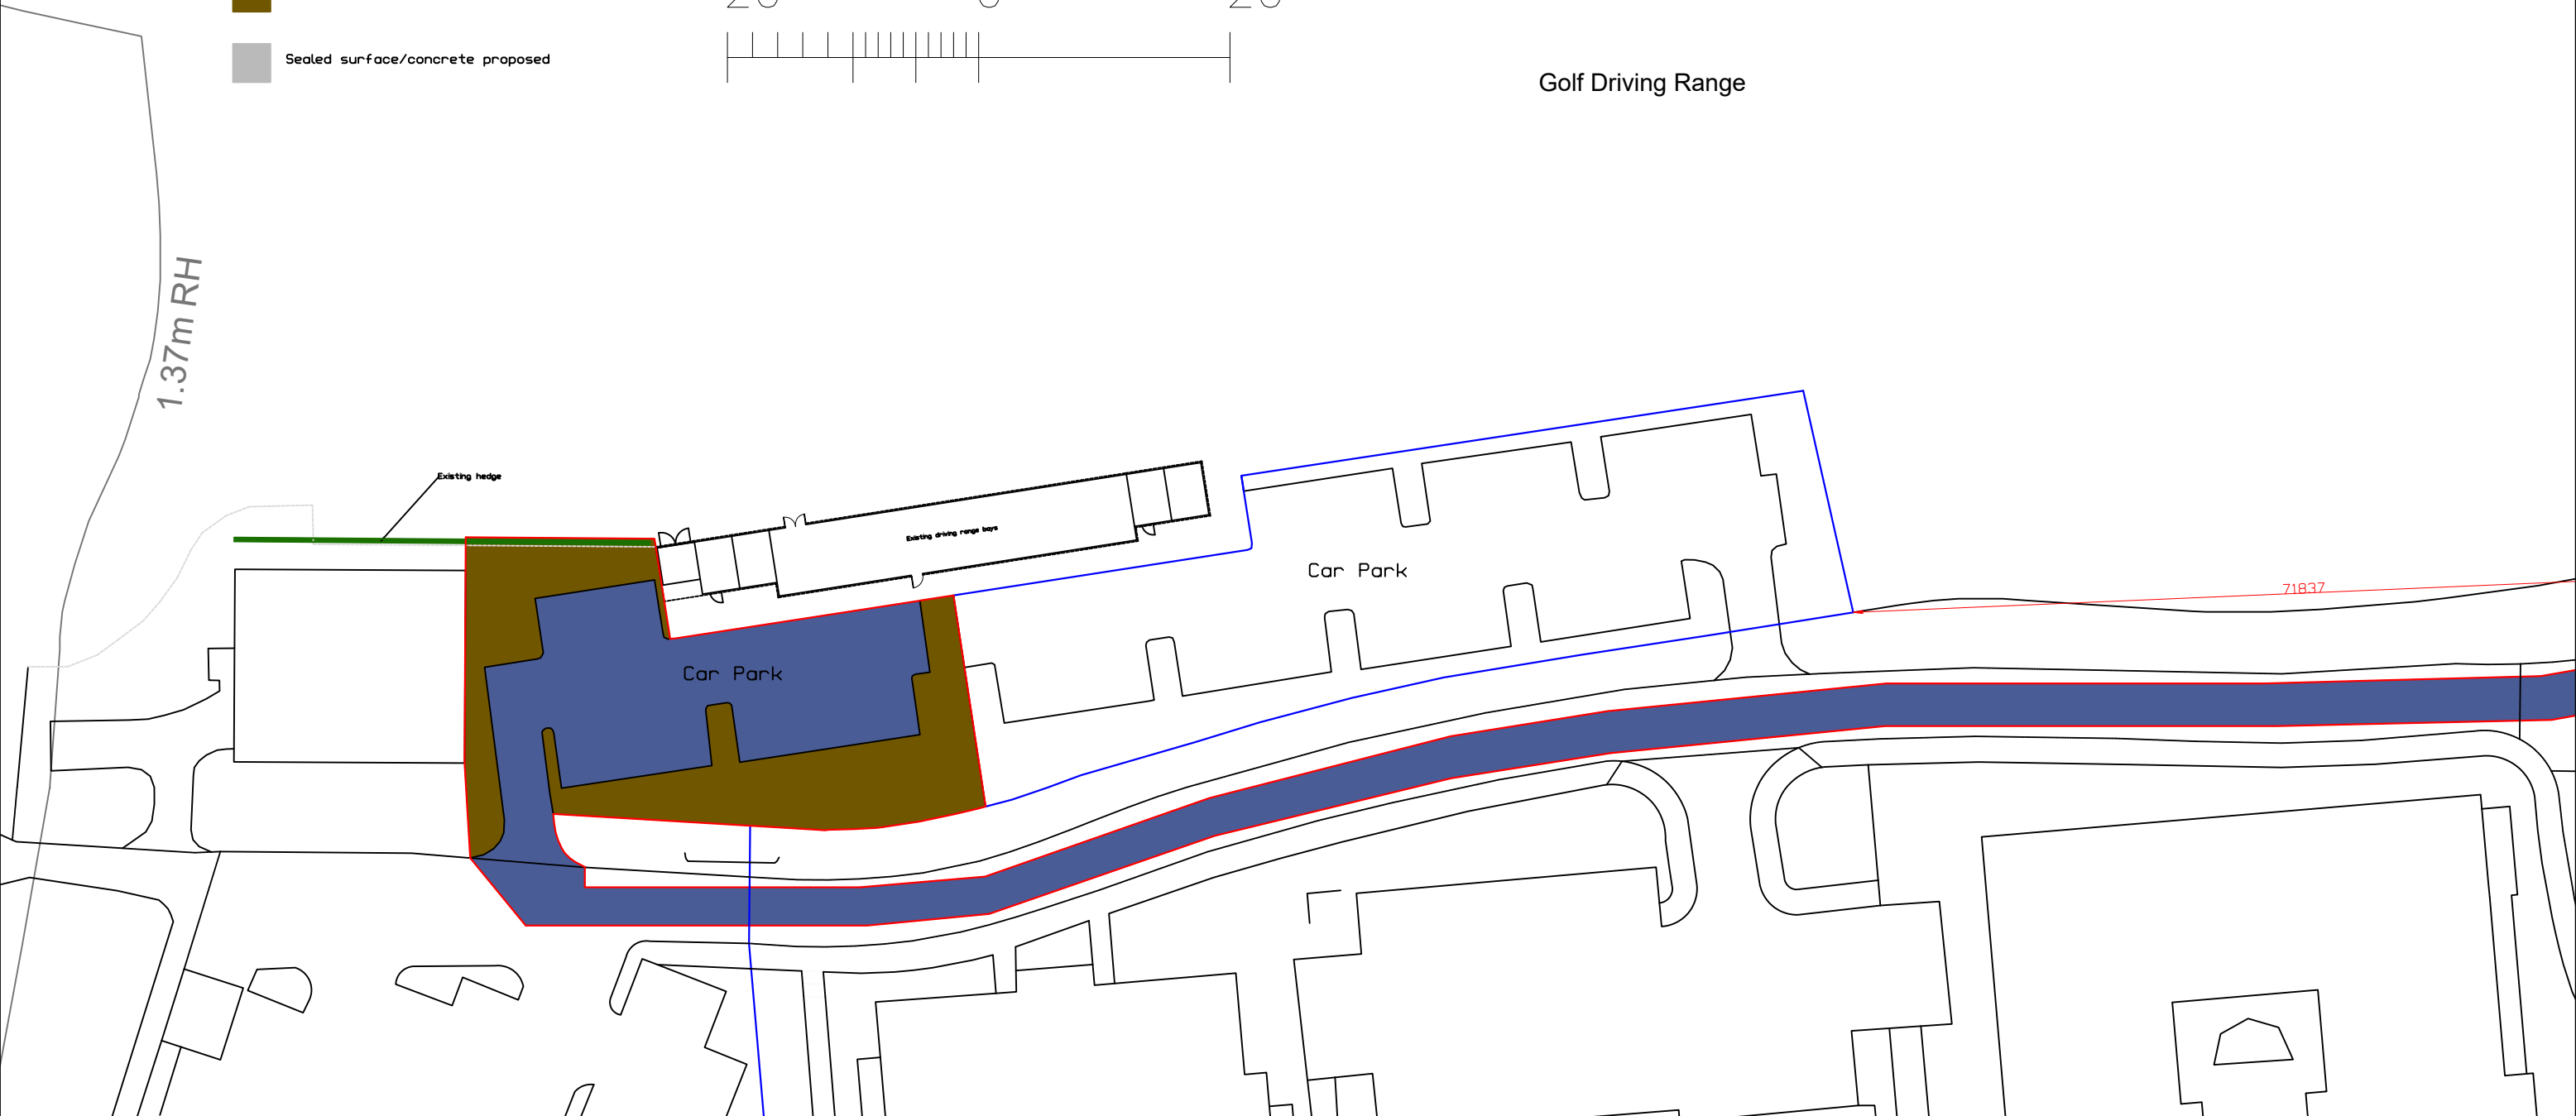

NOTES:

Drawings not to be scaled from, except for planning purposes..

Client	Chippenham Golf Club
Job Title	Fitting bay for golf clubs

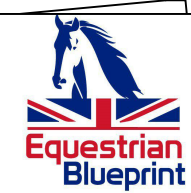

Scale	1 in 200 A3
Drawn by	Nicholas Pike
Date	04/06/2025

Drawing Title	Existing Layout Plan	
Drg No.	E4	Rev
		.