

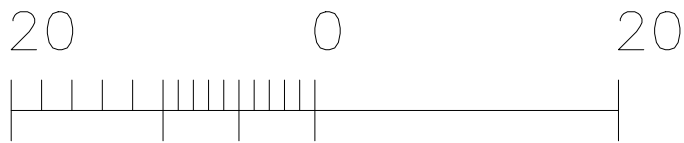


- Modified grassland
- Existing hedge
- Proposed hedge planting
- Sealed surface/tarmac existing
- Artificial unsealed surface/woodchip.
- Sealed surface/concrete proposed

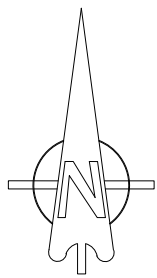

Golf Driving Range

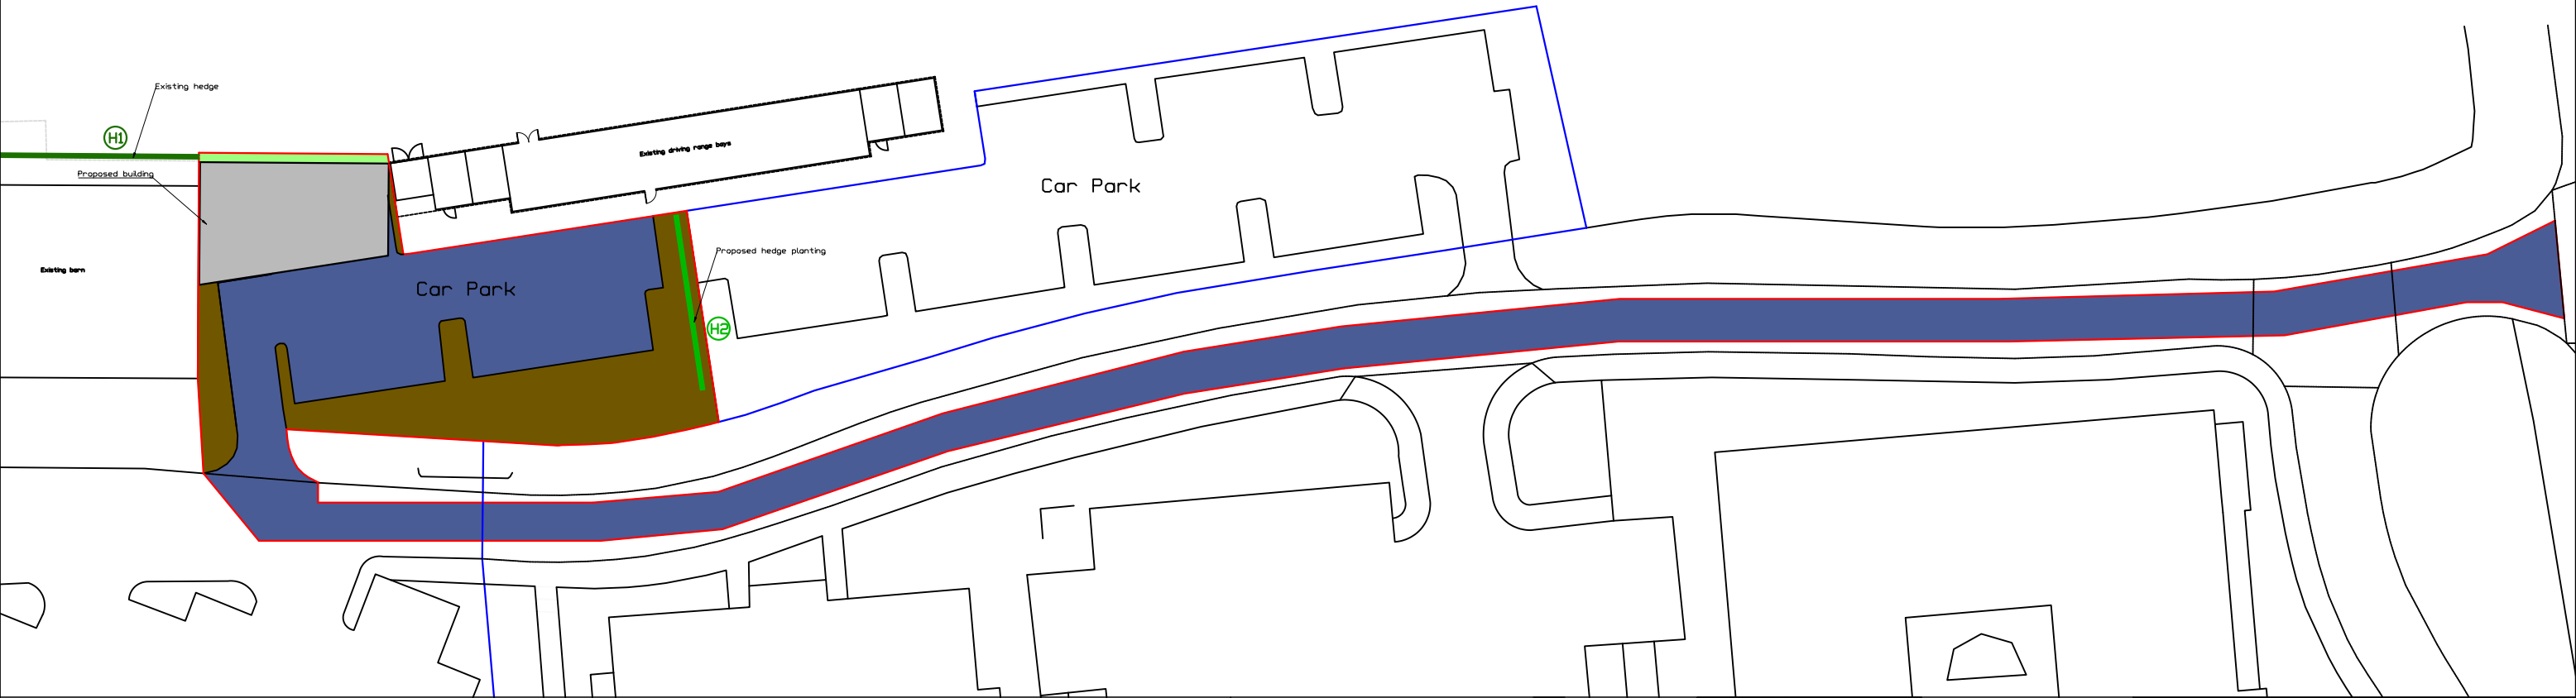

NOTES:

Drawings not to be scaled from, except for planning purposes..

Client
Chippenham Golf Club
Job Title
Fitting bay for golf clubs



Scale
1 in 500 A3
Drawn by
Nicholas Pike
Date
04/06/2025

Drawing Title	
Layout Plan	
Drg No.	Rev
P4	.