


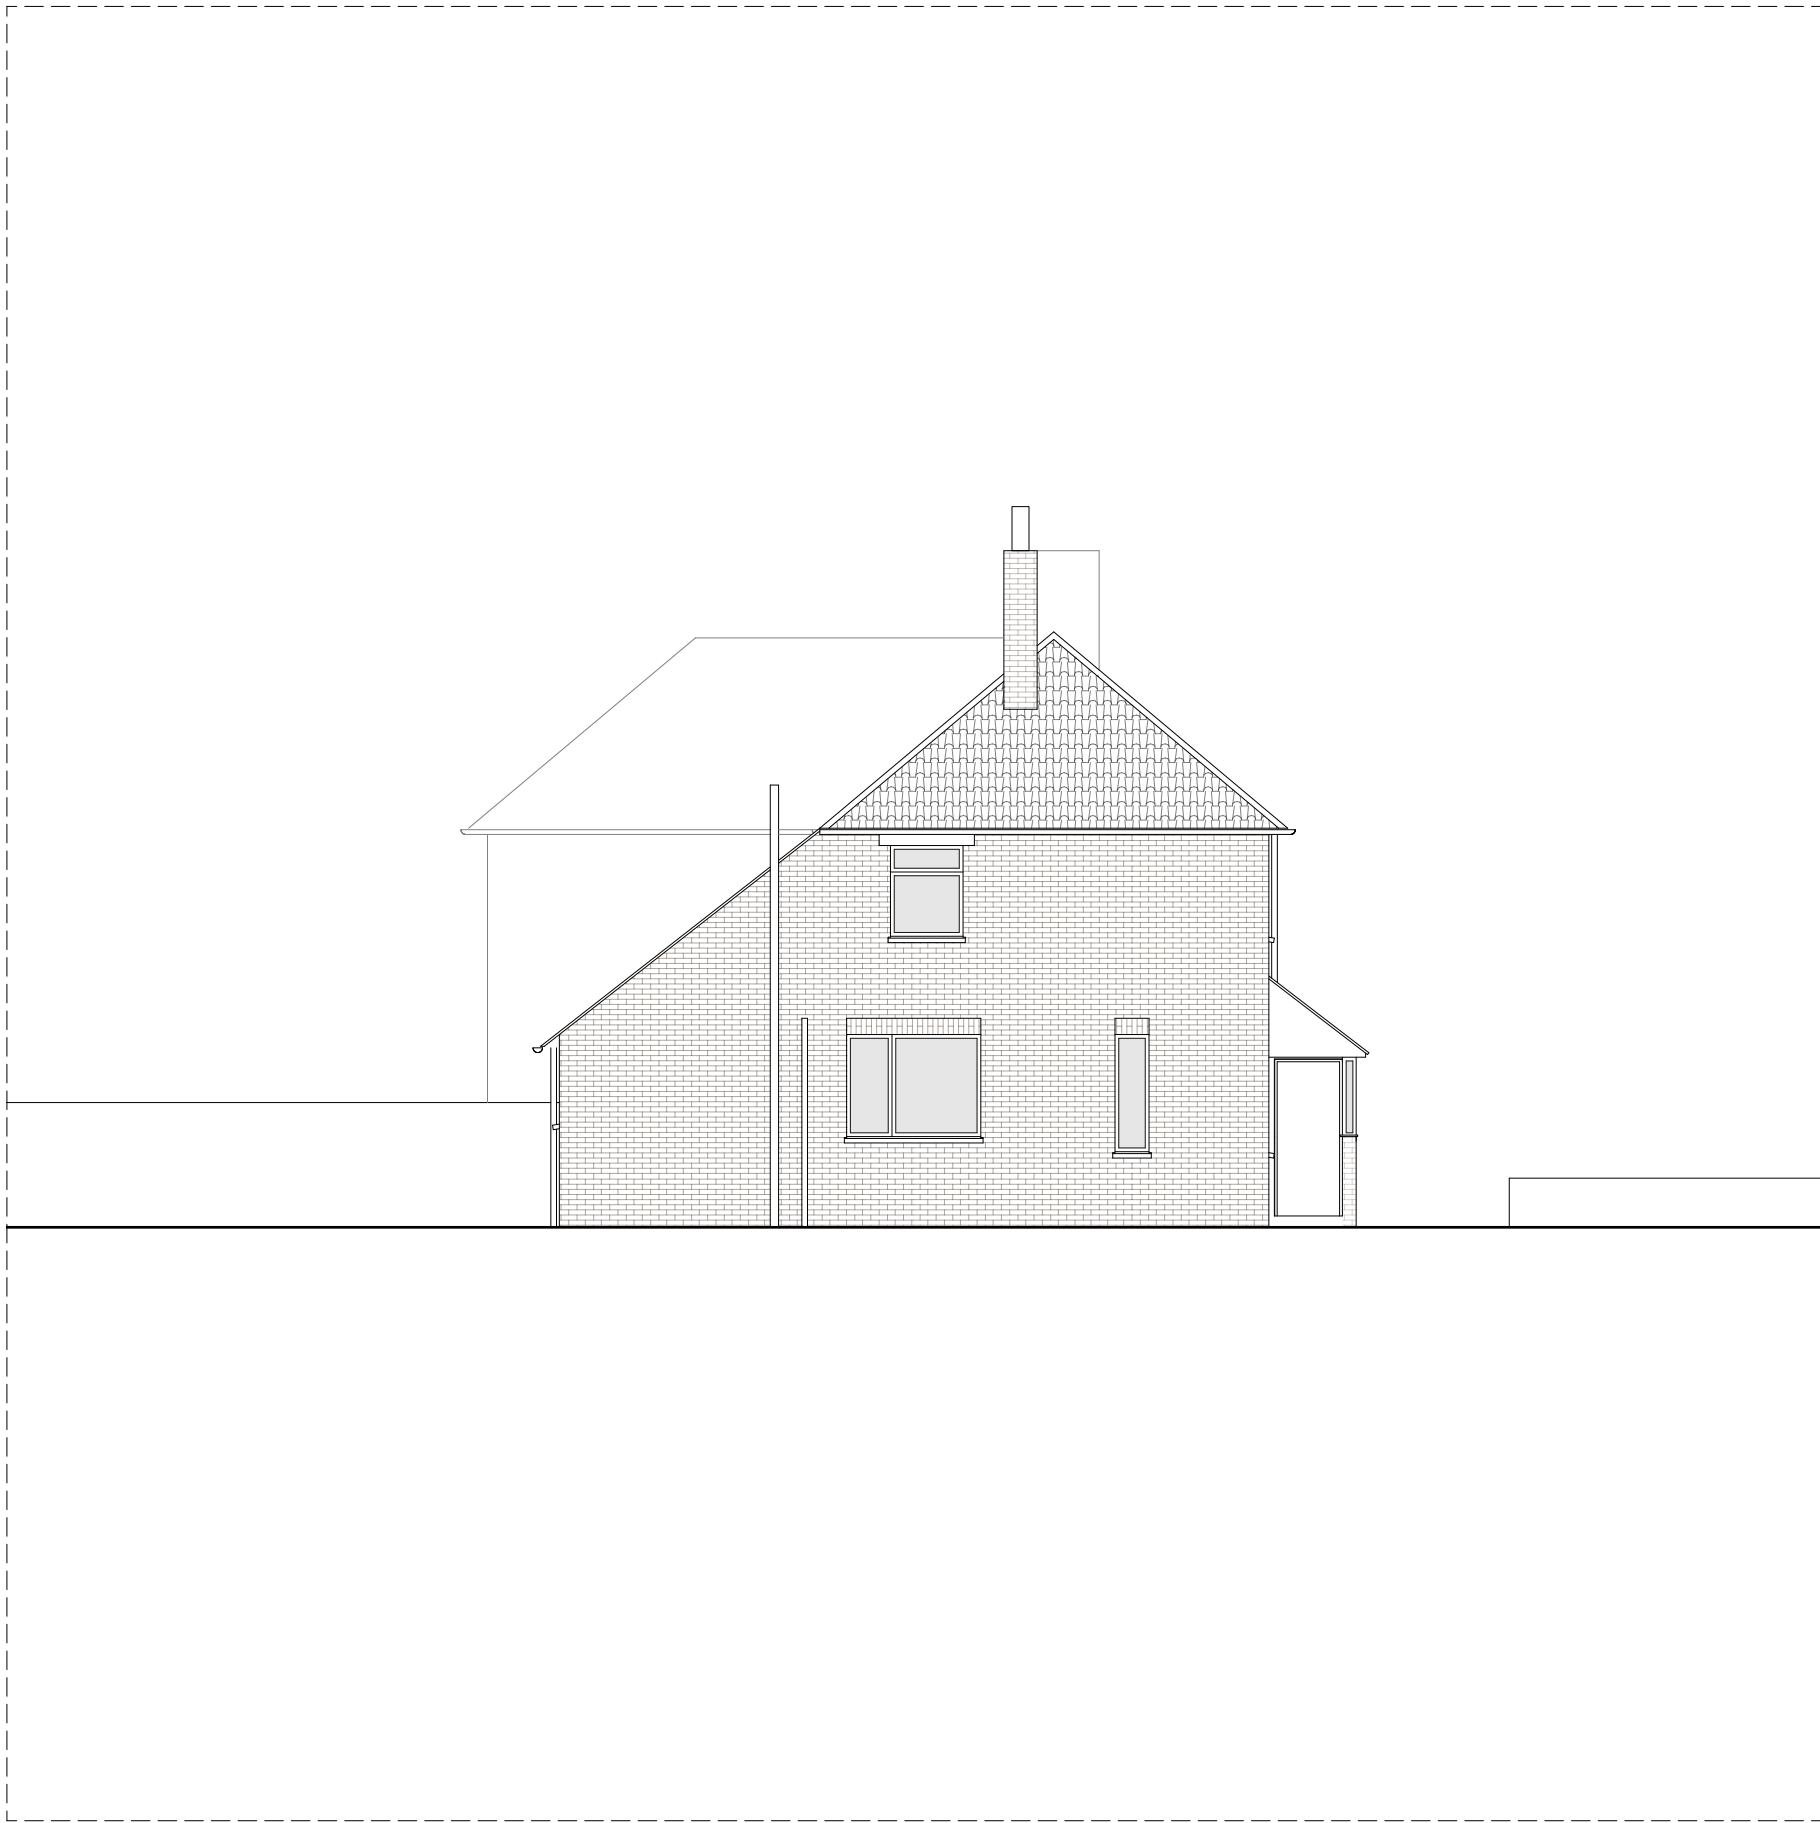


01 North West Elevation (side)



02 North East Elevation (rear)



03 South West Elevation (front)

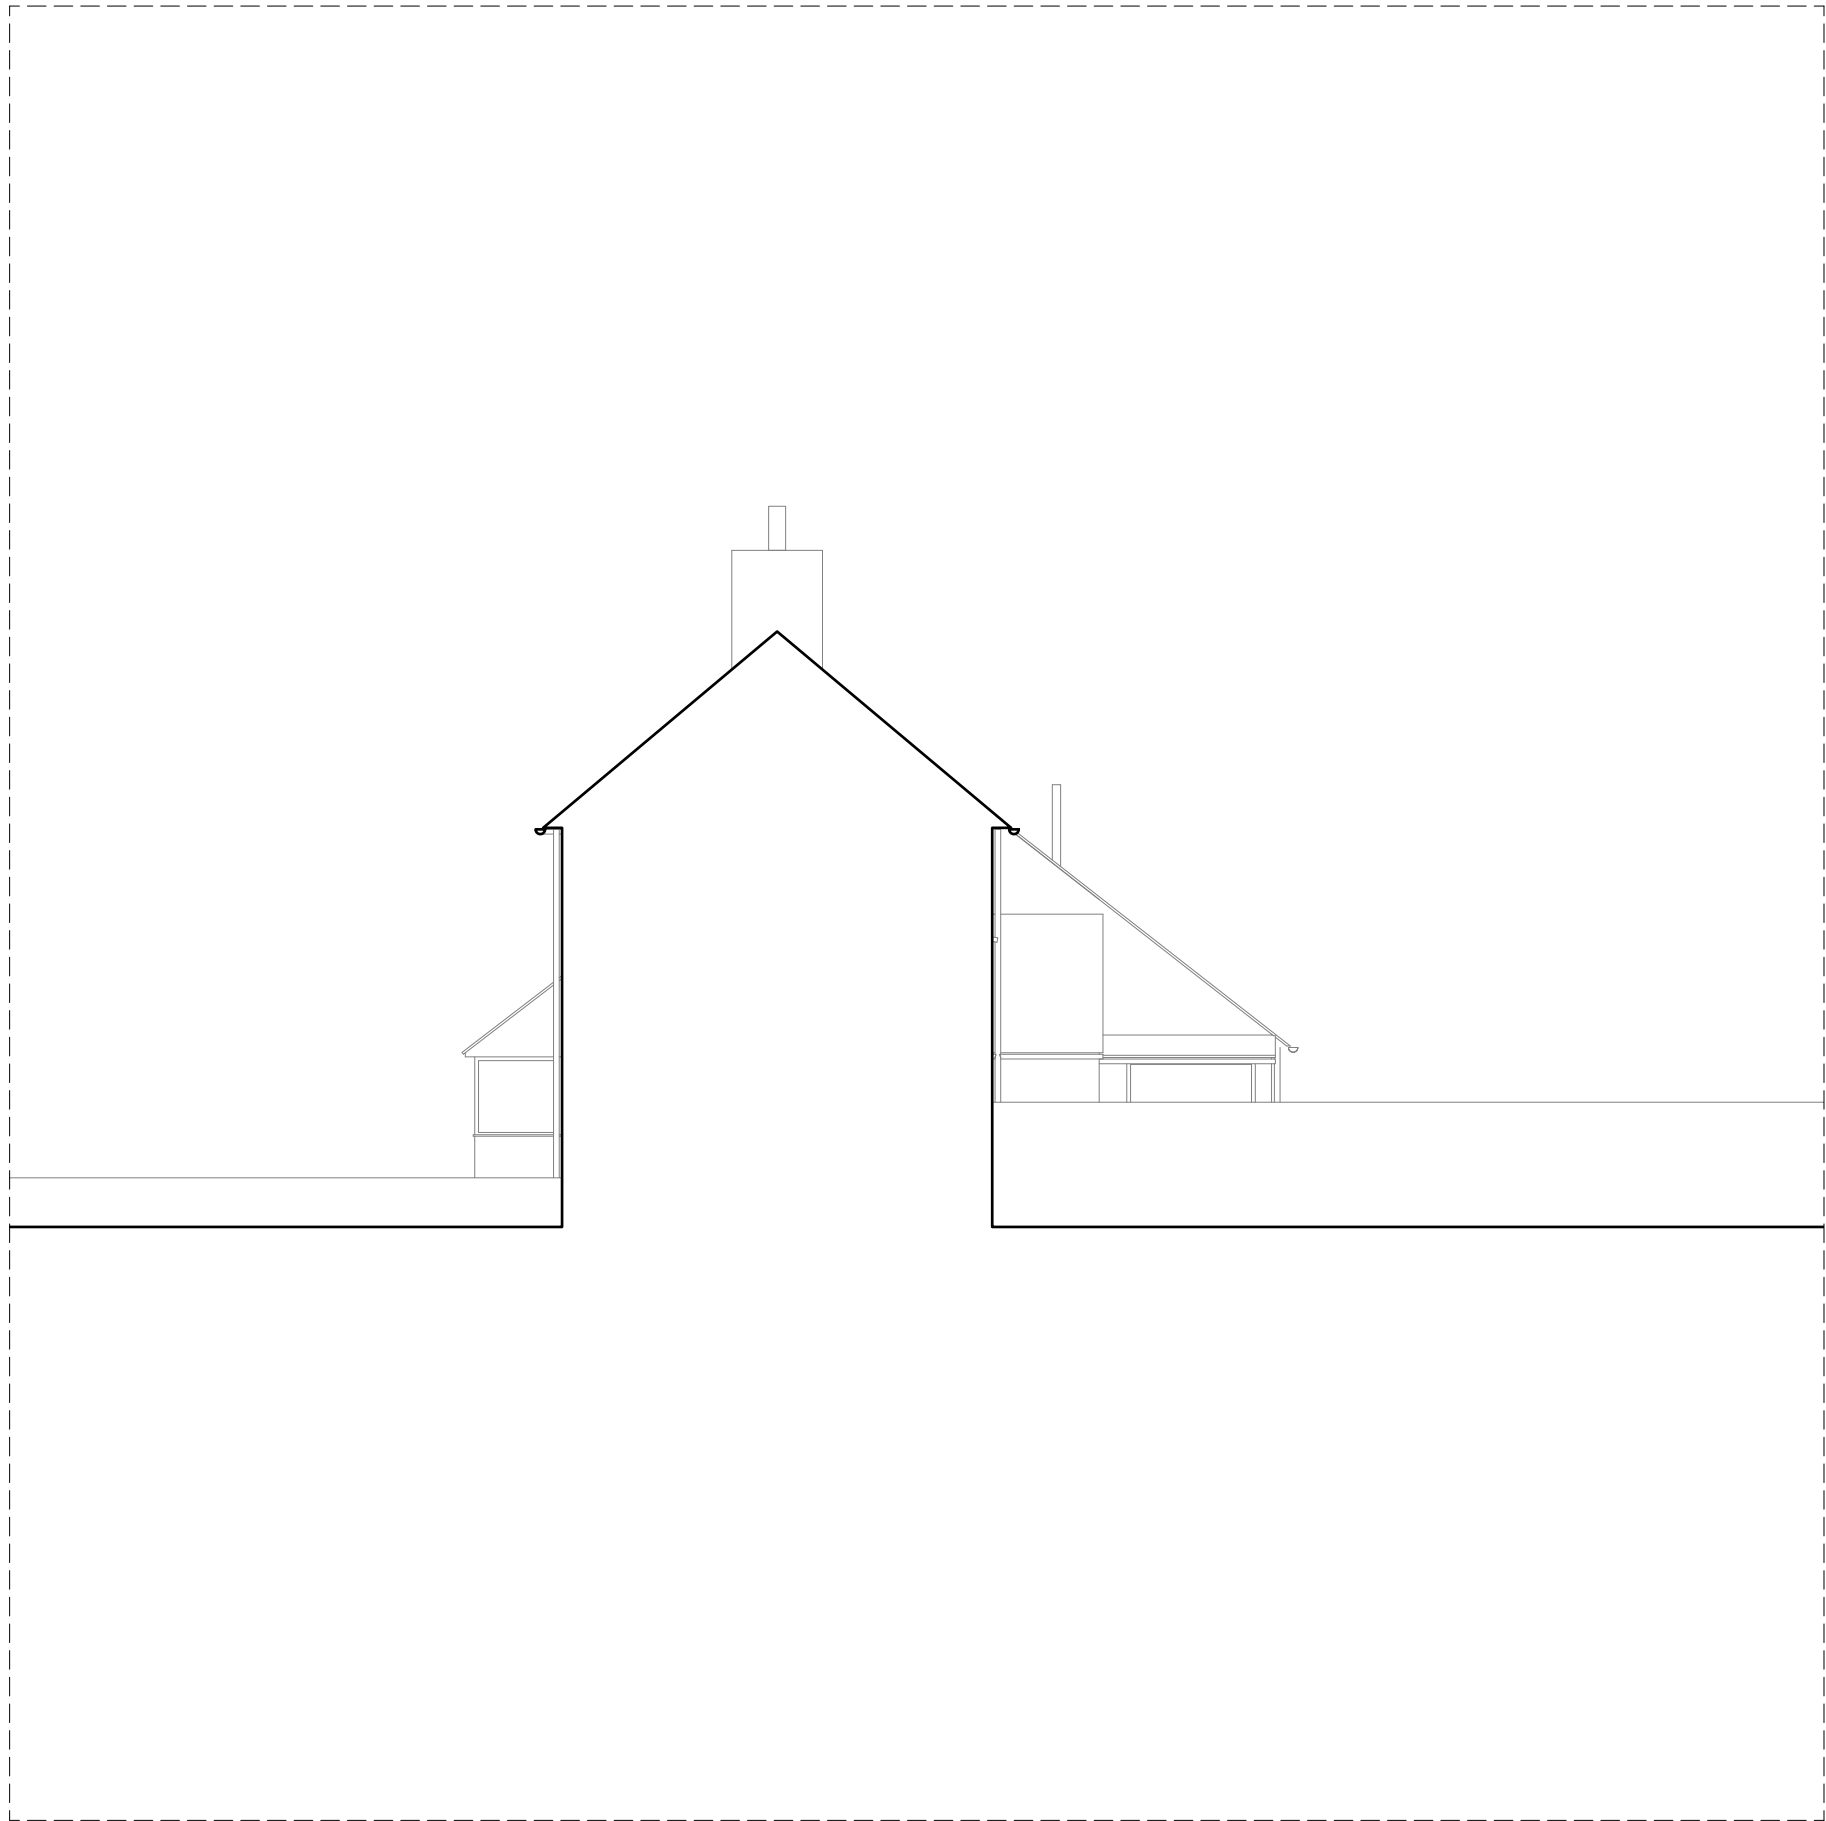

04 South East Elevation (section)