



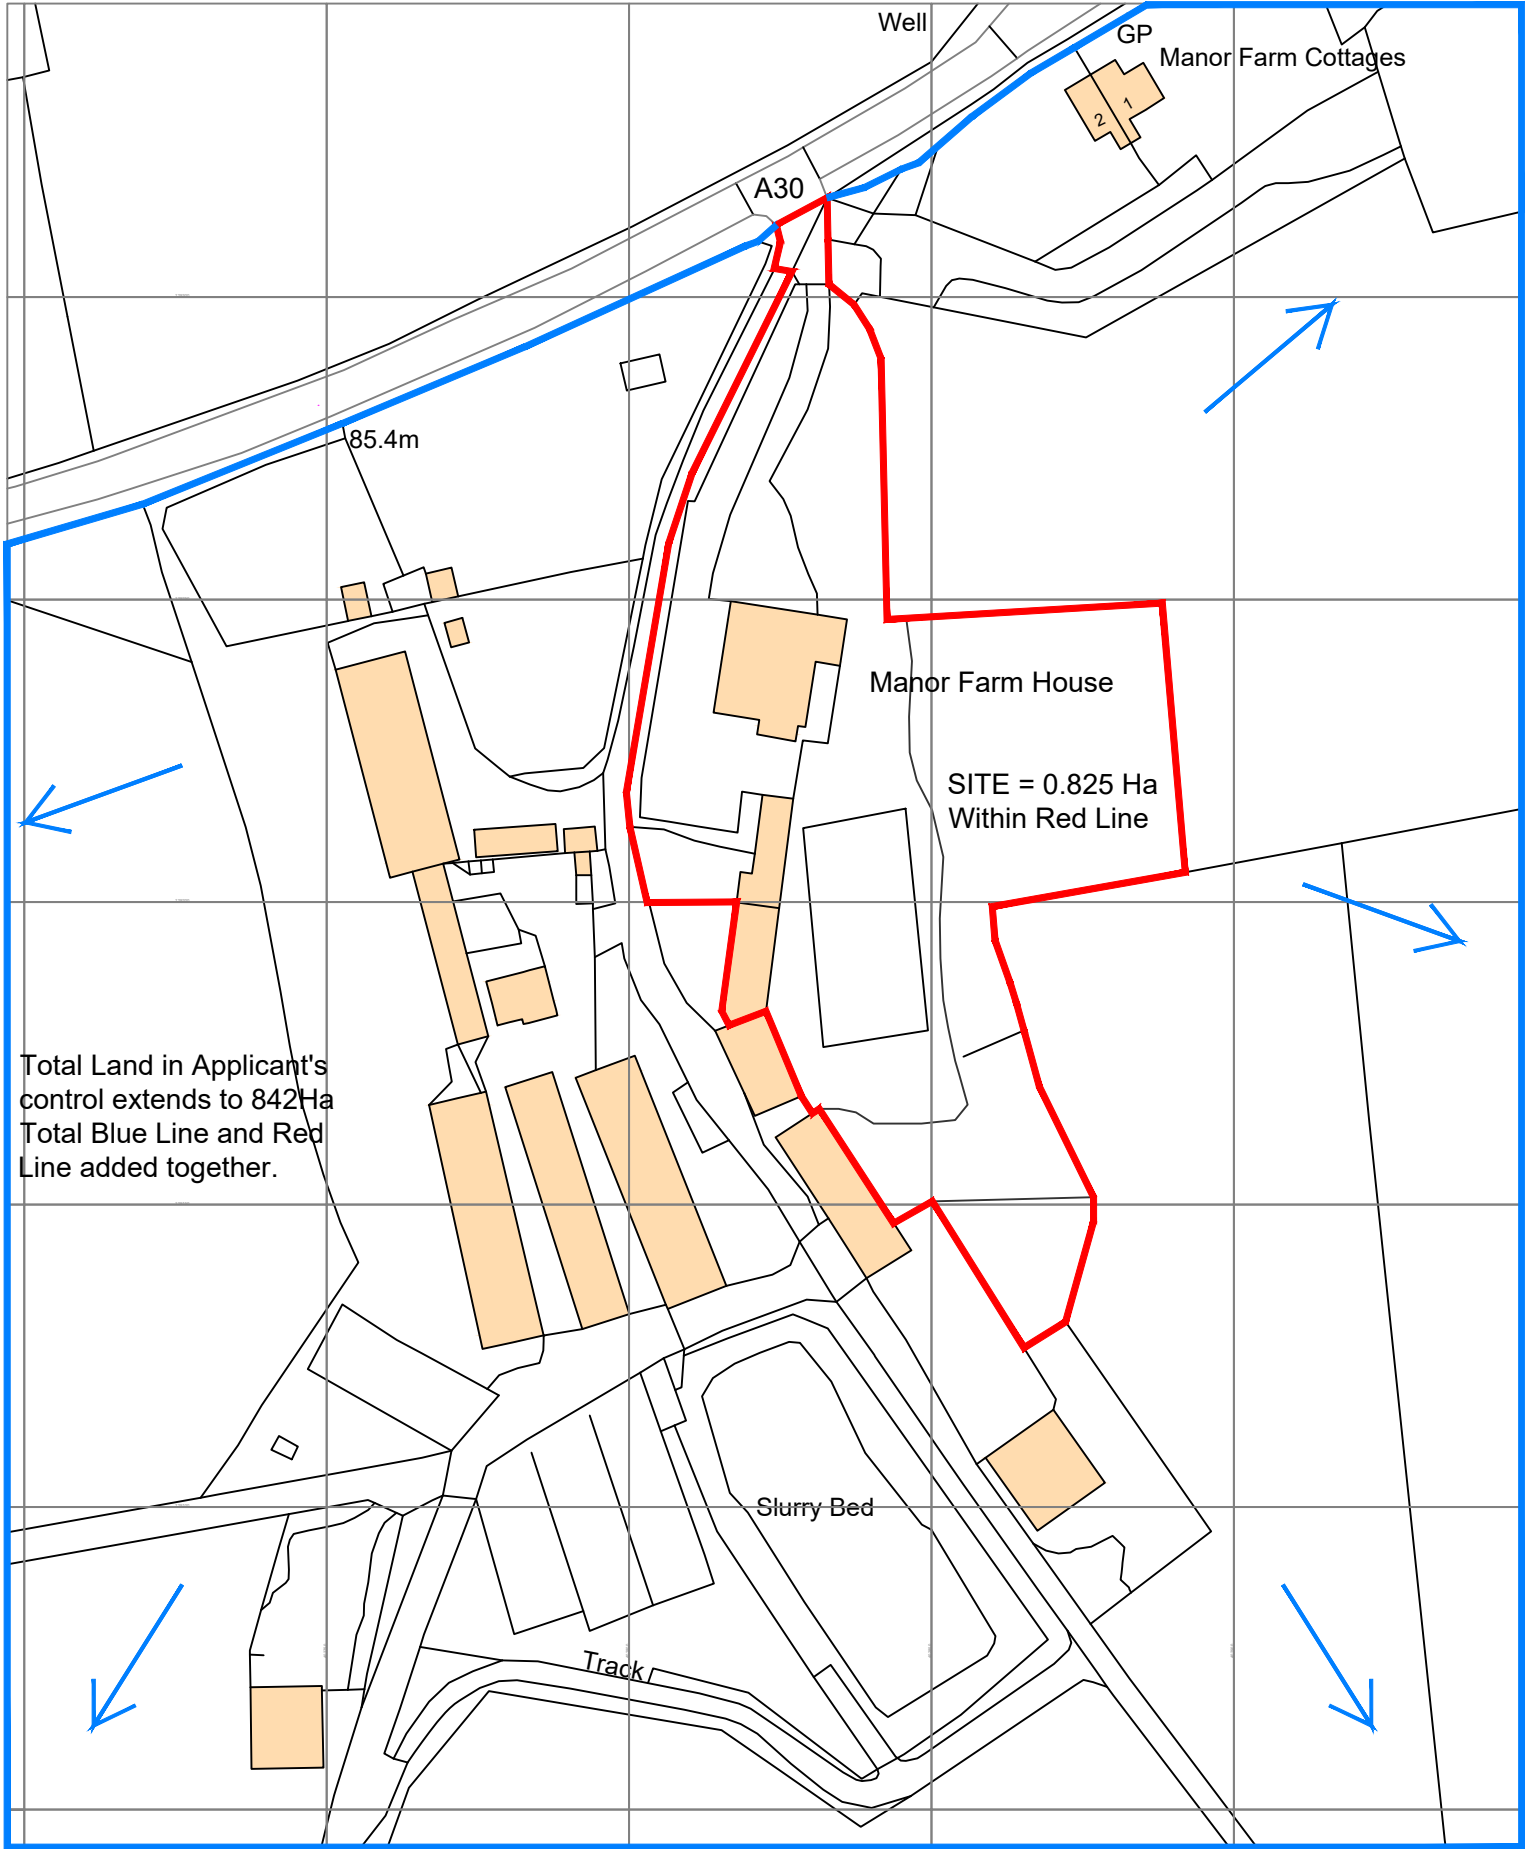

Ordnance Survey, (c) Crown Copyright 2025. All rights reserved. Licence number 100022432

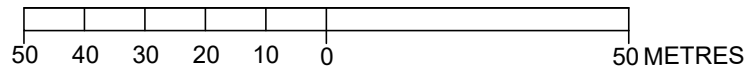

Rev.	Date	Details	Drawn	Checked
Issued for:				
PLANNING				
Project/Client:			Project No:	
MANOR FARMHOUSE			2512	
COMPTON CHAMBERLAYNE			Dwg No:	Rev:
MR & MRS B JEANS			50	
Drawing:			Scale:	
LOCATION PLAN			1/1250 @A3	
			North:	
			Drawn By:	Date:
			CPL	24.10.25
			Checked By:	Date:
			CPL	24.10.25

CPL ARCHITECTURE

CHRIS LITTLEMORE BA(Hons) BArch MSc RIBA
CHARTERED ARCHITECT