


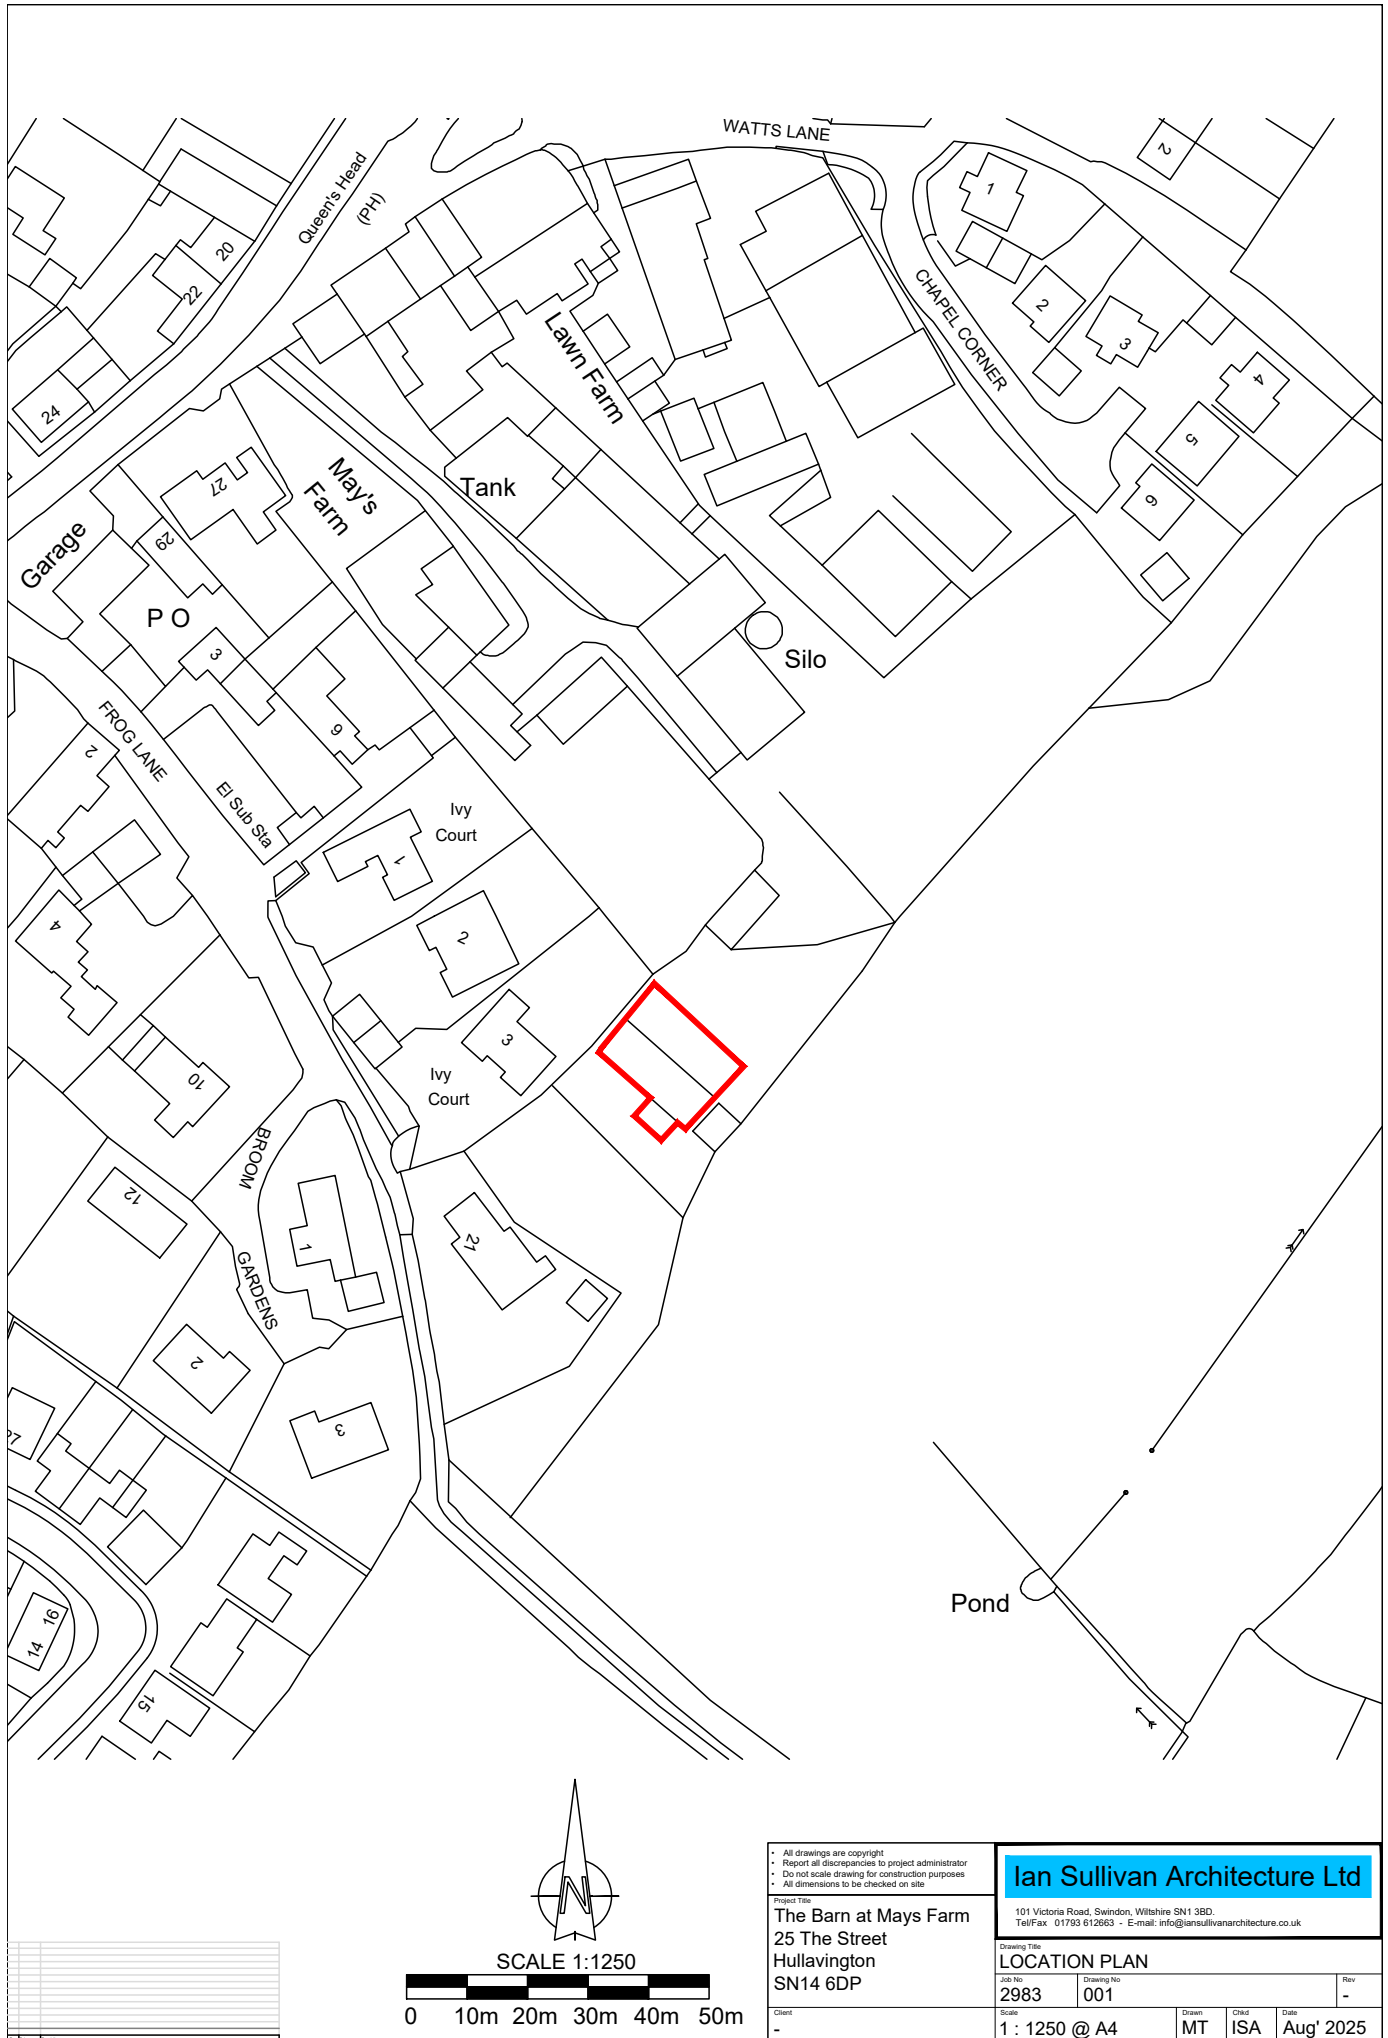

- All drawings are copyright
- Report all discrepancies to project administrator
- Do not scale drawing for construction purposes
- All dimensions to be checked on site

Project Title
The Barn at Mays Farm
25 The Street
Hullavington
SN14 6DP

Client
-

Ian Sullivan Architecture Ltd

101 Victoria Road, Swindon, Wiltshire SN1 3BD.
Tel/Fax 01793 612663 - E-mail: info@iansullivanarchitecture.co.uk

Drawing Title
LOCATION PLAN

Job No 2983	Drawing No 001	Rev -
Scale 1 : 1250 @ A4	Drawn MT	Chkd ISA
	Date Aug' 2025	