


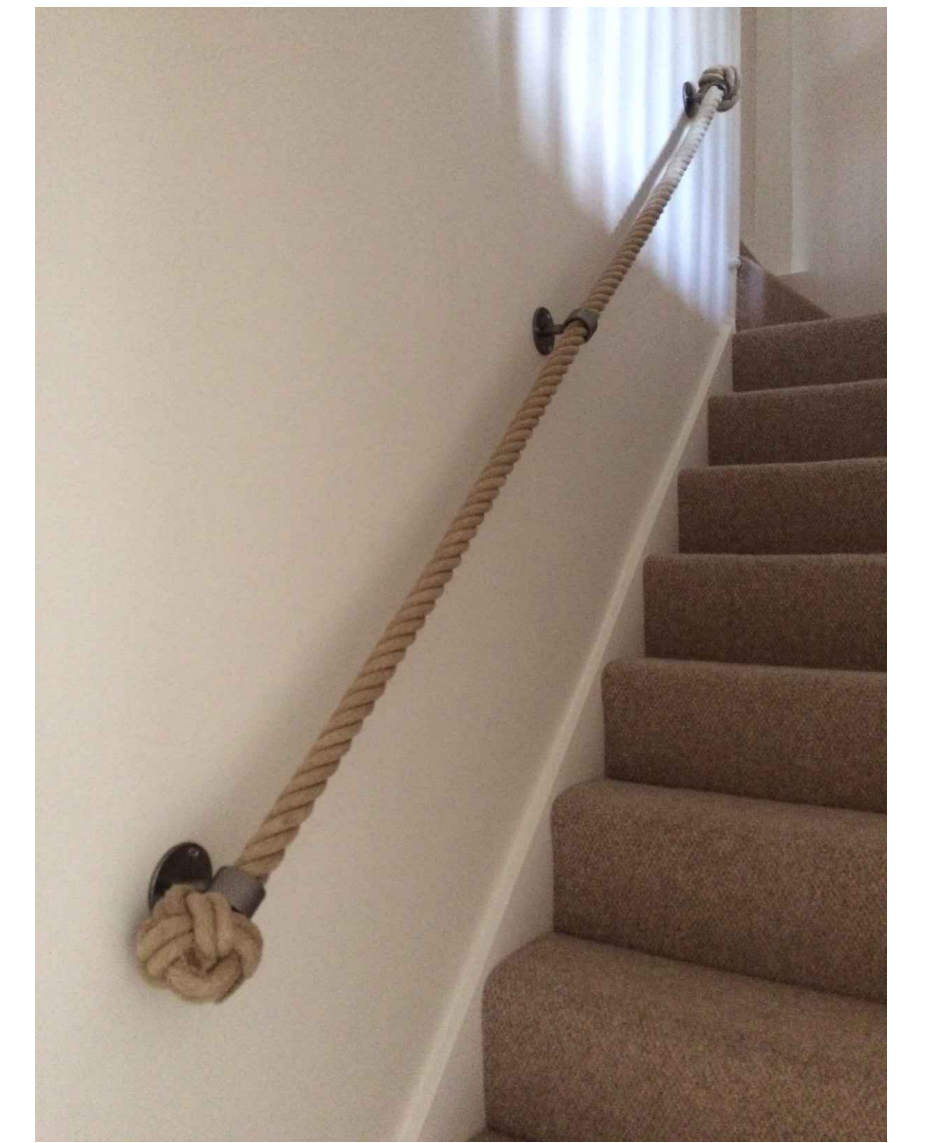
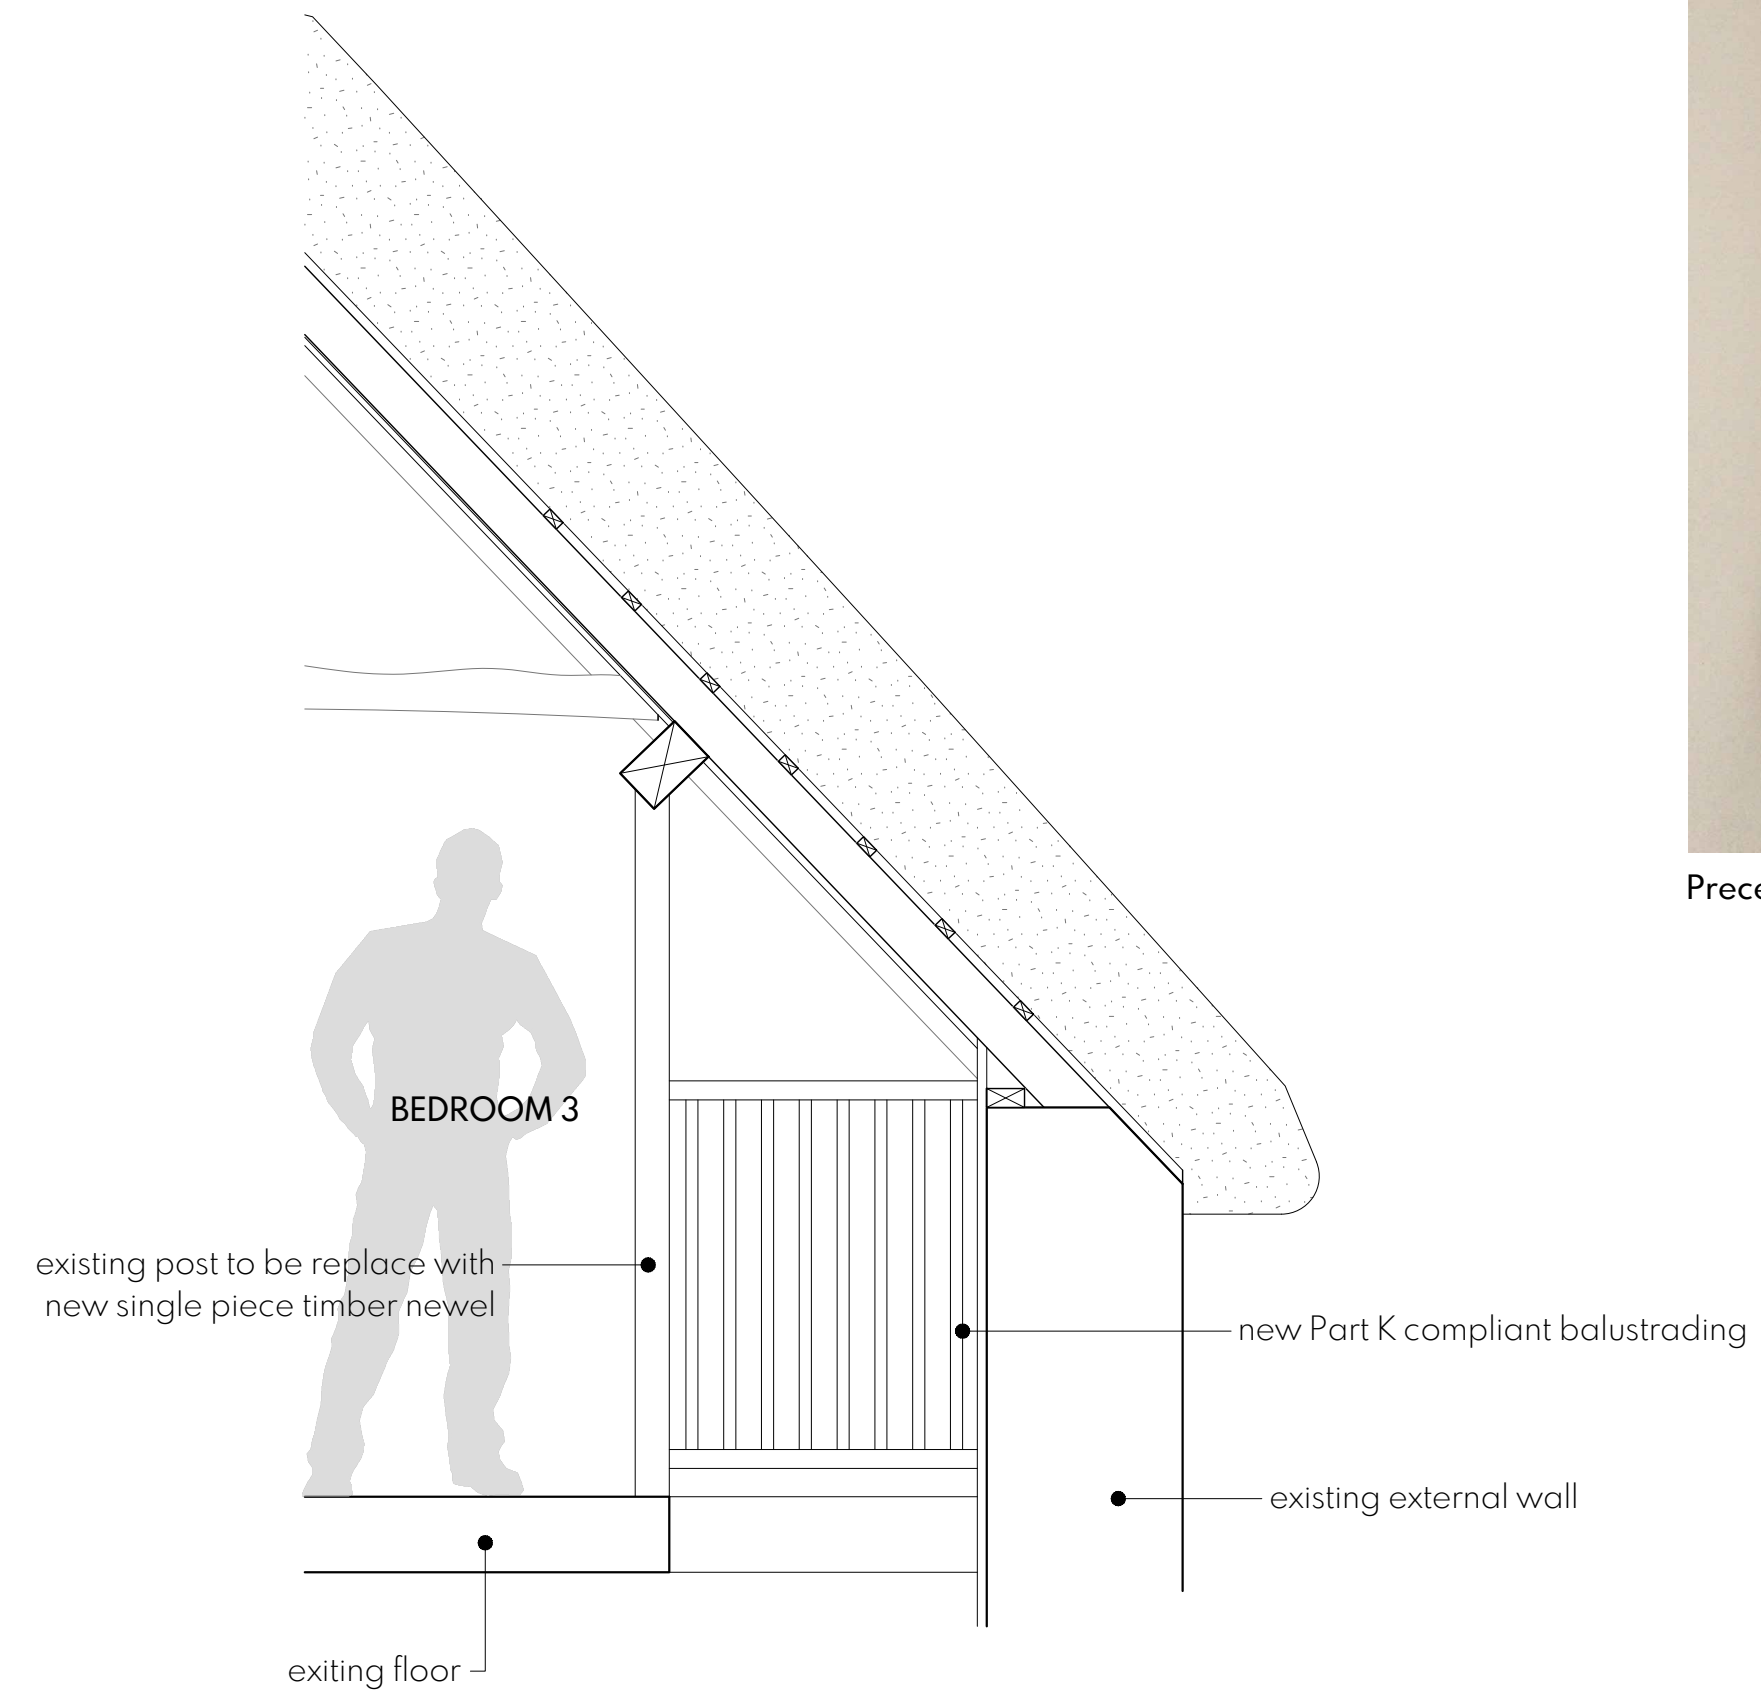


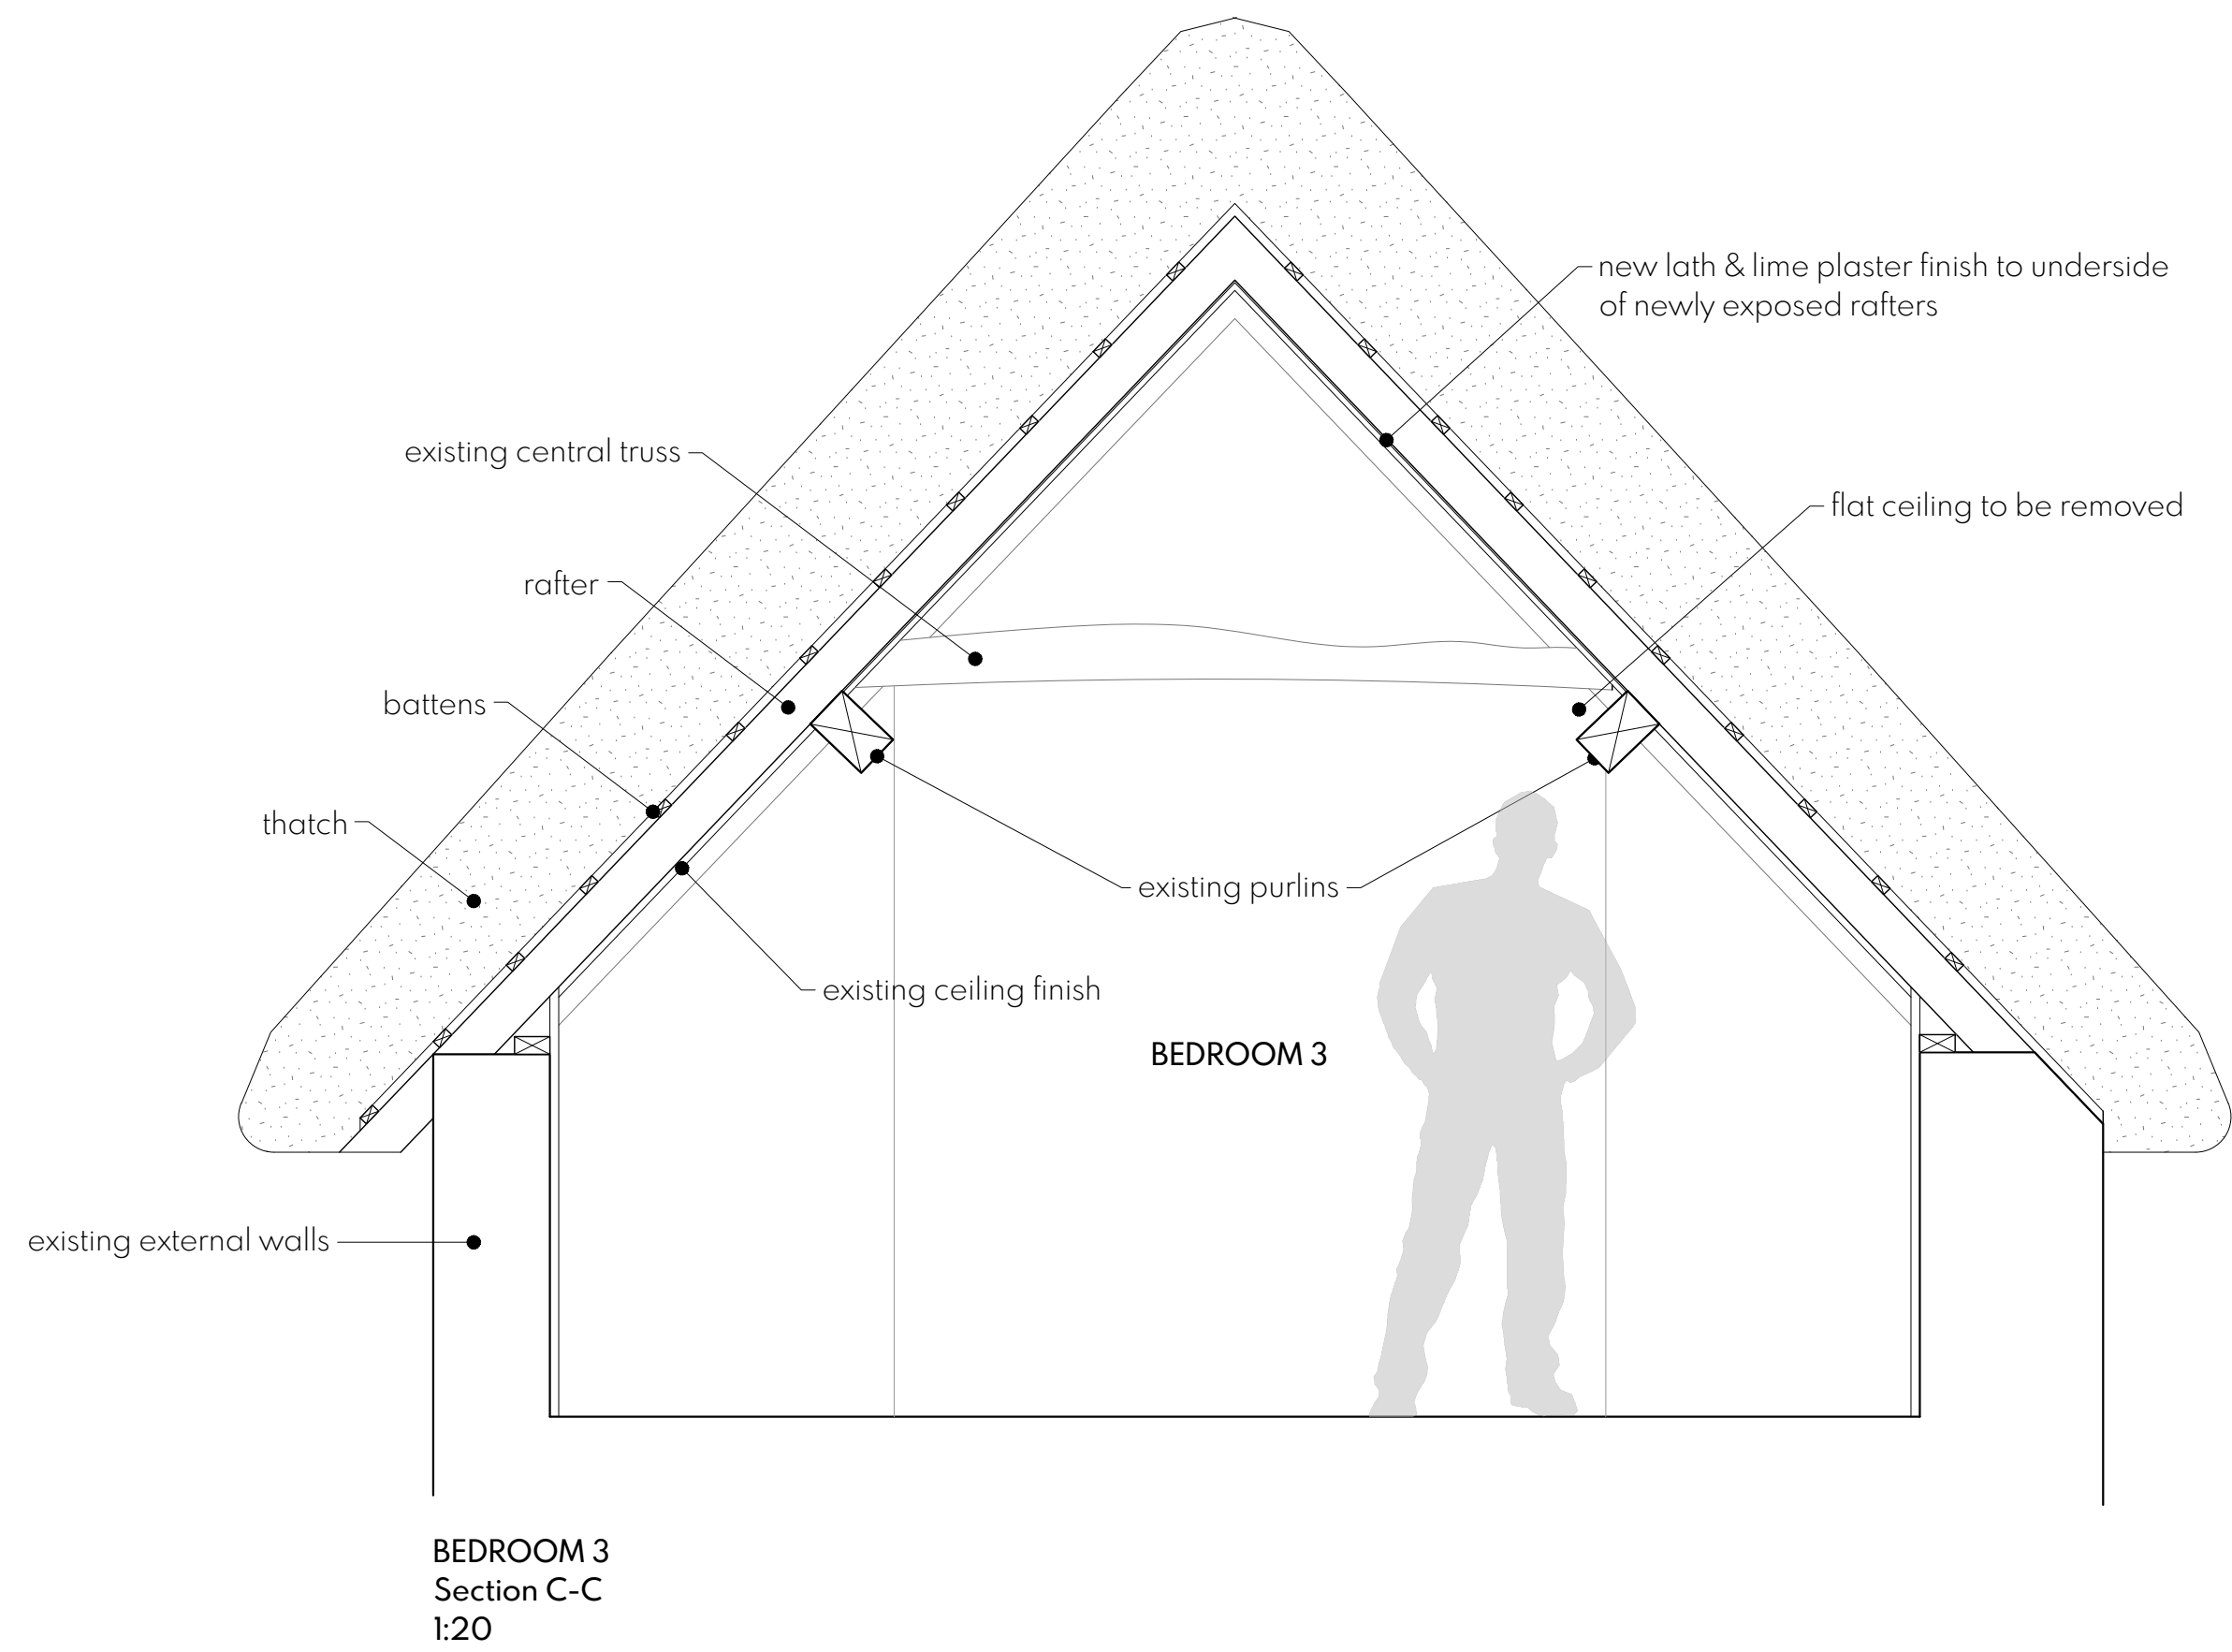


Precedent Image - Rope Handrail

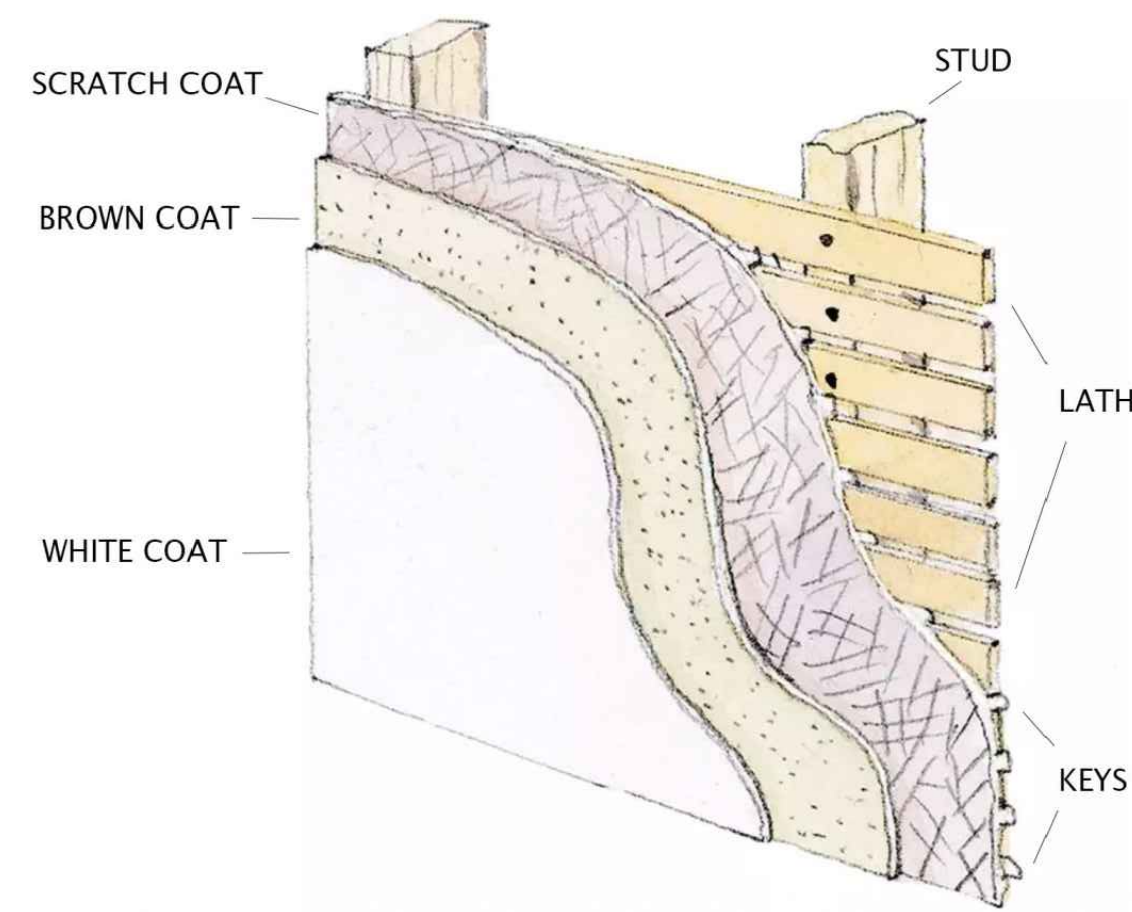

Detail of Lath & Lime Plaster
NTS

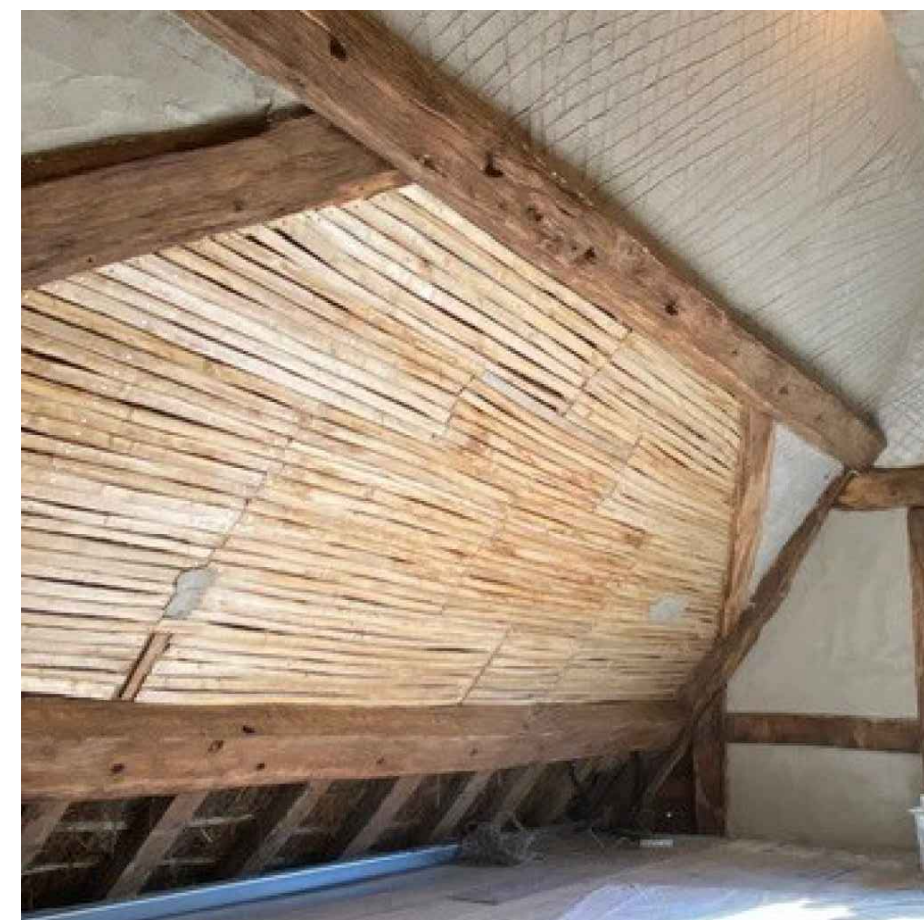

Example image of Lath & Plaster to underside
of thatch roof on a Listed Building

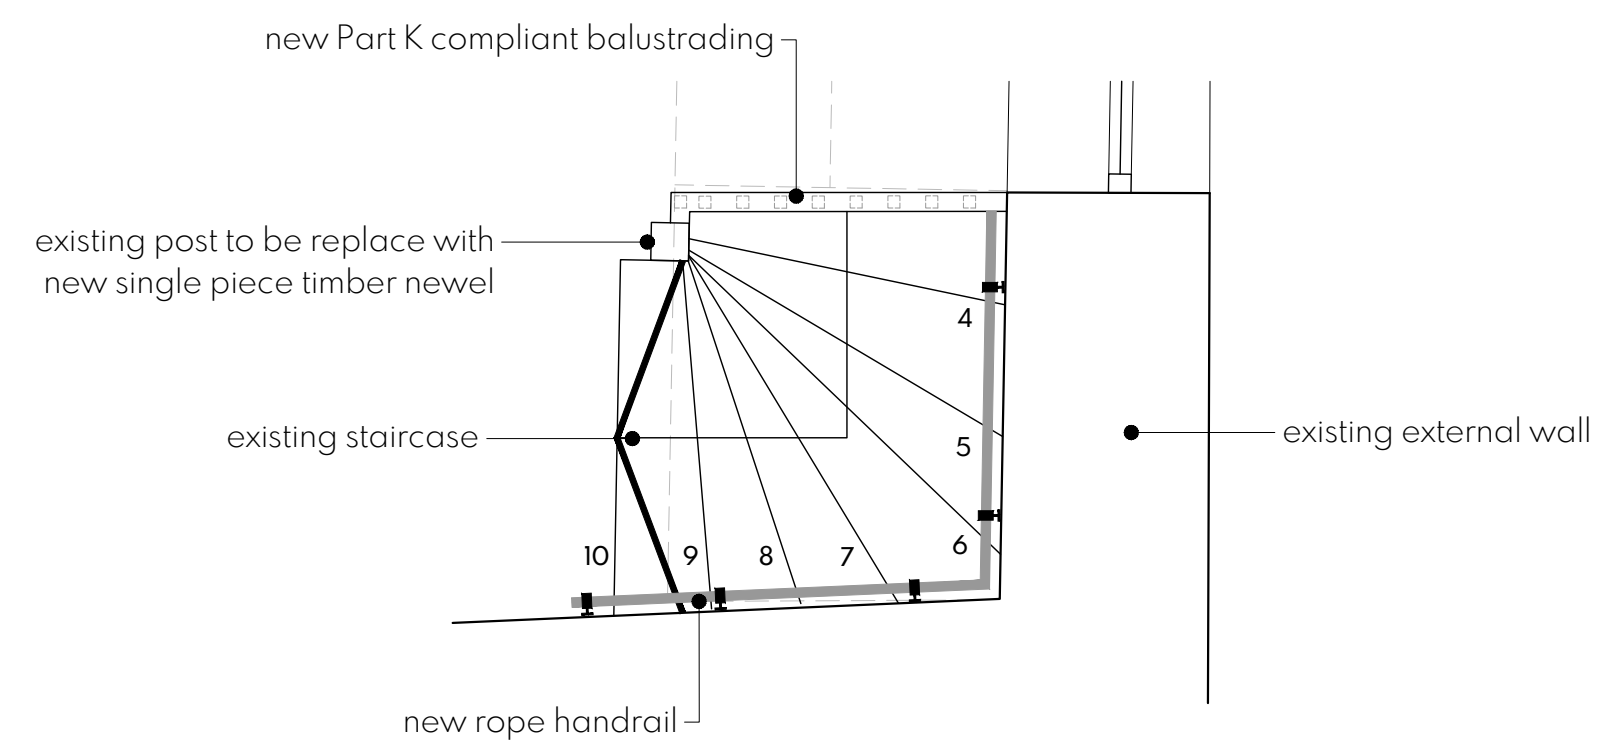

0 1:20 1m

This drawing represents a design intent and concept only. The document and all associated documents are prepared for a specific site and event, and incorporate calculations and measurements available from the client at the time of drafting.

The recipient agrees to protect the contents from distribution and dissemination except as required for the specific event named, without the written permission of the designer.

The contents of this document are not to be reproduced or copied in whole or part without the written permission of BL design studio Ltd. Use of this design is granted to the client for the specified and named event only.

Contractors, Sub Contractors and Suppliers are to check all relevant dimensions and levels of site and buildings before commencing any shop drawing or building work.

© Copyright BL design studio 2023. All Rights Reserved.

Drawing	Bedroom 3 Details	Creator	BL
Client	Matt Hance & Sam Betts	Date	Oct 2025
Project	Packhorse Corner, Purton	Project Stage	Planning
		Scale	1:50 @ A1
		Drawing Number	24.026-23

