




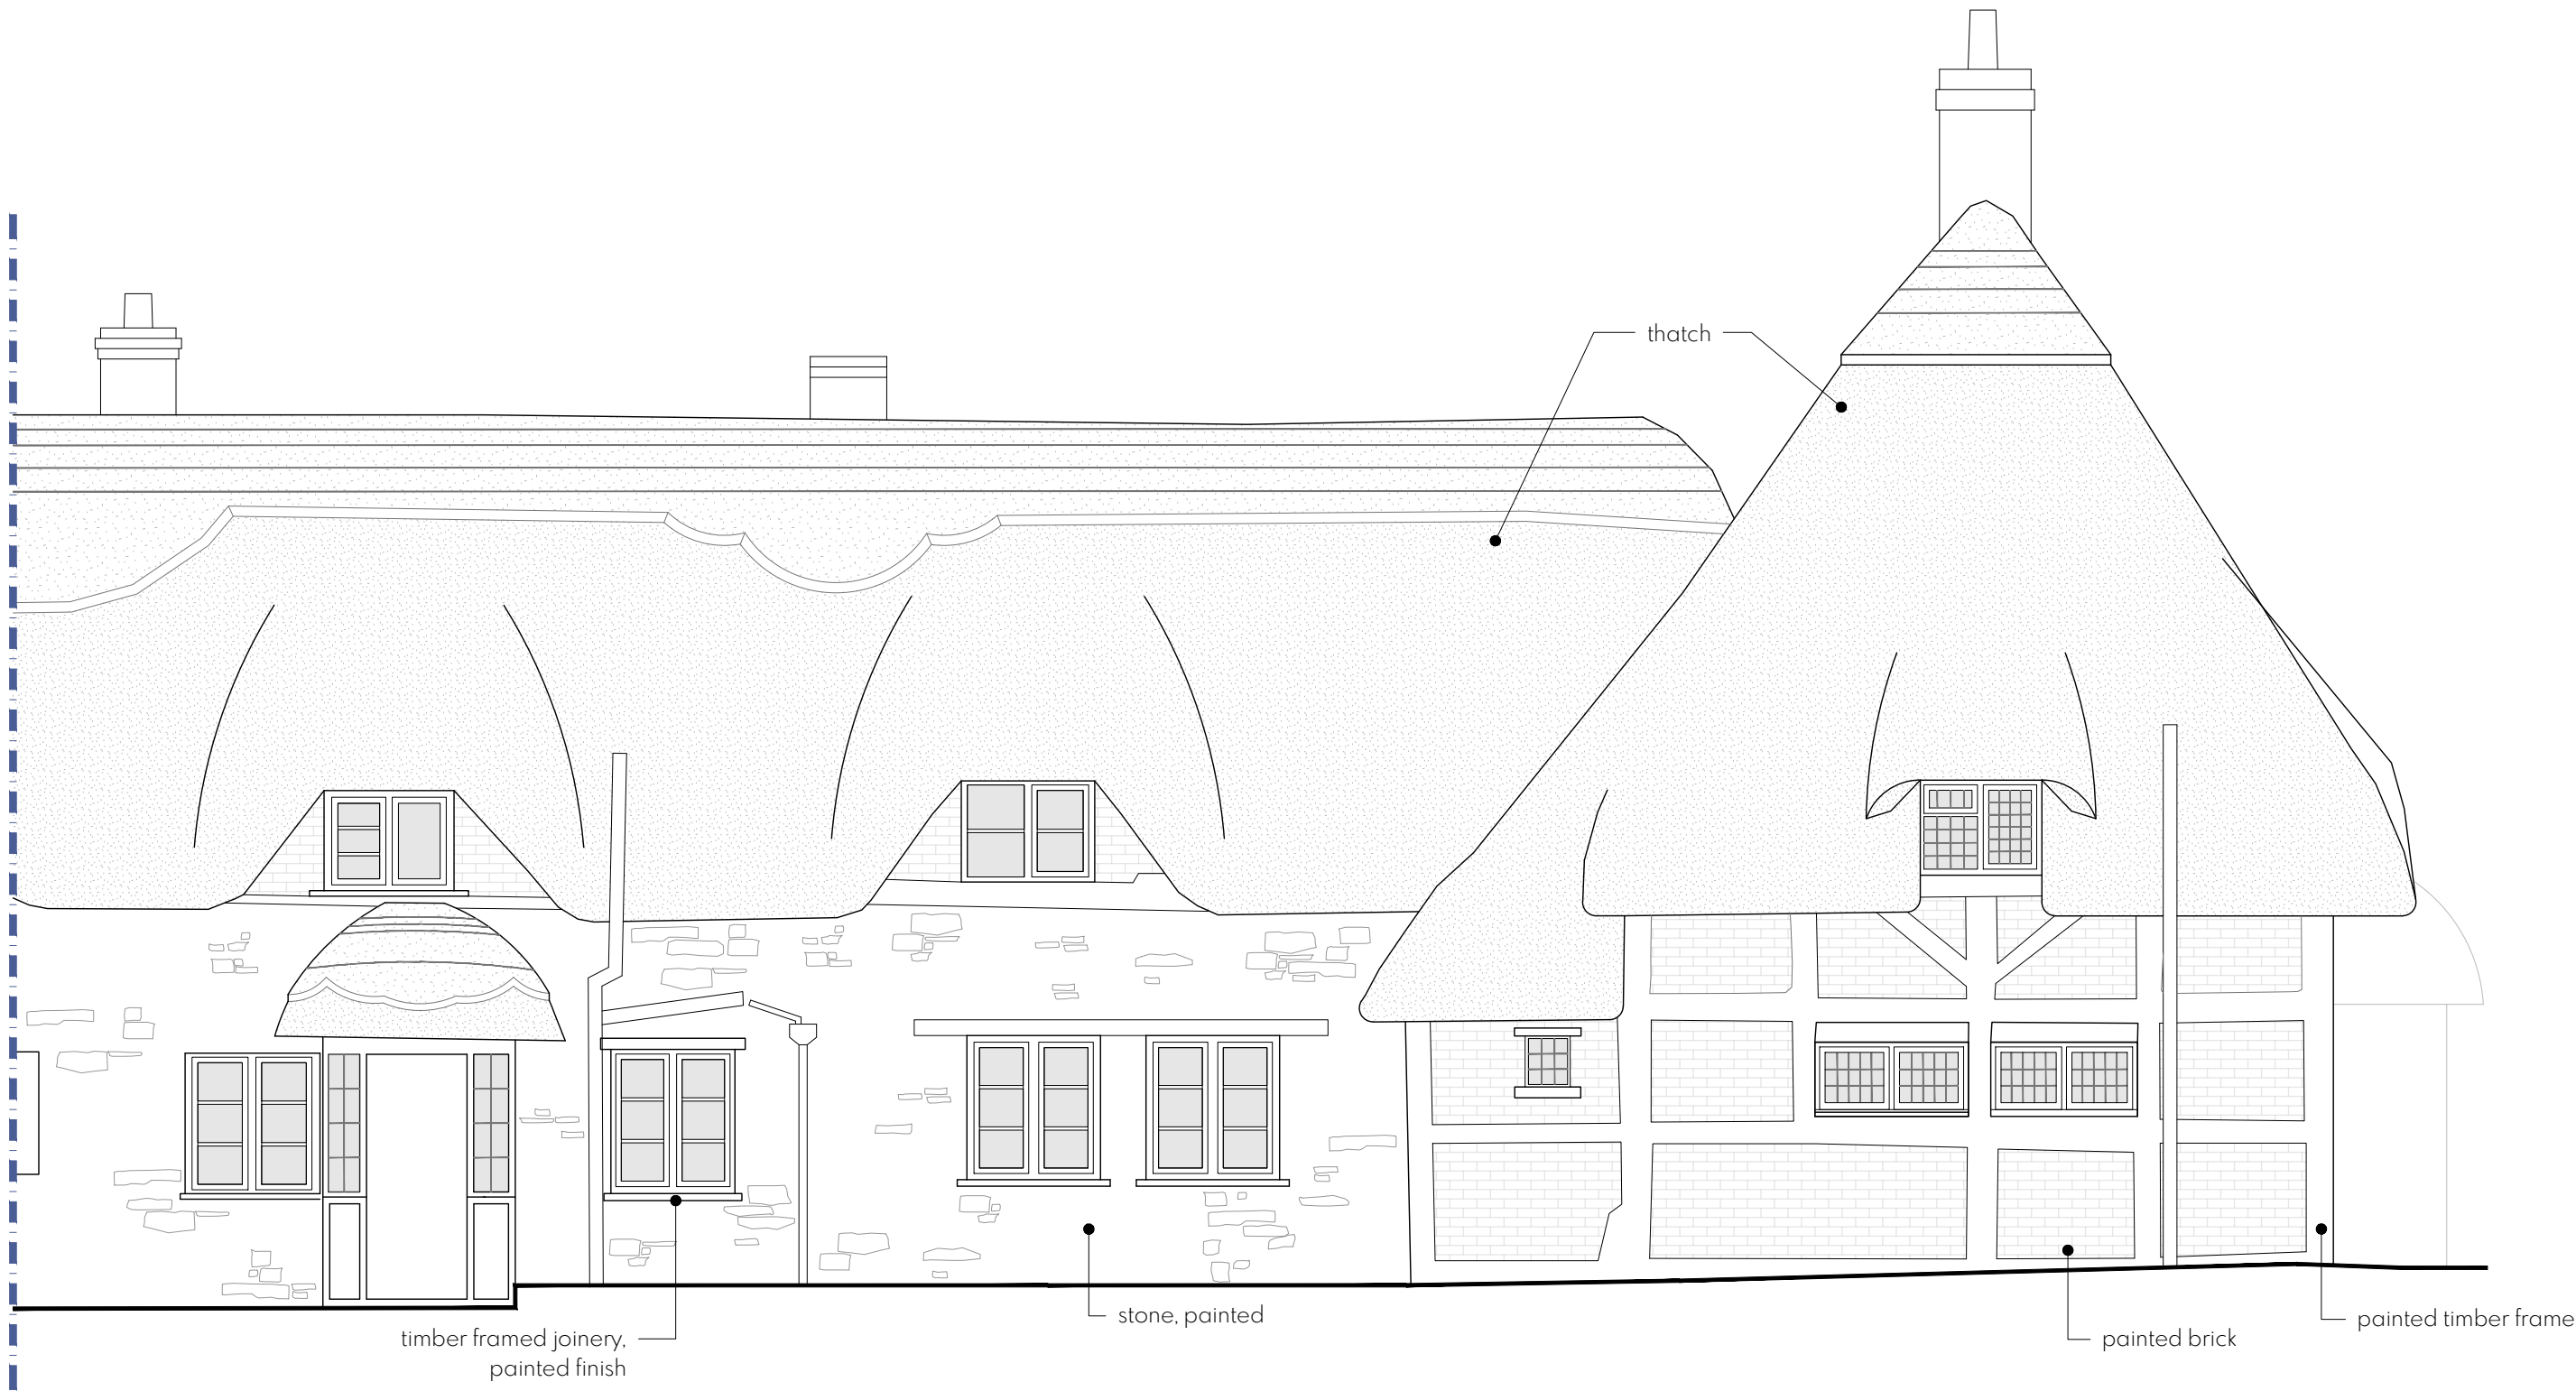

SOUTH ELEVATION
1:50

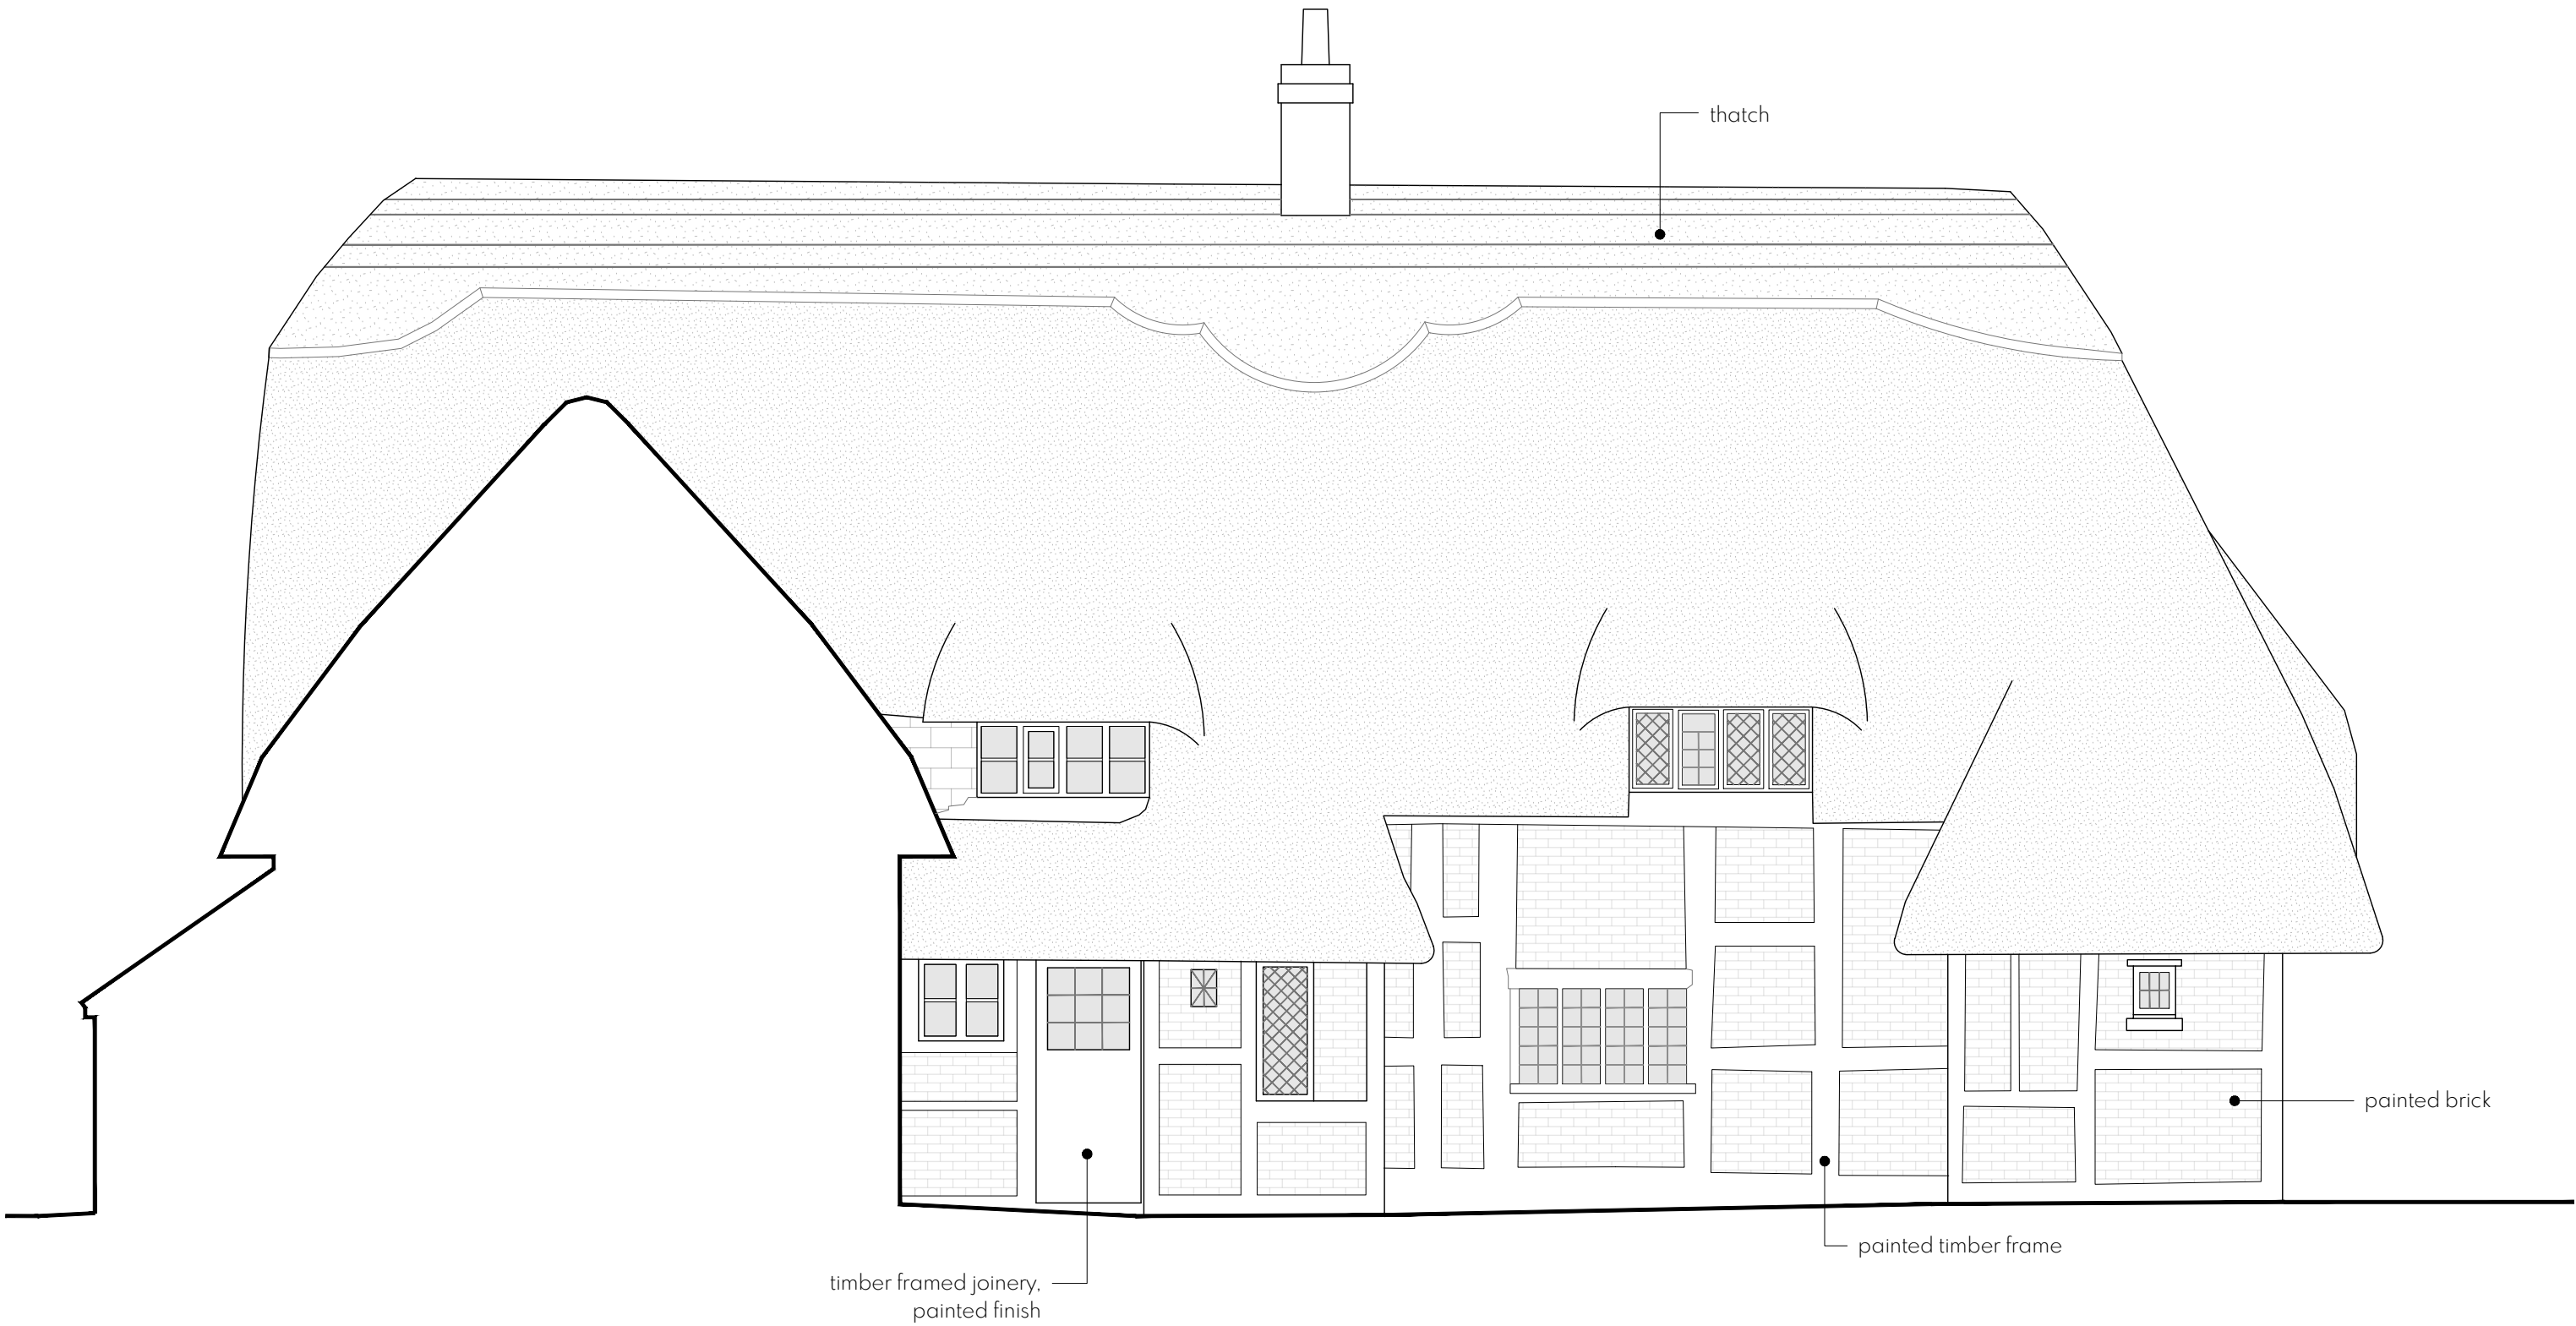

WEST ELEVATION
1:50

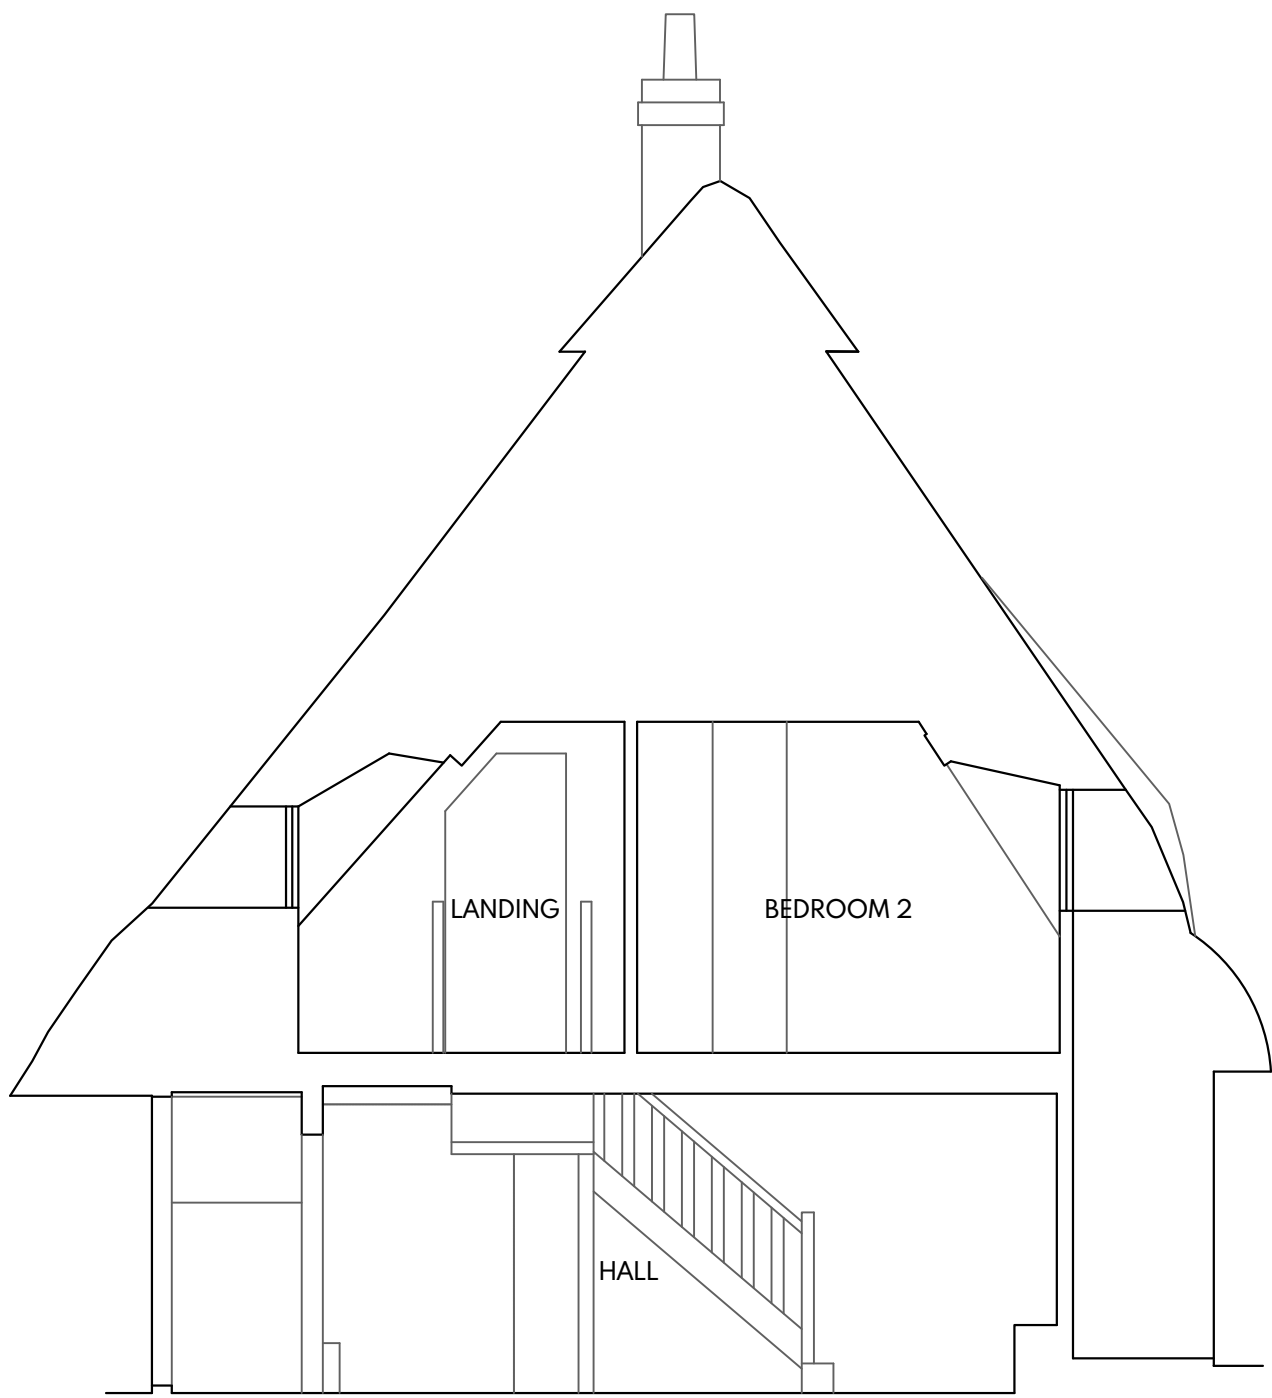

SECTION A-A
1:50