




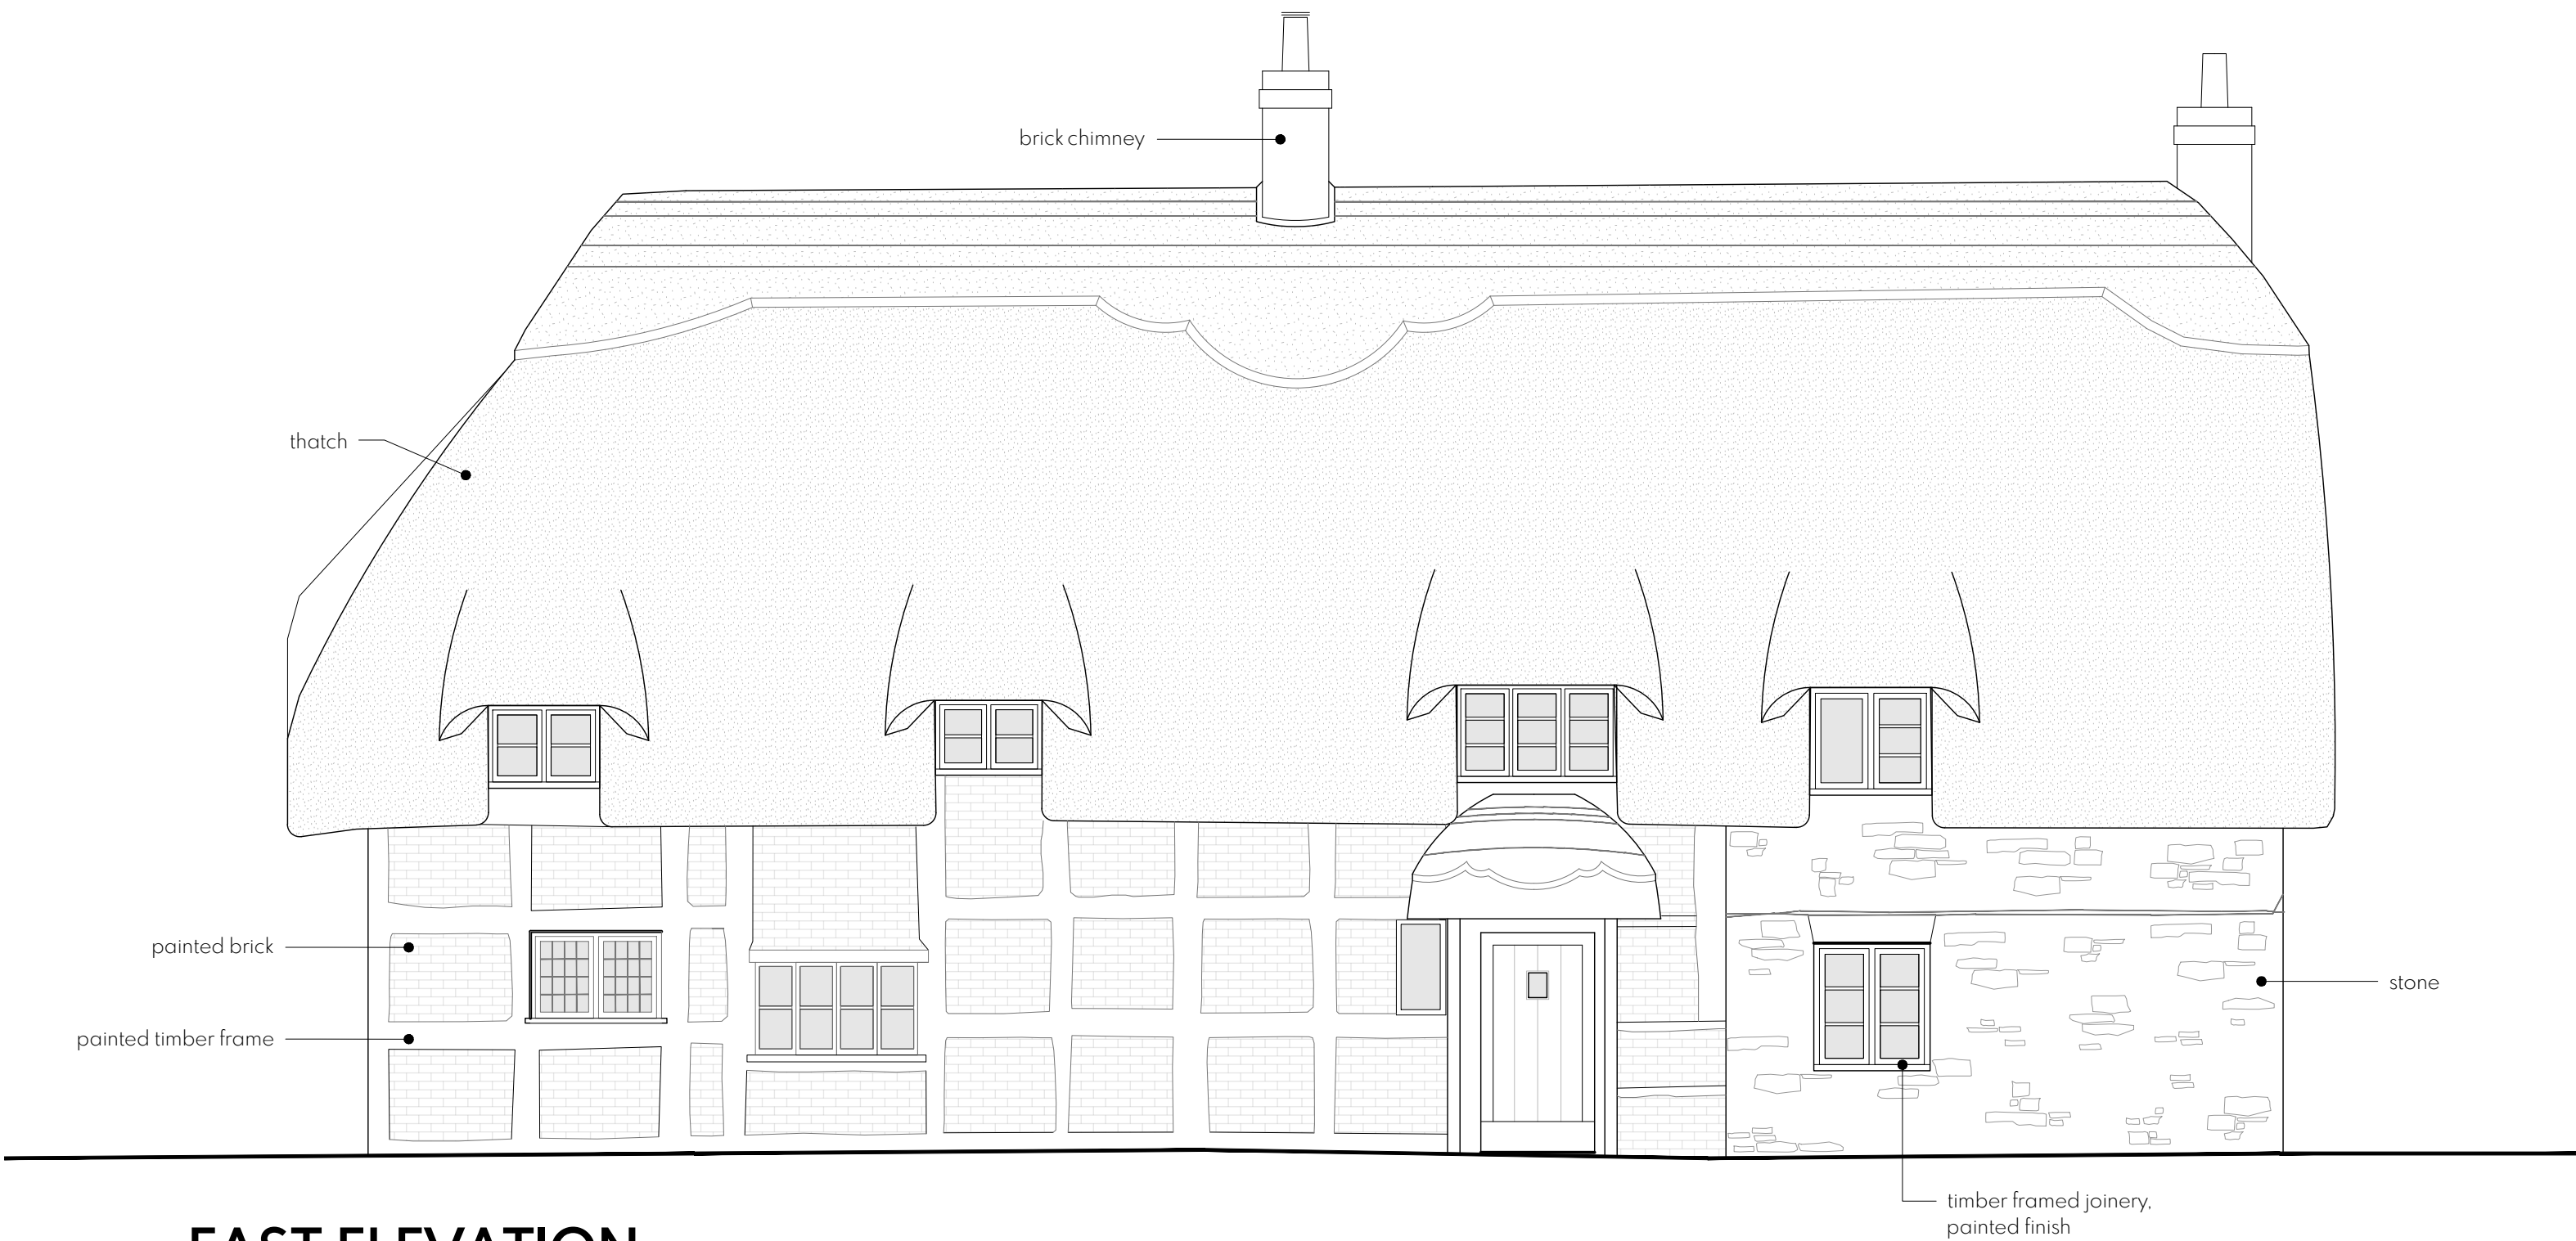

EAST ELEVATION
1:50

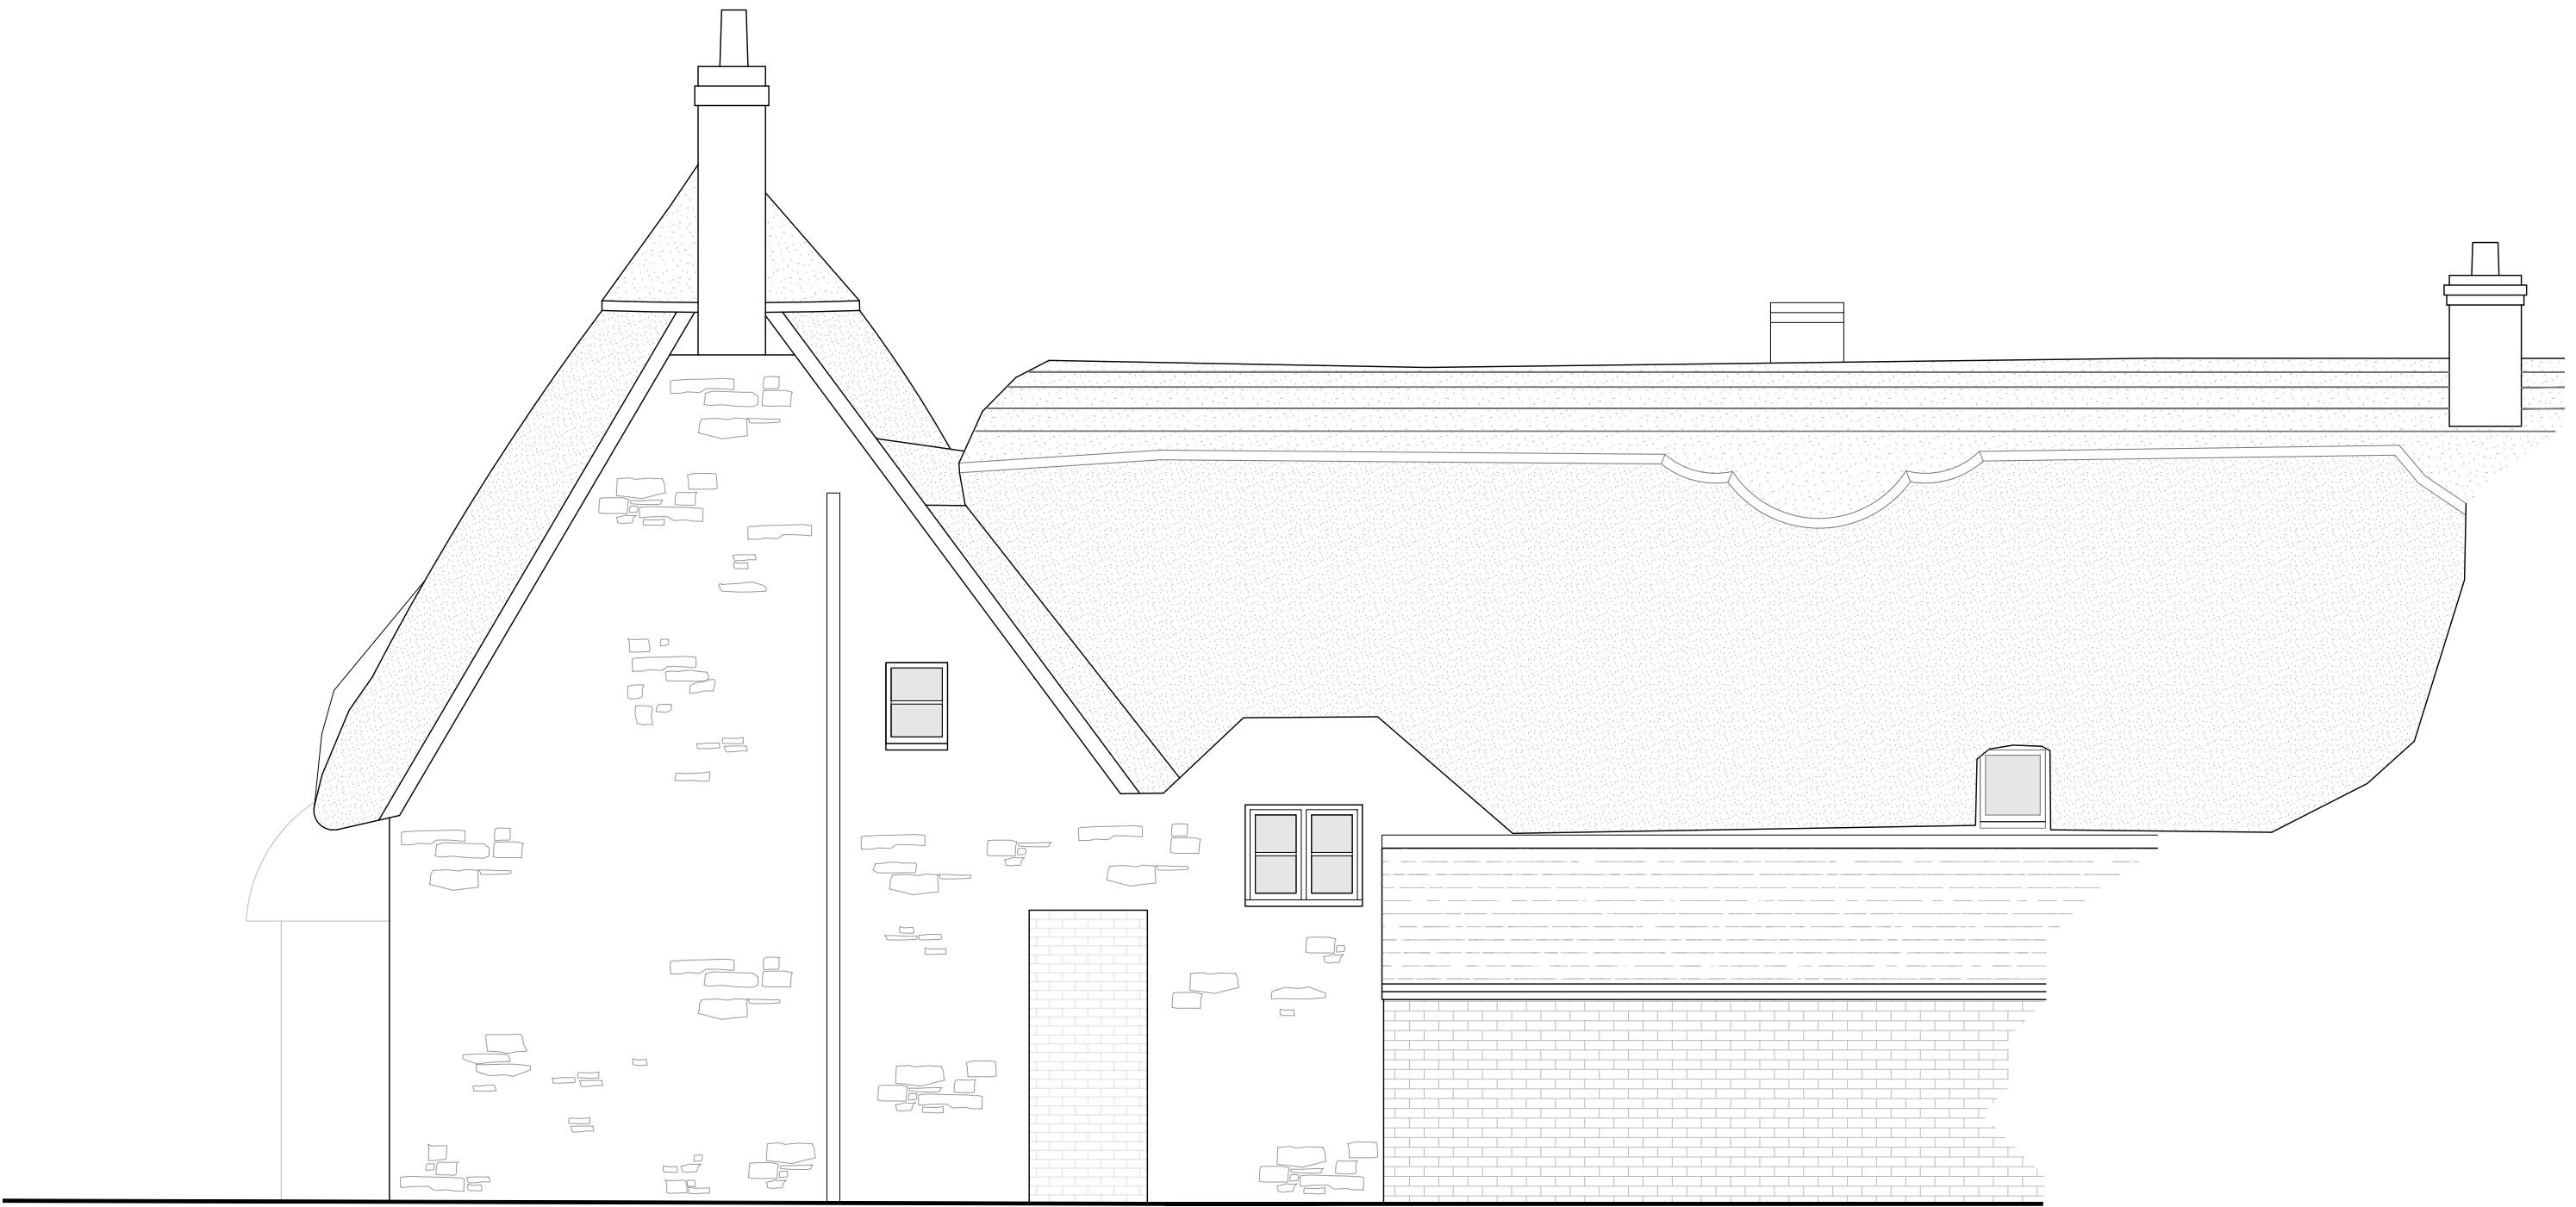

NORTH ELEVATION
1:50

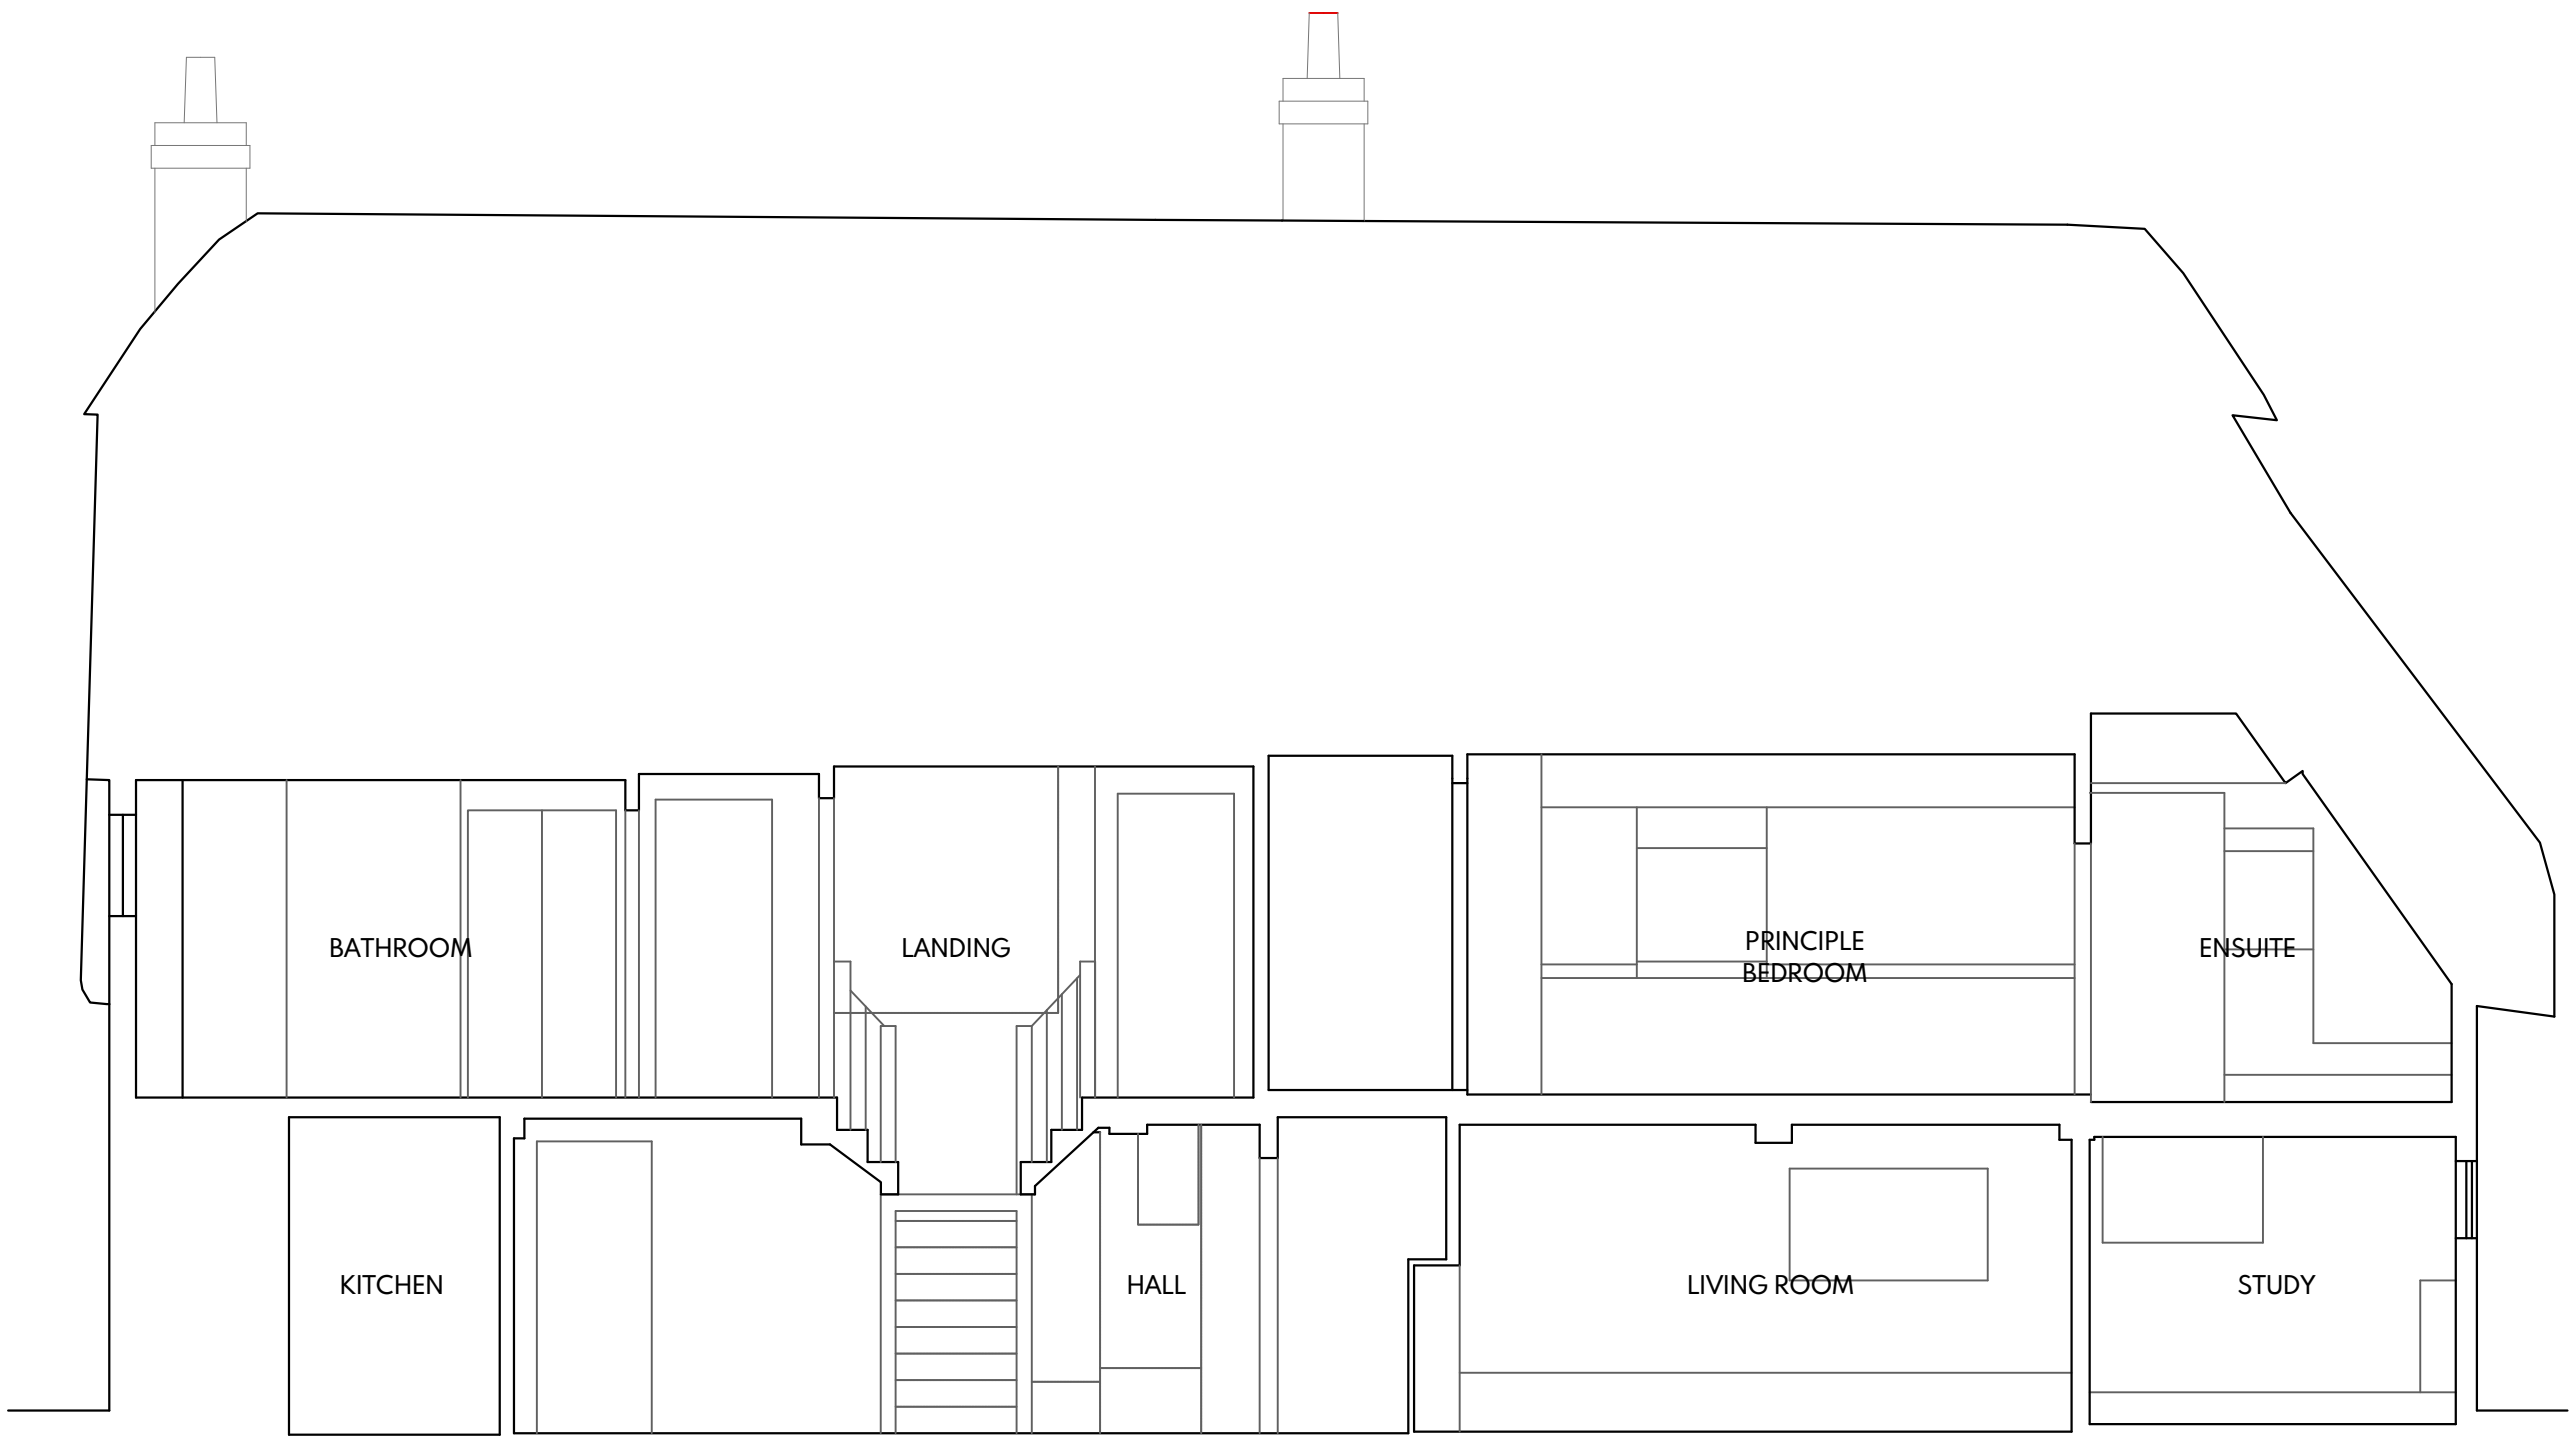

SECTION B-B
1:50