

KEY

Existing wall

New masonry wall

New stud partition

New or adjusted opening in existing wall

Wall to be demolished


Rooflight or ceiling feature

Head height line (1.9m)

Timber frame repairs



EAST ELEVATION
1:50

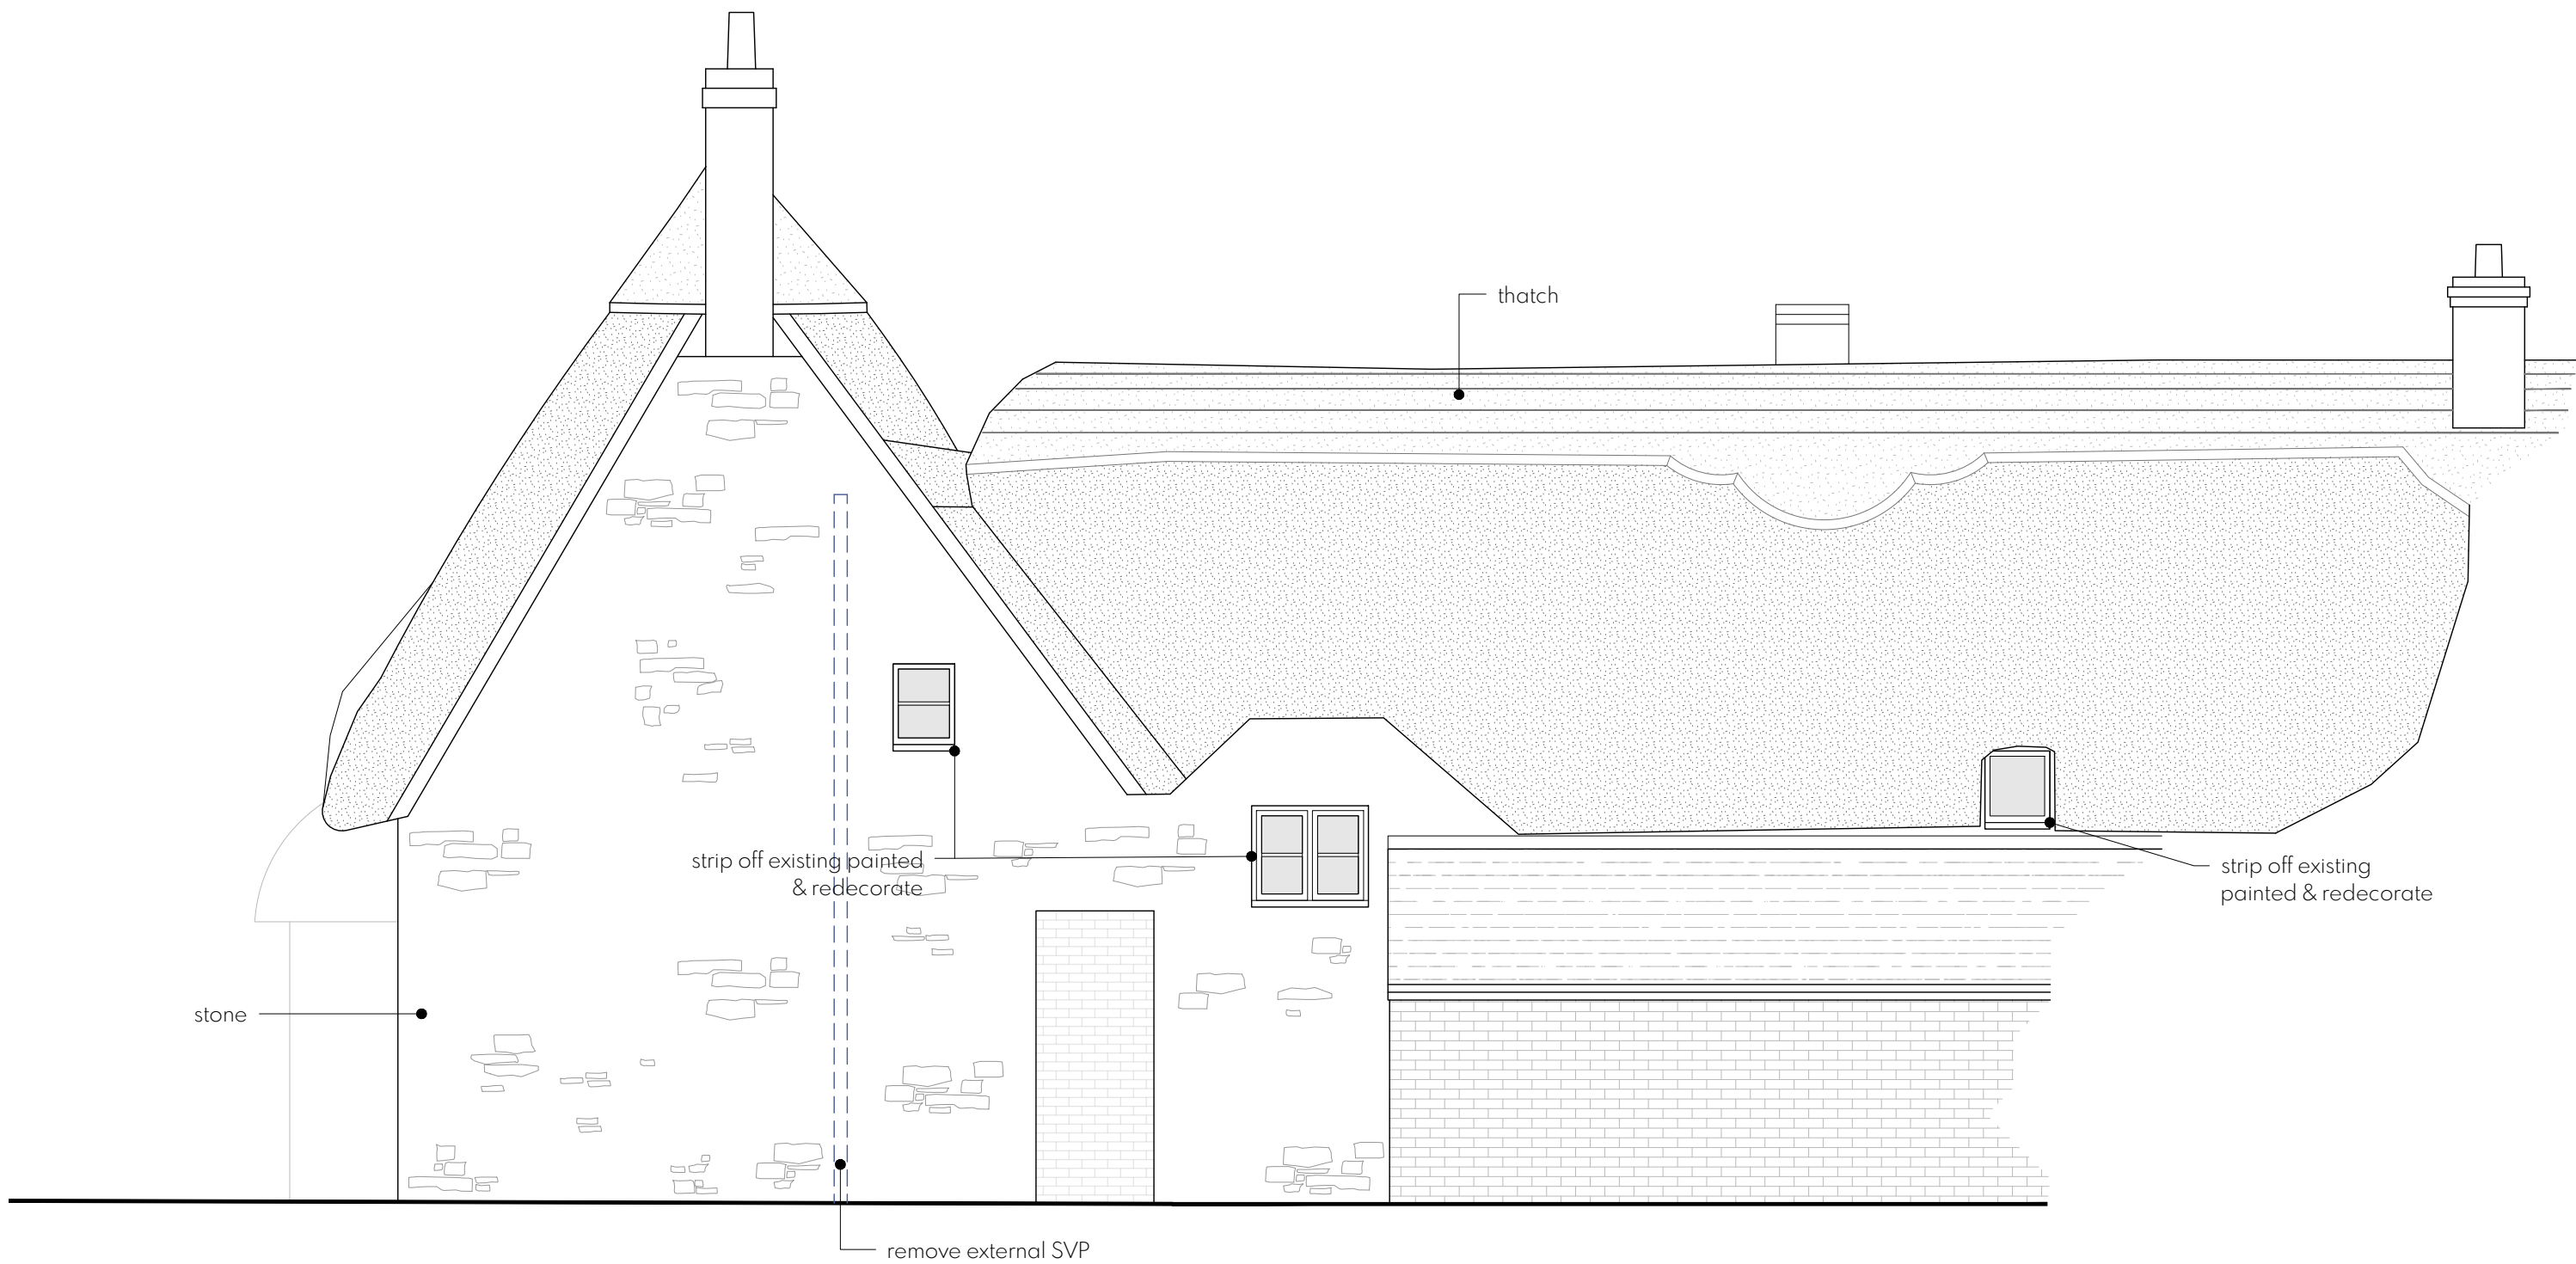

NORTH ELEVATION
1:50

