

KEY

Existing wall

New masonry wall

New stud partition


New or adjusted opening in existing wall

Wall to be demolished


Rooflight or ceiling feature

Head height line (1.9m)

Timber frame repairs

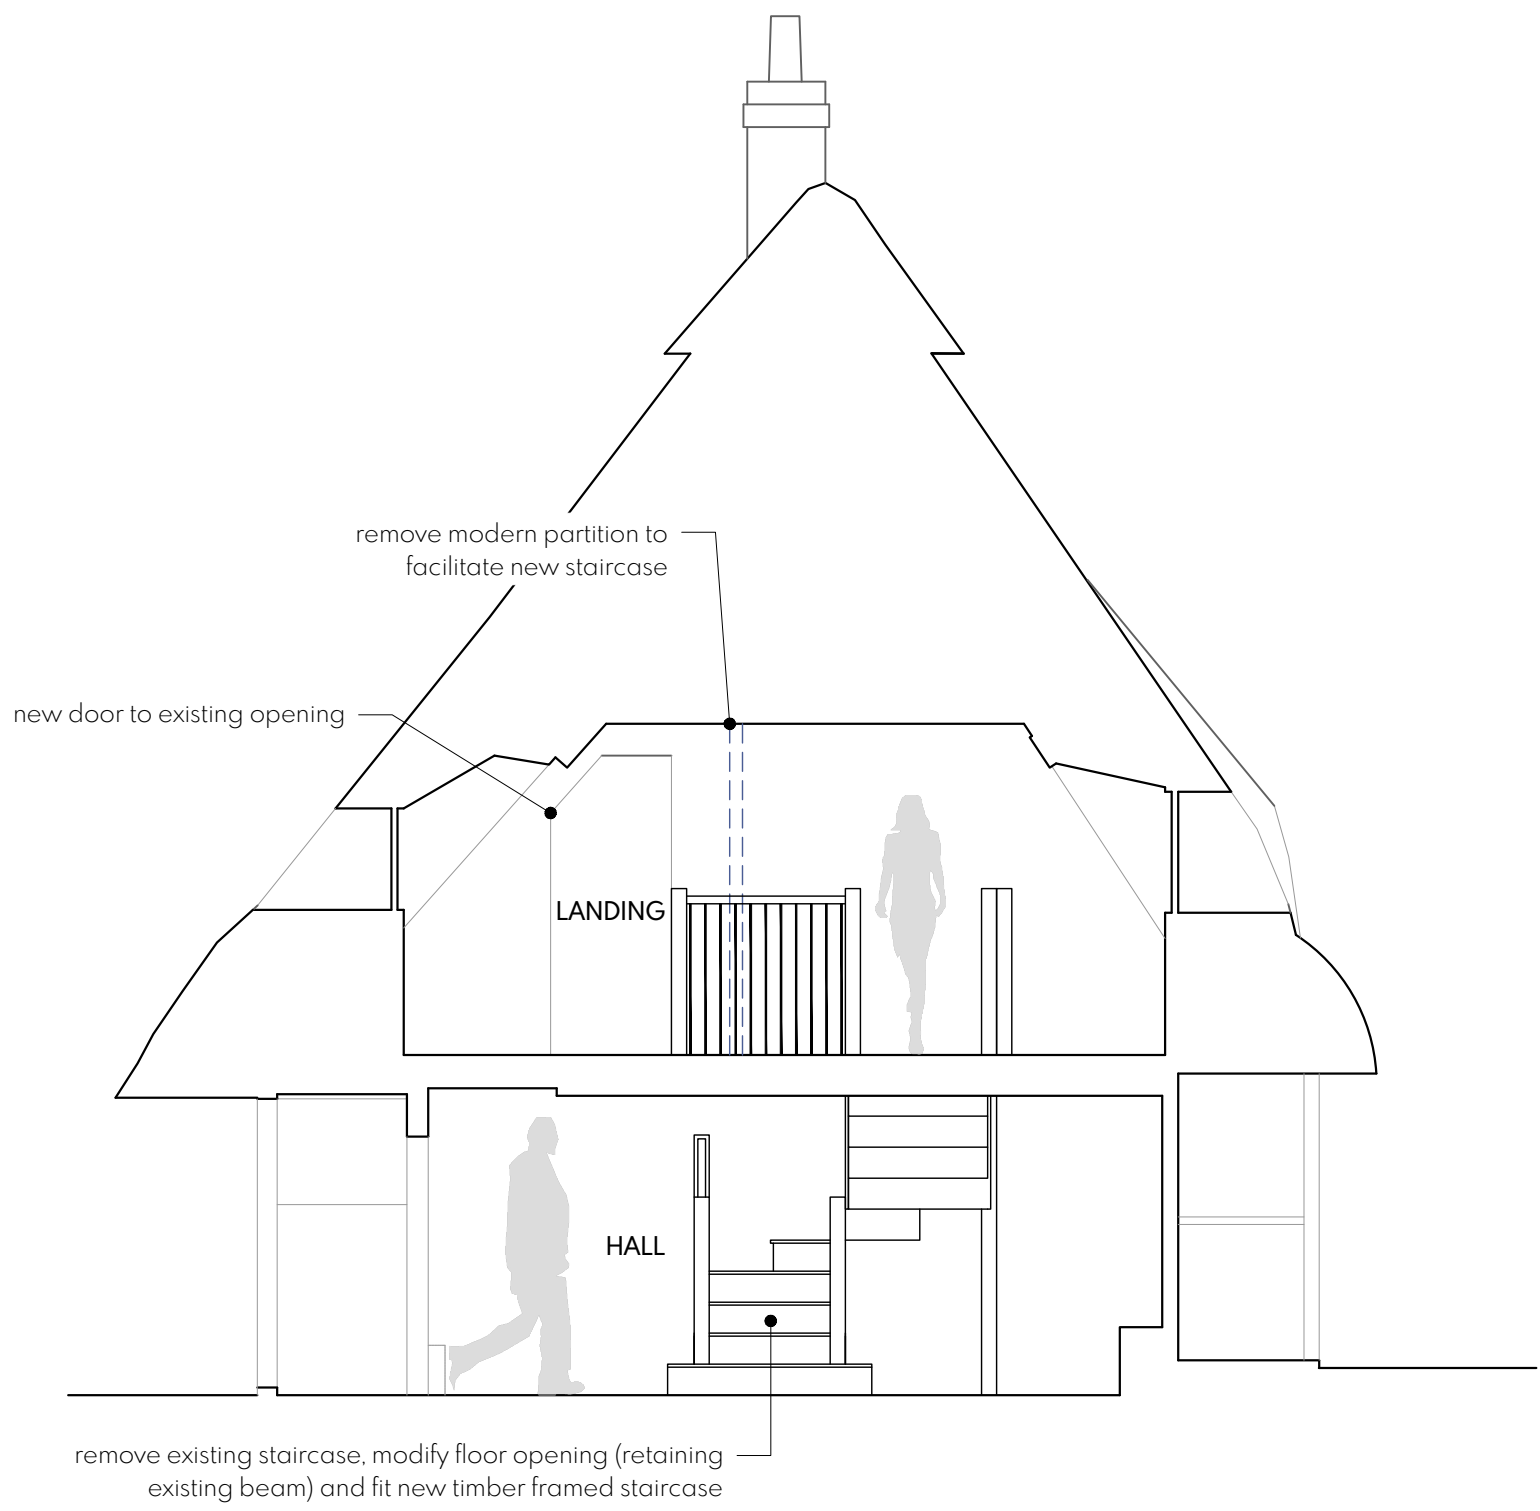

SECTION A-A
1:50

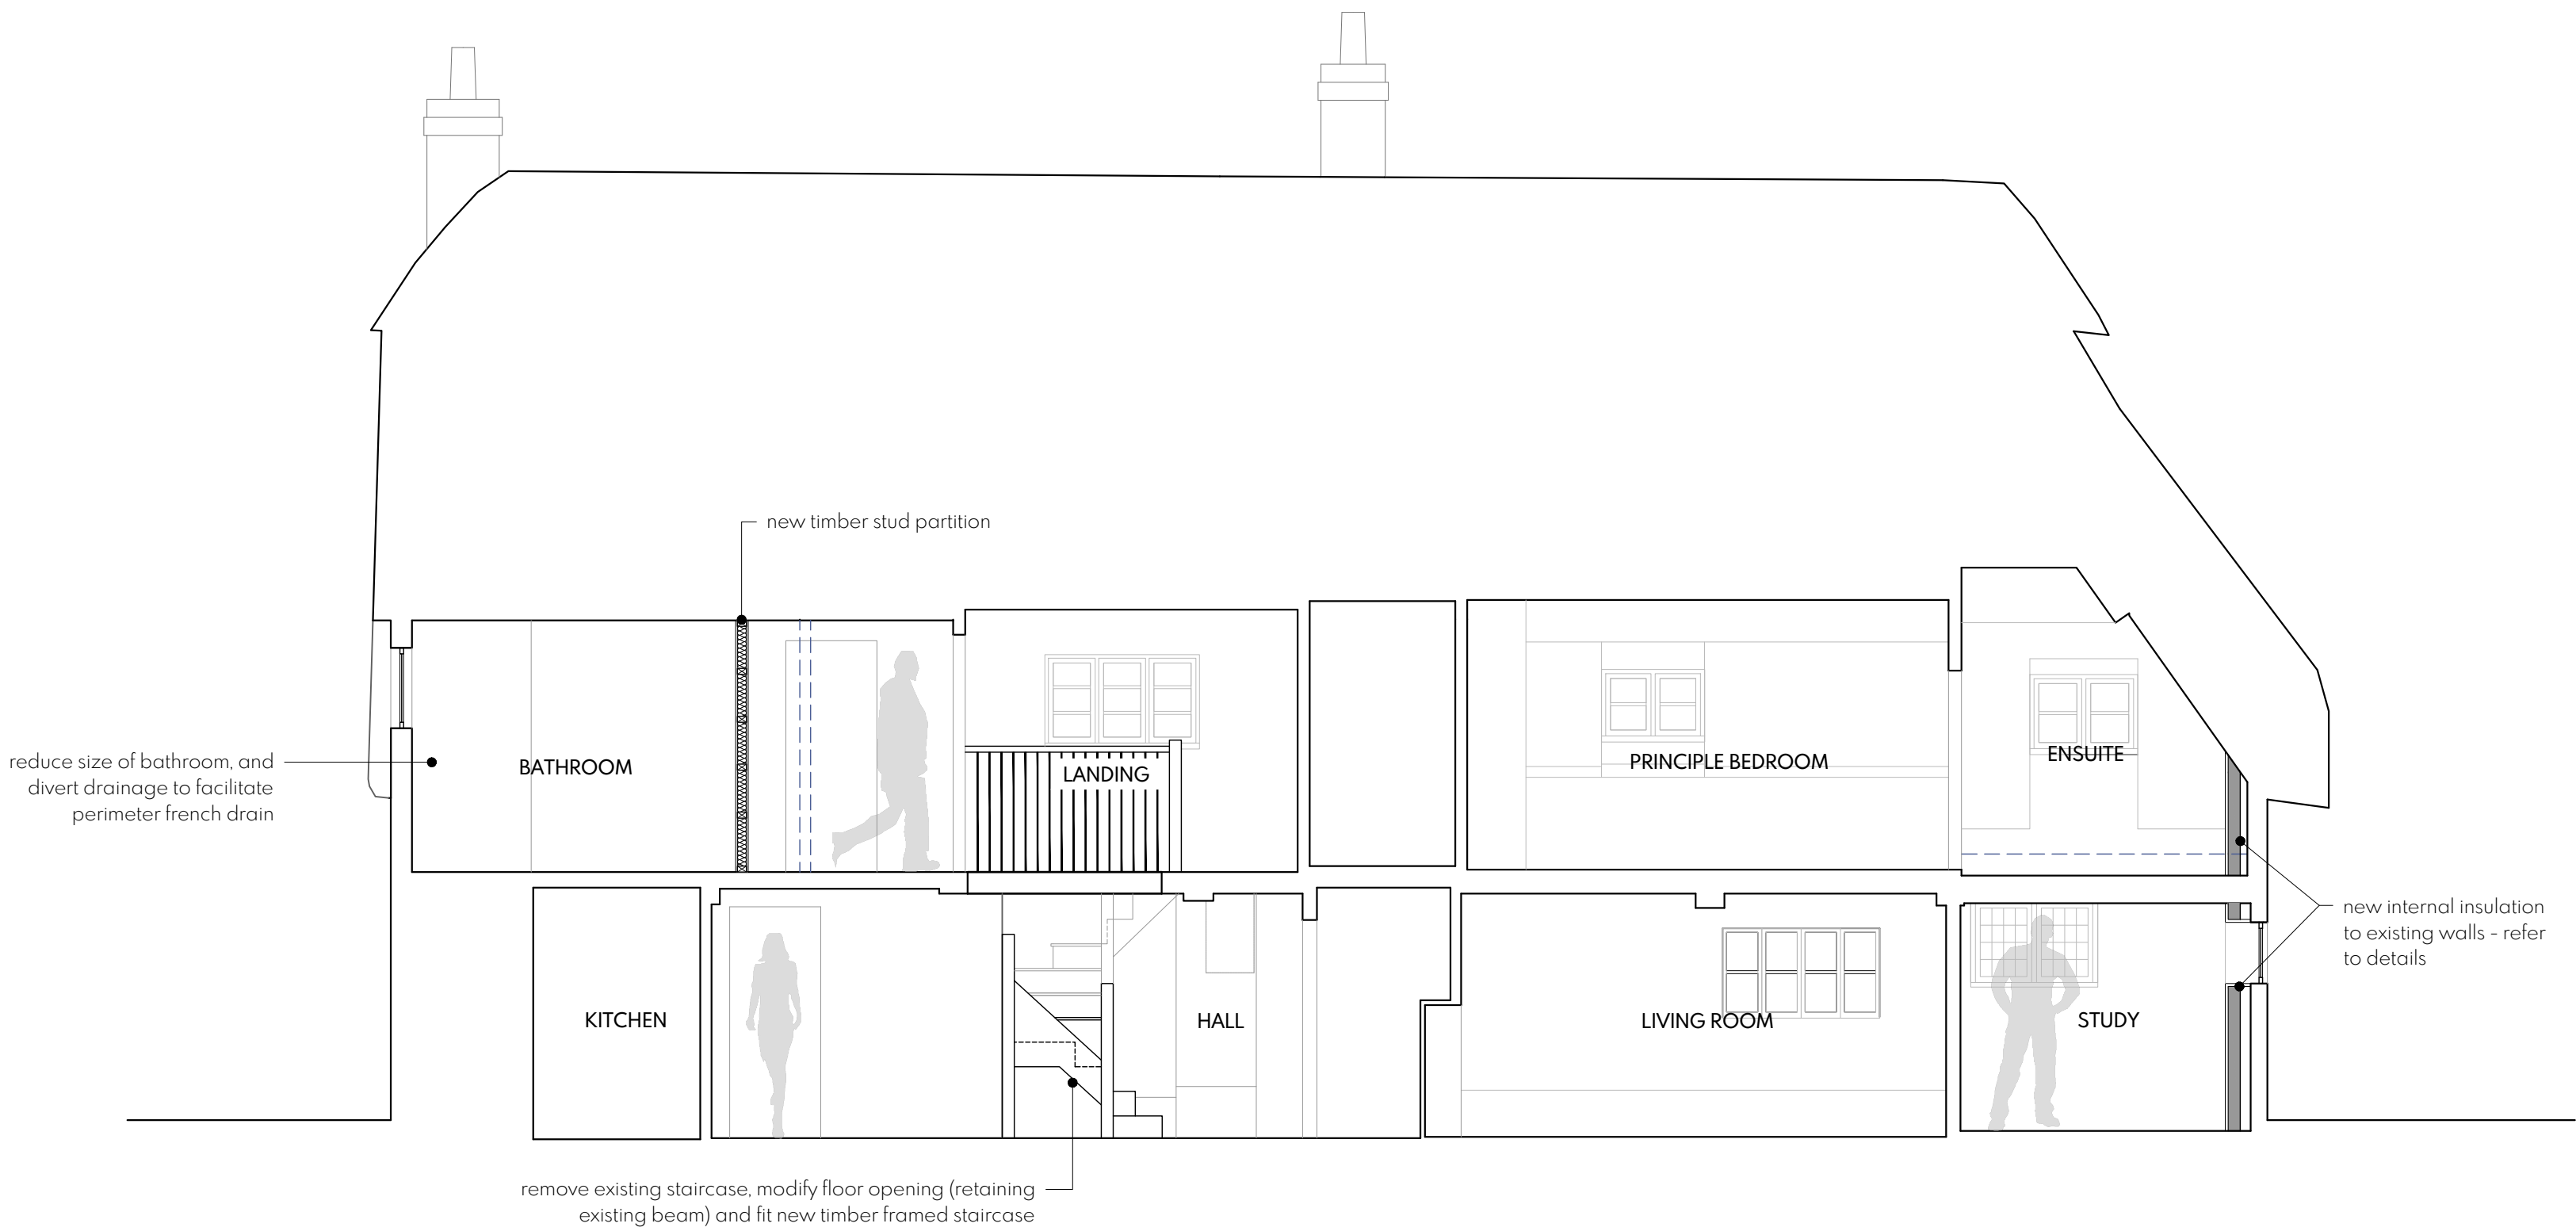

SECTION B-B
1:50

Drawing	Sections - Proposed	Creator	BL
Client	Matt Hance & Sam Betts	Date	Oct 2025
Project	Packhorse Corner, Purton	Project Stage	Planning
		Scale	1:50 @ A1
		Drawing Number	24.026-14

BL

design studio