


NOTES


KEY:

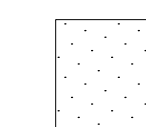


PLANTS AND SHRUBS




PERMEABLE TARMAC
PARKING BAYS

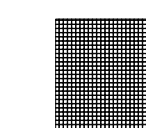


PATHS TO BE NEWBURY
FLINT LOOSE STONE

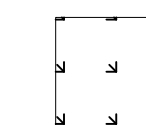

GRASS/ LAWN

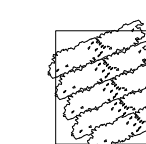


HEDGEROW

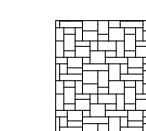

PATIO TO BE INDIAN
SANDSTONE



EXISTING CROSS SECTION THROUGH SITE

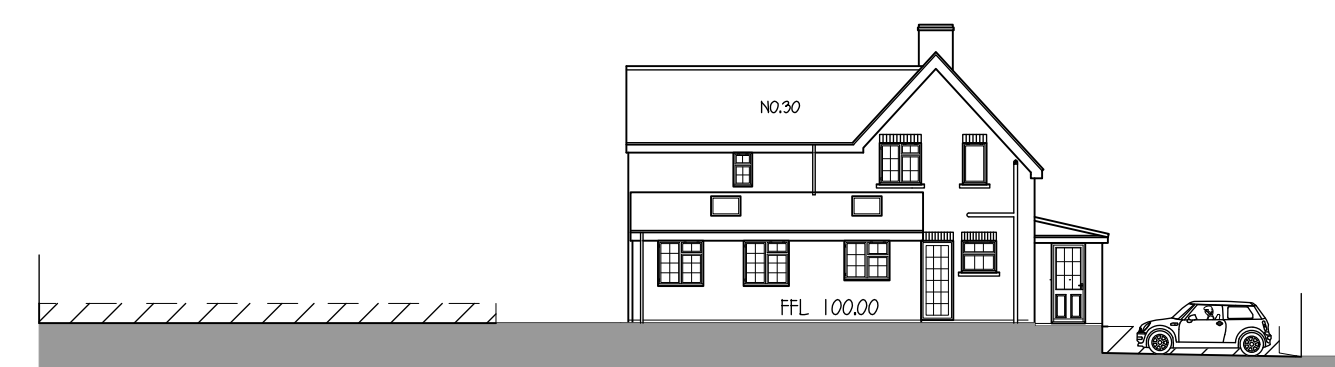

PROPOSED CROSS SECTION THROUGH SITE

LANDSCAPING :

PLANTING OF TREES & HEDGEROW TO
BE TO ECOLOGISTS & ARBORICULTURISTS
RECOMMENDATIONS
SEE ACCOMPANYING REPORT



0

10

20

30

40

50m

SCALE BAR 1:200

ALLOW TO SURFACE PARKING AREAS
IN POROUS / PERMEABLE TARMAC

HORSEPOOL

53

30
FFL 100.00

28
FFL 100.00
BEDROOM
WINDOW

EXISTING FOUL SEWER WITH
POINTS OF CONNECTION SHOWN

PATIO TO BE PAVED
IN INDIAN SANDSTONE

SEE ECOLOGISTS & ARBORICULTURISTS
REPORT FOR PLANTING / LANDSCAPING

PATHS AROUND NEW BUILD TO BE SURFACED
IN 20mm NEWBURY FLINT LOOSE STONE

ALLOW TO CREATE HABITAT
PILE TO ECOLOGISTS REPORT

SEE ECOLOGISTS & ARBORICULTURISTS
REPORT FOR PLANTING / LANDSCAPING

EXISTING FOUL SEWER WITH
POINTS OF CONNECTION SHOWN

FOR DETAILS OF RENEWABLE ENERGY
SYSTEMS SEE ACCOMPANYING REPORT

PATHS AROUND NEW BUILD TO BE SURFACED
IN 20mm NEWBURY FLINT LOOSE STONE

SEE ECOLOGISTS & ARBORICULTURISTS
REPORT FOR PLANTING / LANDSCAPING

DRIVEWAY SURFACING :

DRIVEWAYS & PARKING BAYS TO BE
LAID TO DRAINAGE STRATEGY
RECOMMENDATIONS WITH
PERMEABLE SURFACING MATERIALS

0 2 4 6 8 10m

SCALE BAR 1:100

0 1 2 3 4 5m

SCALE BAR 1:50

0 10 20 30 40 50m

SCALE BAR 1:500

A	3/11/25	VARIOUS AMENDMENTS	SK	SK	

Rev.	Date	Description	By	Chk	App
------	------	-------------	----	-----	-----

Client/Project
BLOCK 9 DEVELOPMENTS LTD

Drawing Title
PROPOSED BLOCK PLAN AT
28 HORESPOL, BROMHAM

Designed SK	Drawn KK	Date 26 JUN 24	Scale 1:200
CAD Reference			Size A1

Stephen Kingshott MCABE
Katie Kingshott ACABE

Stephen Kingshott Building Consultancy Ltd
54 Springdale Ave
Broomston, Poole
Dorset BH18 9EX
Tel. 07973638931

DRAWING NUMBER 0049/21/G	REVISION A
-----------------------------	---------------