


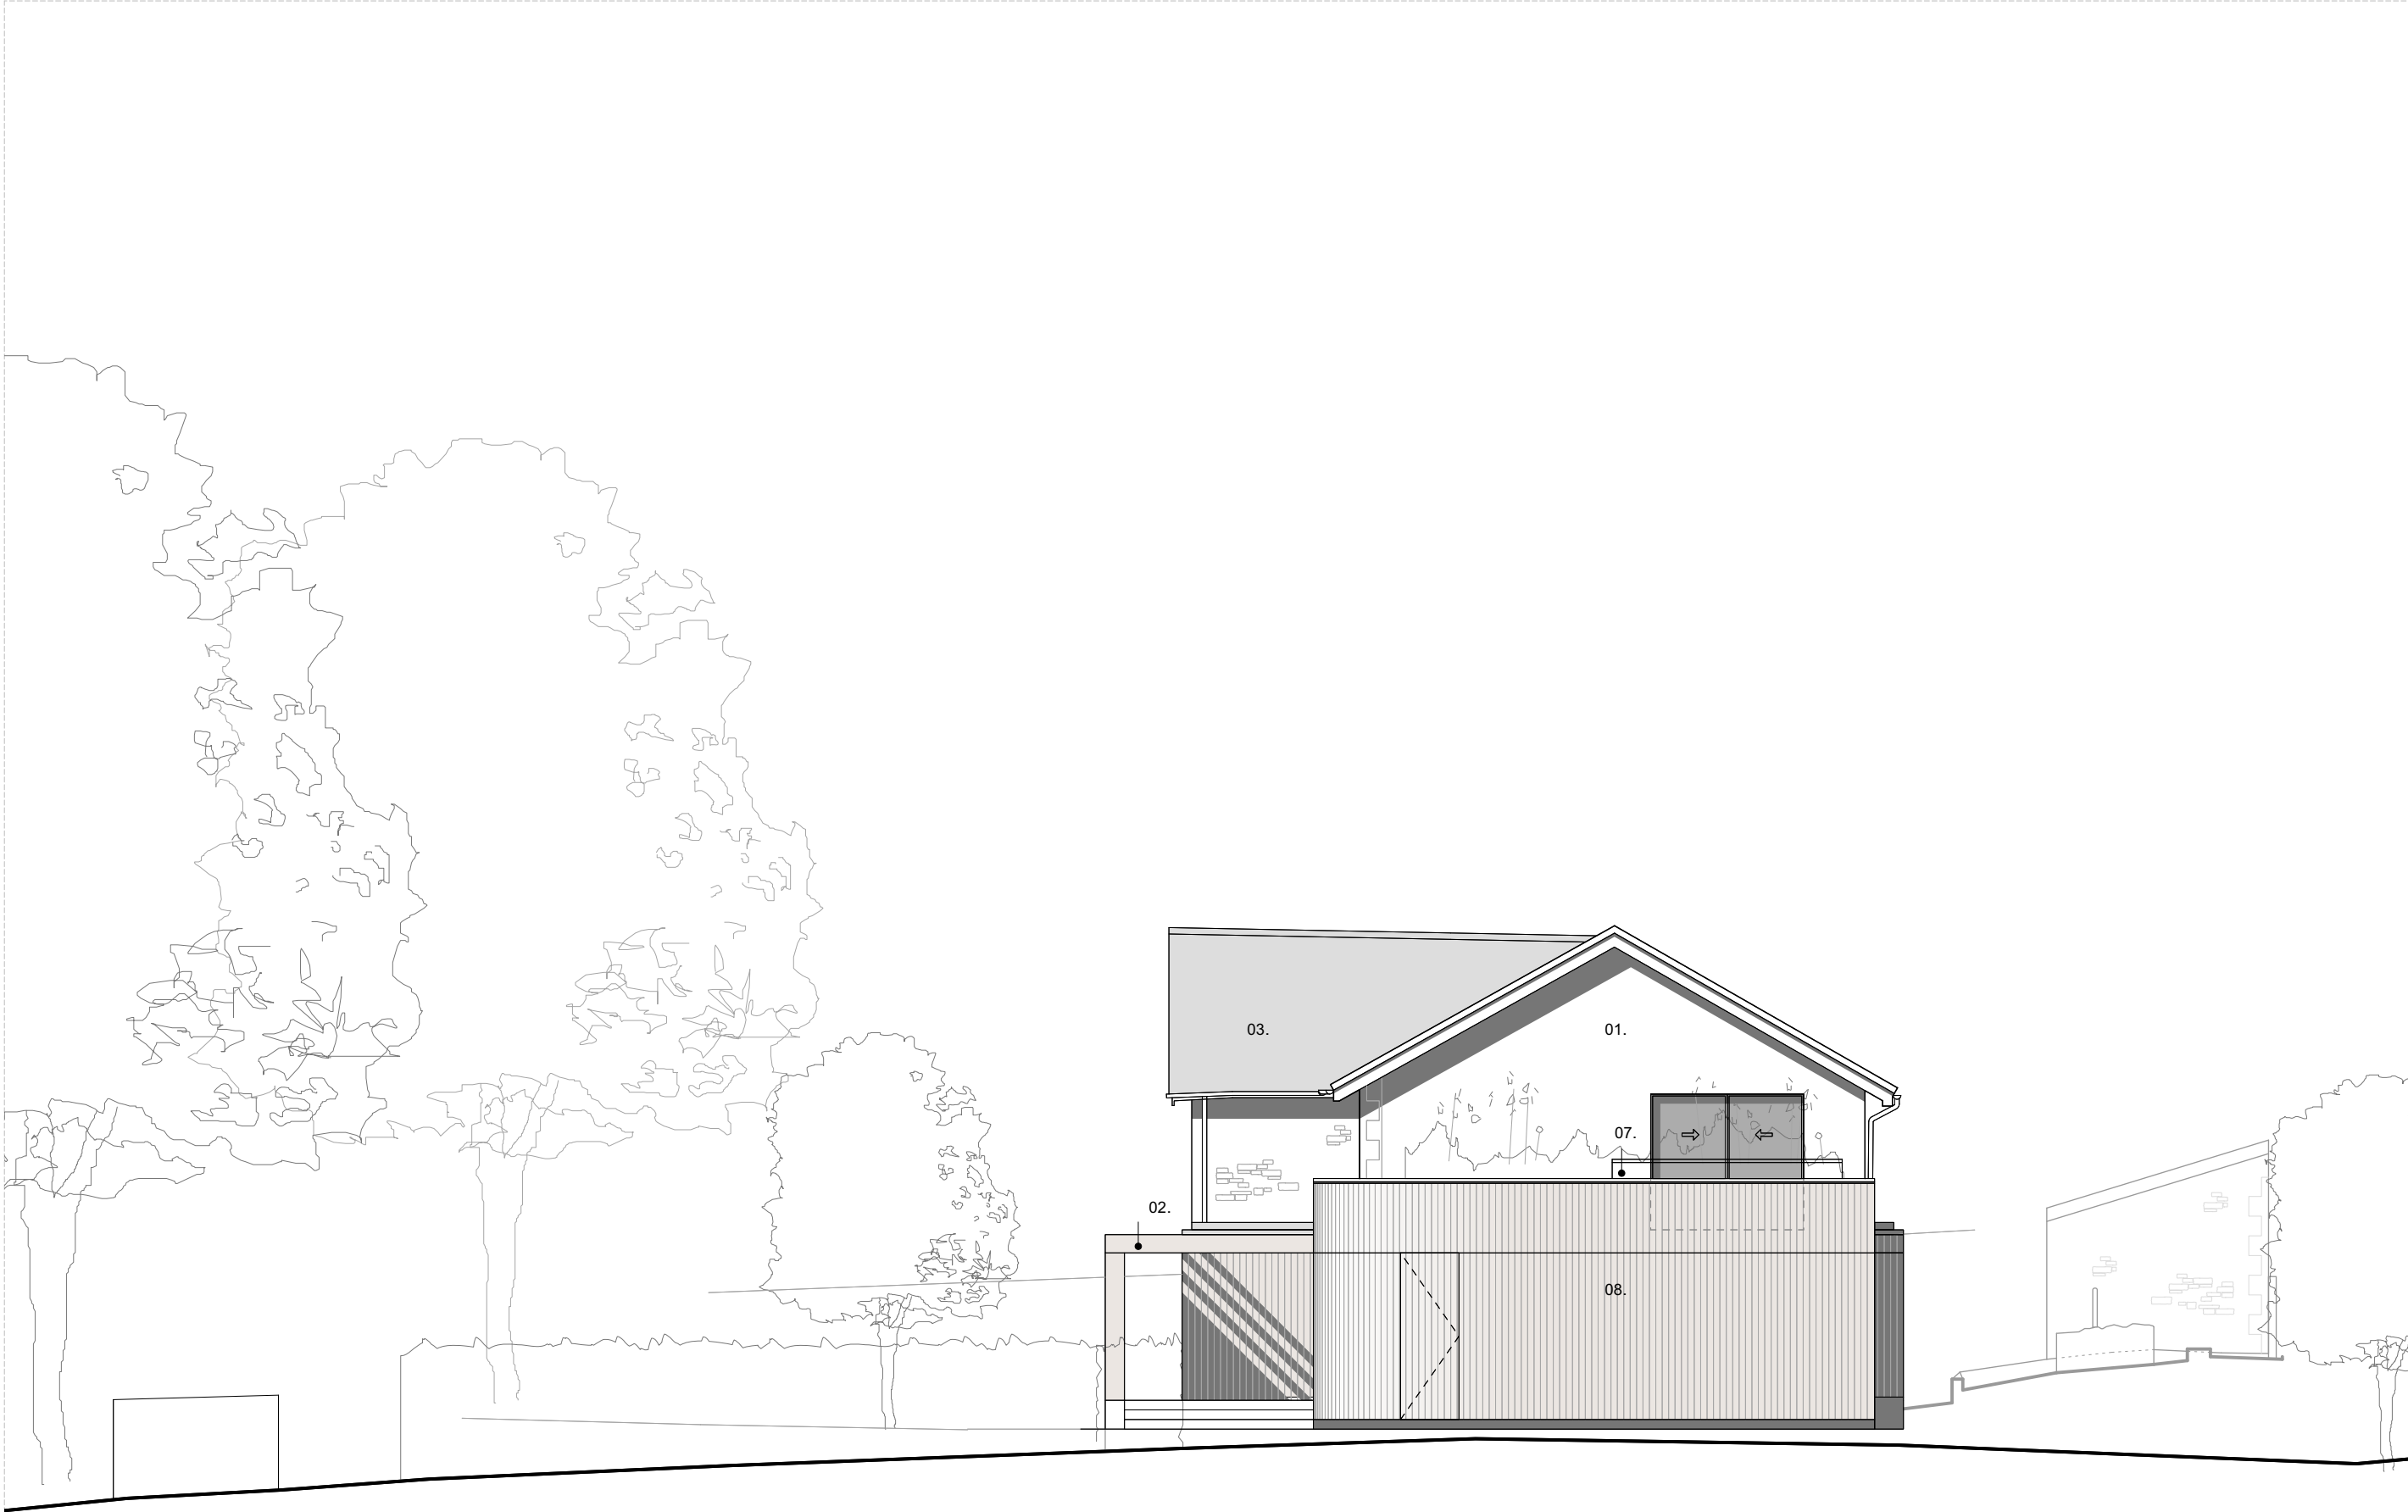

NOTES:

Key:

- 01. Insulated lime render
- 02. Timber pergola
- 03. Slate roof
- 04. Powder coated aluminium windows
- 05. Timber reveal linings
- 06. Profiled timber cladding
- 07. Glazed balustade
- 08. Vertical timber cladding
- 09. Aluminium coping
- 10. Slim-line glazed sliding doors
- 11. doors
- 12. Aluminium powder coated rainwater goods
- 13. Stone bench

P01	Planning	13/11/2025
REV.	DESCRIPTION	DATE

PROPOSED -
South East
Elevation

JOB NO. - DRAWING NO.	REV.
588 - 3 203	P01

Monksfield	
SCALE @ A3:	1:100
LAST PLOT DATE:	25/11/2025
DRAWN BY:	JM
CHECKED BY:	AD

PLANNING



CaSA

ARCHITECTS

www.casa-architects.com
© CaSA Architects