


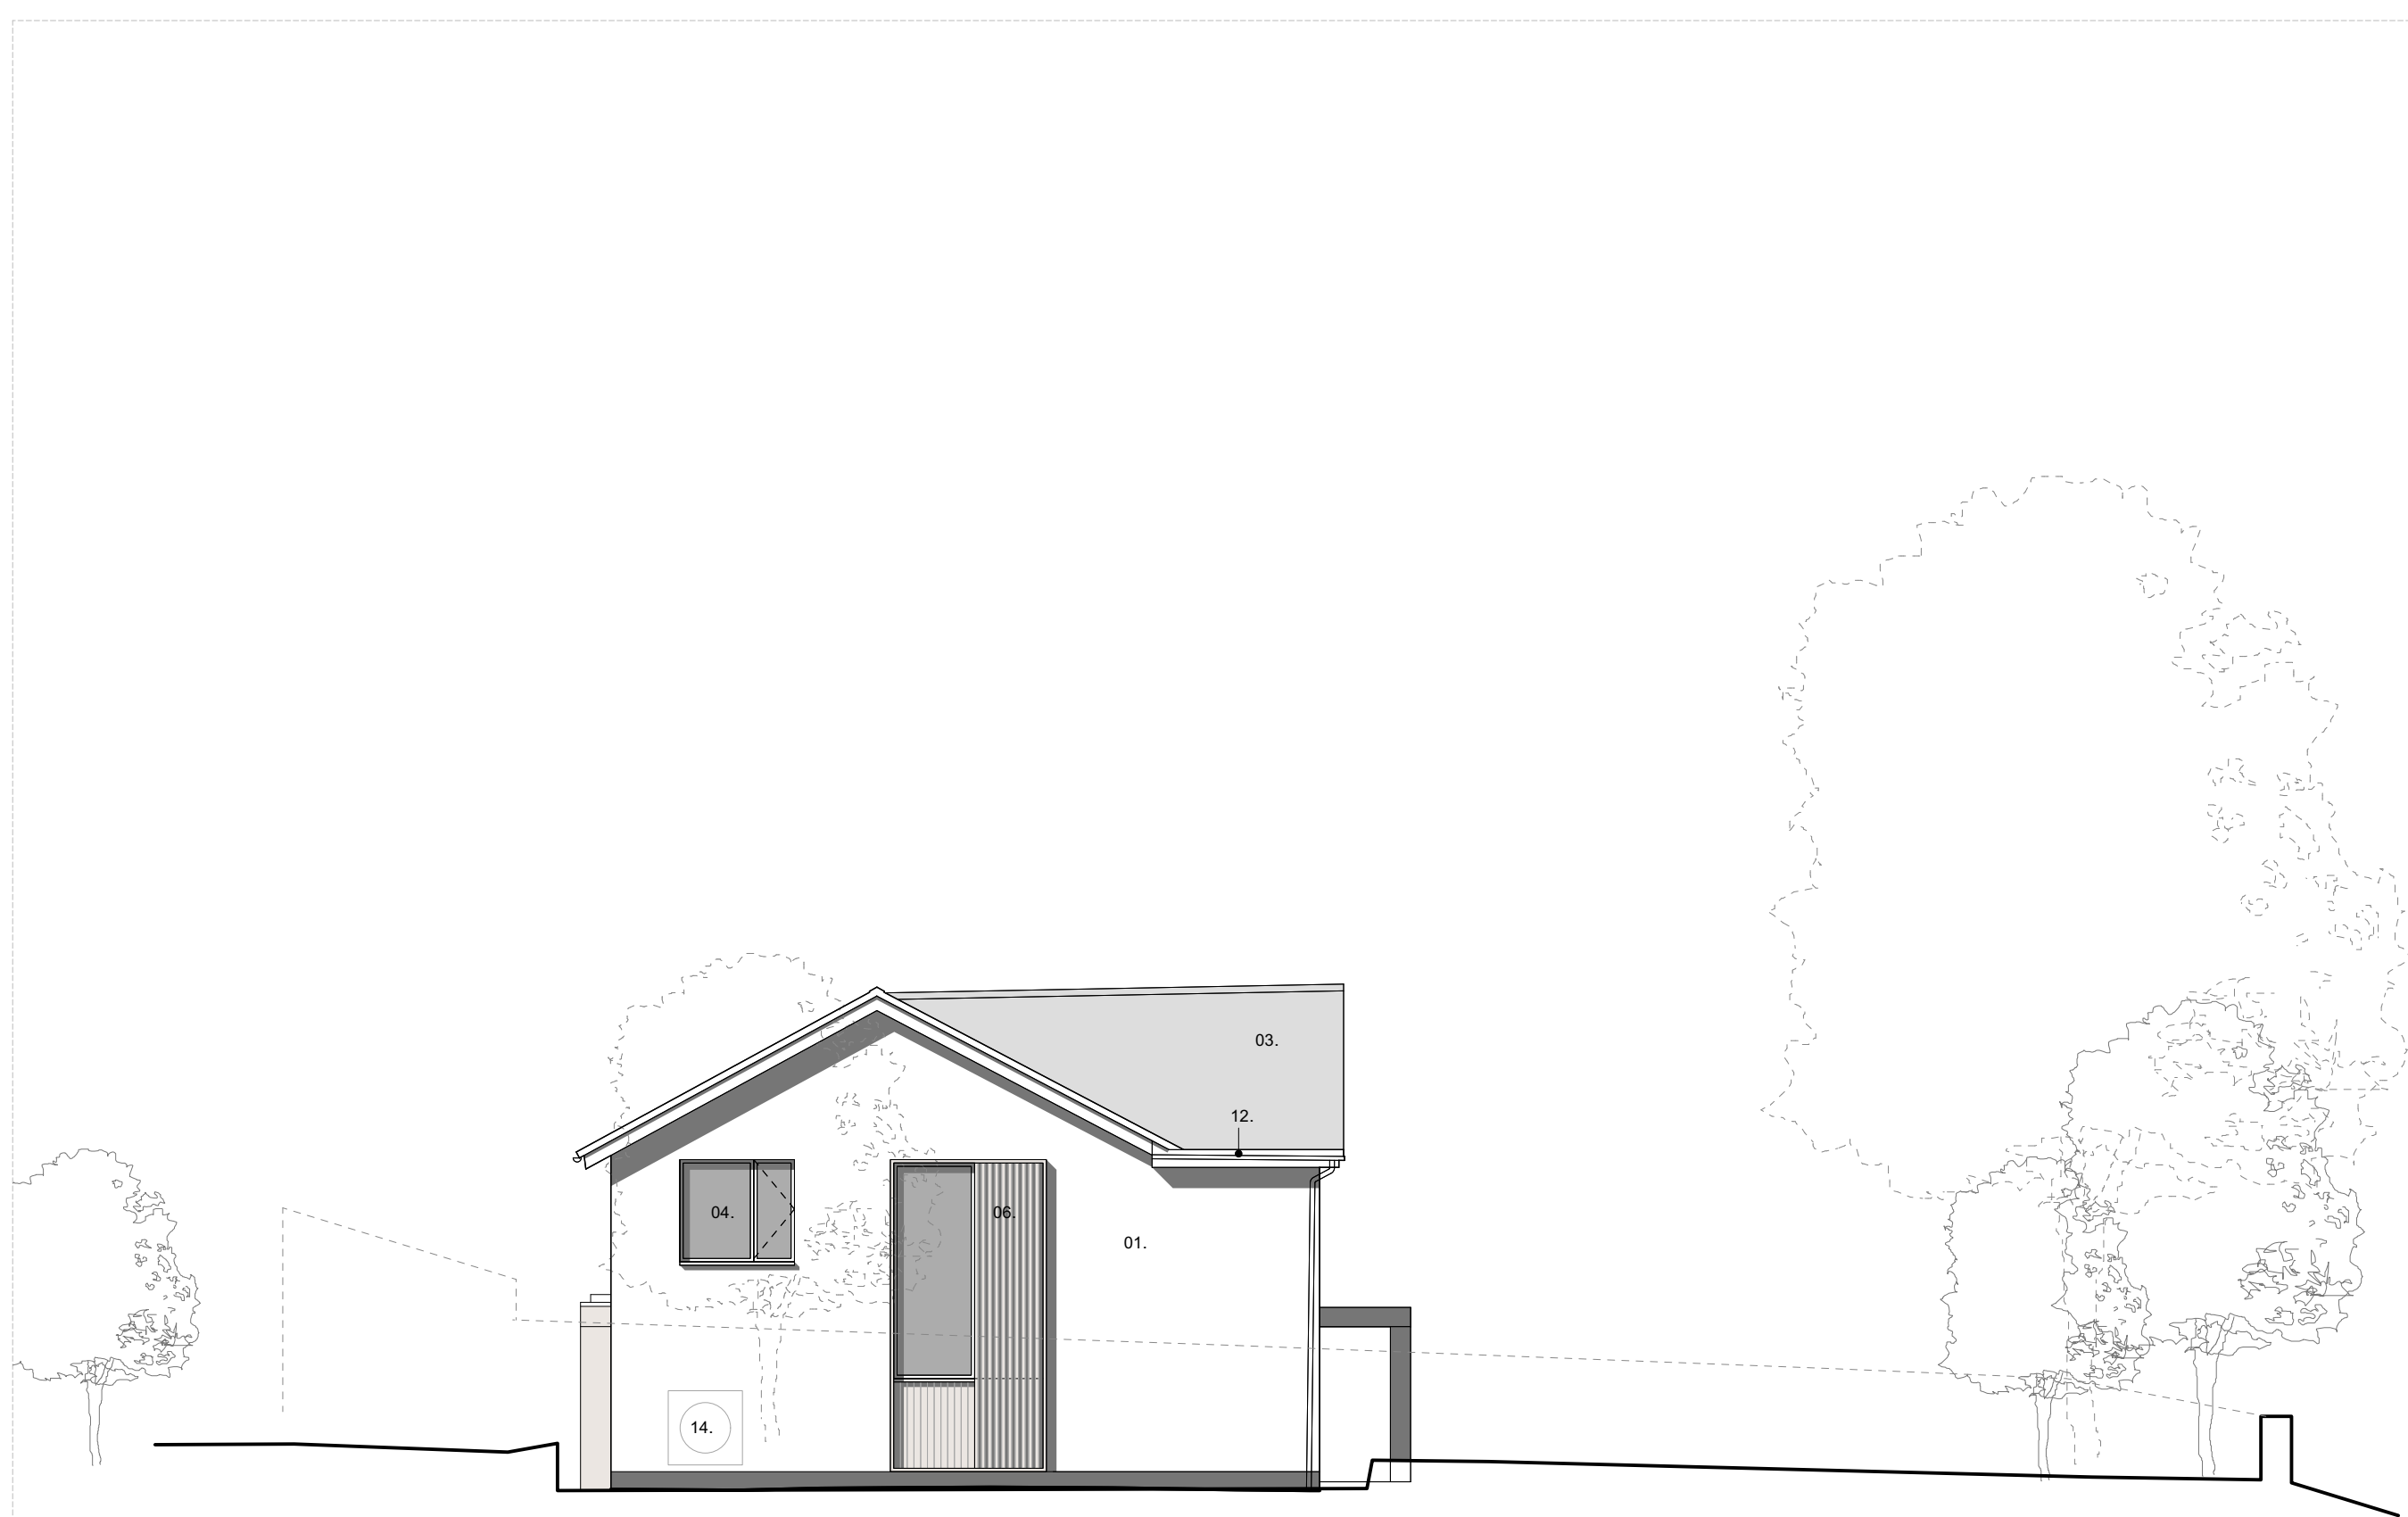

NOTES:

Key:

- 01. Insulated lime render
- 02. Timber pergola
- 03. Slate roof
- 04. Powder coated aluminium windows
- 05. Timber reveal linings
- 06. Profiled timber cladding
- 07. Glazed balustade
- 08. Vertical timber cladding PV panels
- 09. Aluminium coping
- 10. Slim-line glazed sliding doors
- 11. doors
- 12. coated rainwater goods
- 13. Stone bench
- 14. Air source heat pump

P01	Planning	13/11/2025
REV.	DESCRIPTION	DATE

PROPOSED -
North West
Elevation

JOB NO. - DRAWING NO.	REV.
-----------------------	------

588 - 3 204 P01

Monksfield

SCALE @ A3: 1:100

LAST PLOT DATE: 25/11/2025

DRAWN BY: JM
CHECKED BY: AD

PLANNING

1:100
0 2m

