




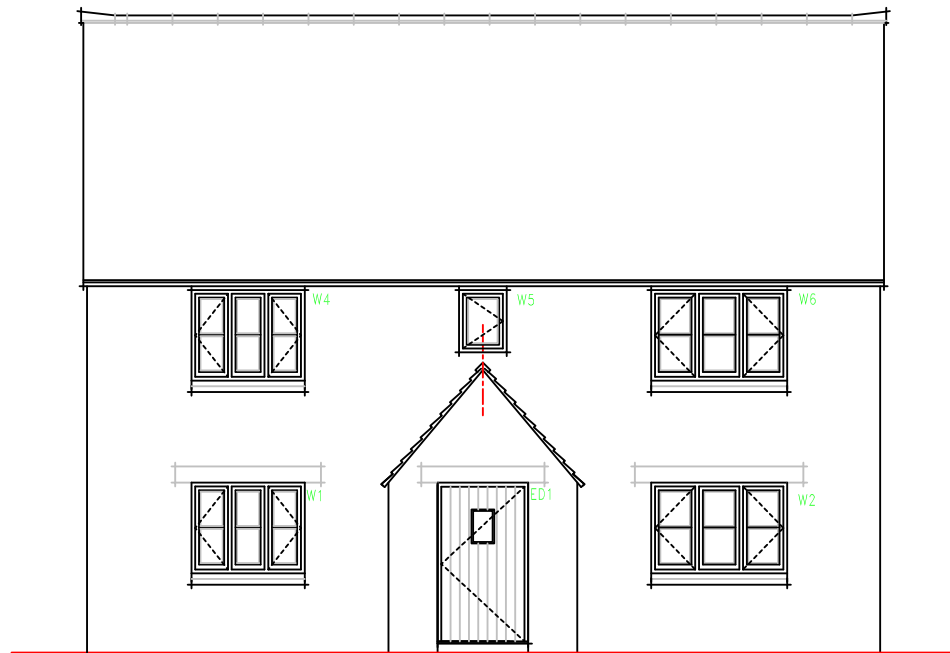


PLOT 3 SOUTH

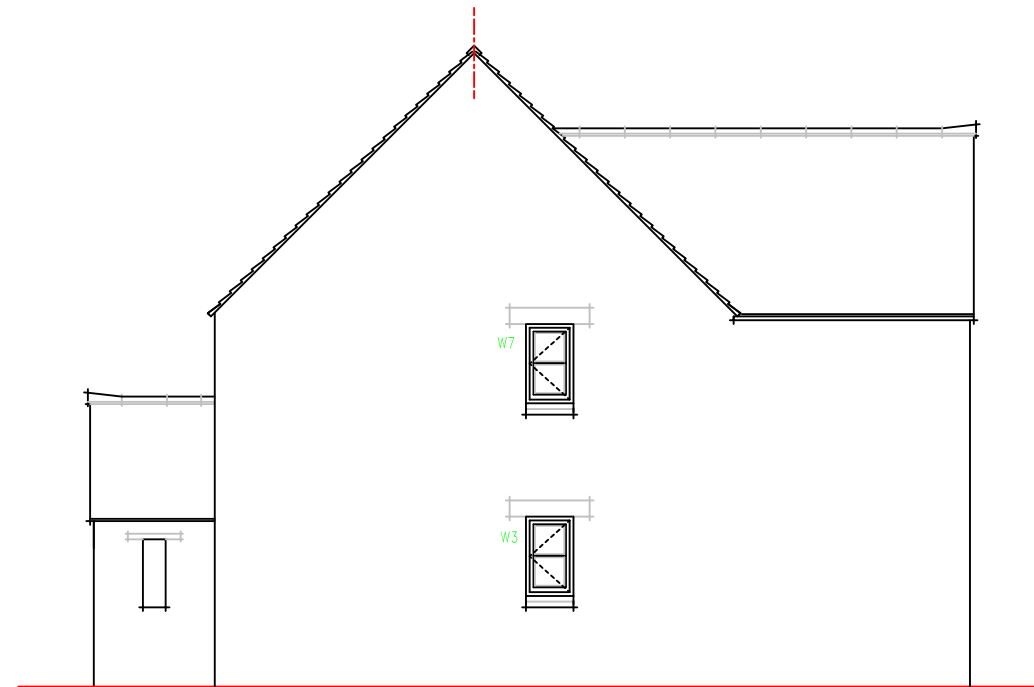

PLOT 3 EAST

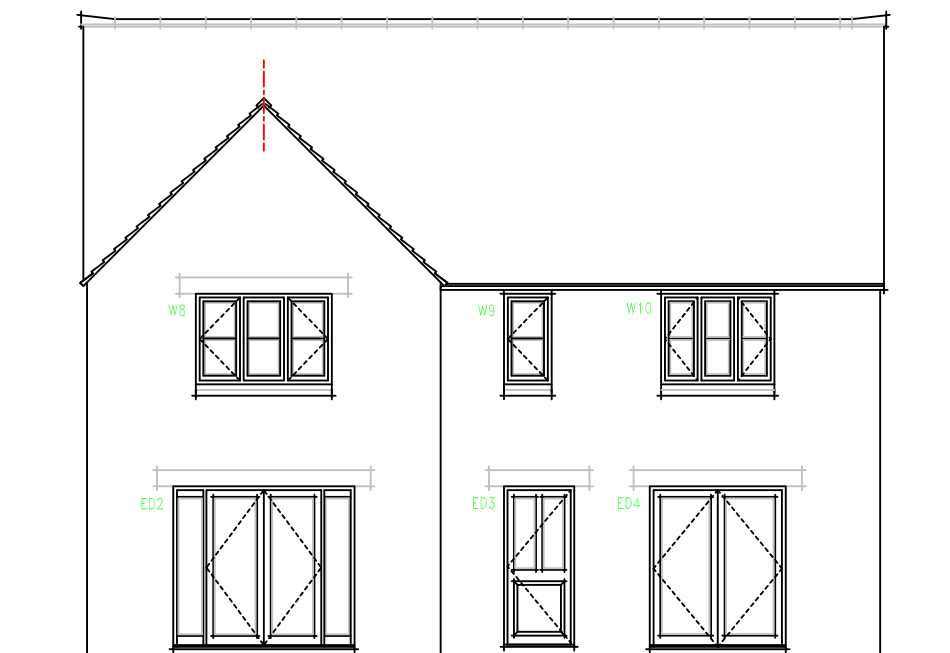

PLOT 3 NORTH

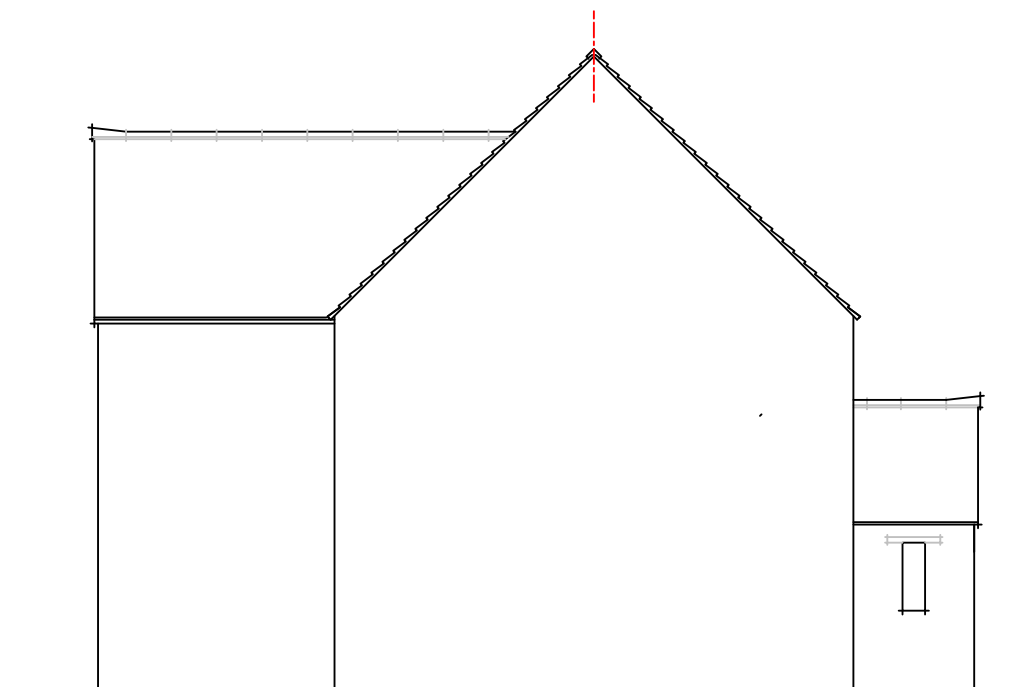

PLOT 3 WEST

1:100

The Elms
Sherston
Wilts
SN16 0NP

CLIENT: Mowles Developments
SHEET NO: 2519/35
SCALE: 1:100
DATE : OCT 2025
REV: