


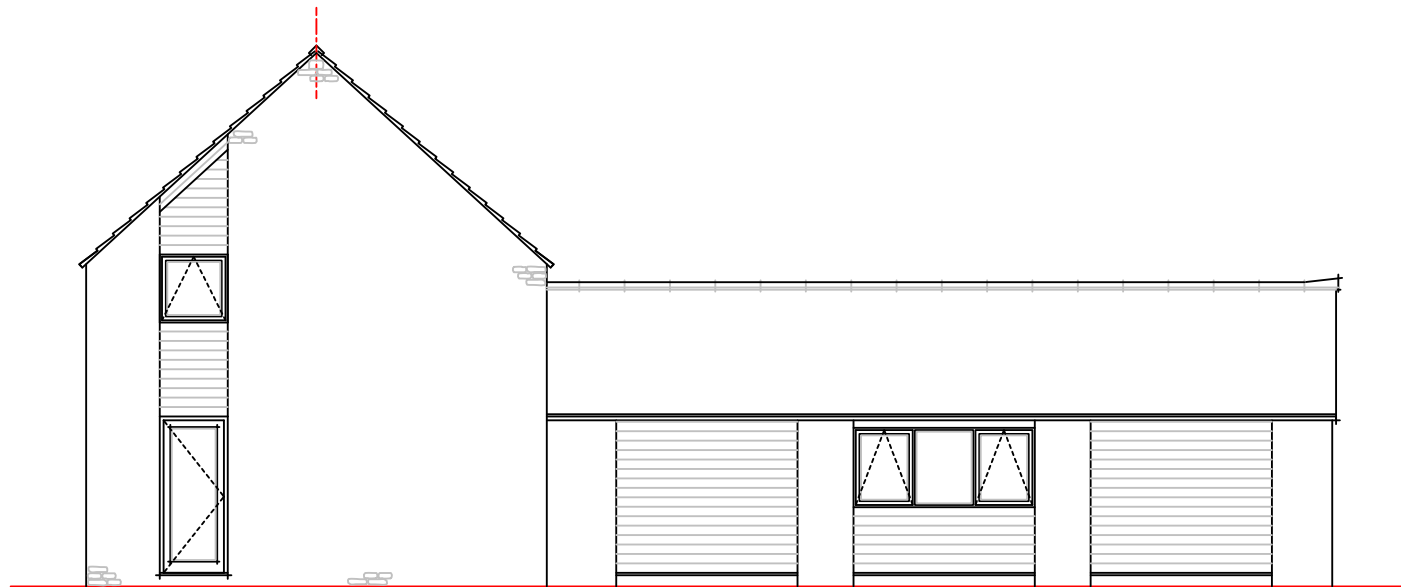


PLOT 4 NORTH WEST



PLOT 4 NORTH EAST




PLOT 4 SOUTH WEST

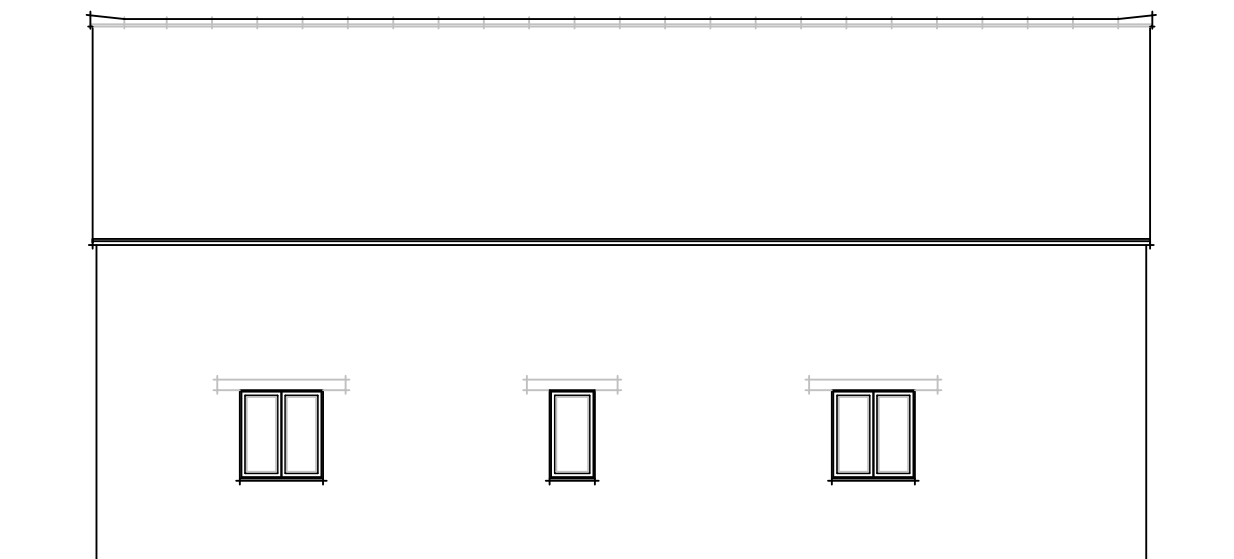

PLOT 4 SOUTH EAST

2519/37 — Plot 4 elevations

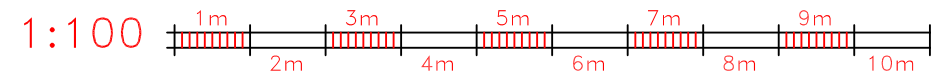

The Elms
Sherston
Wilts
SN16 0NP

CLIENT: Mowles Developments
SHEET NO: 2519/37
SCALE: 1:100
DATE : OCT 2025
REV: A