


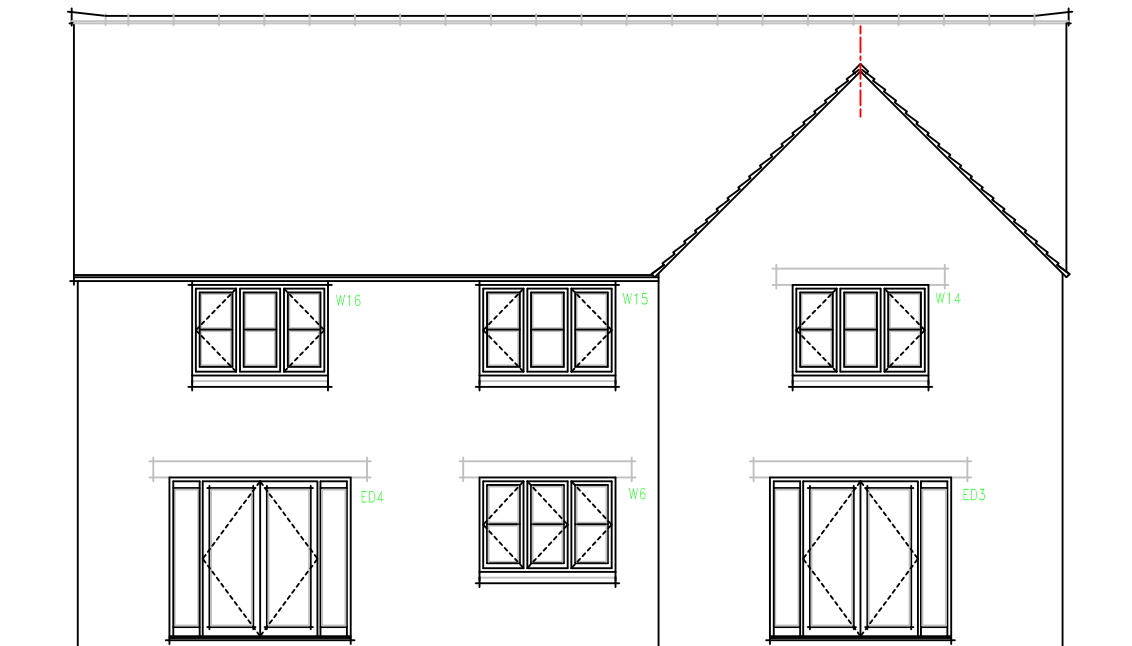


PLOT 1 SOUTH




PLOT 1 EAST



PLOT 1 NORTH

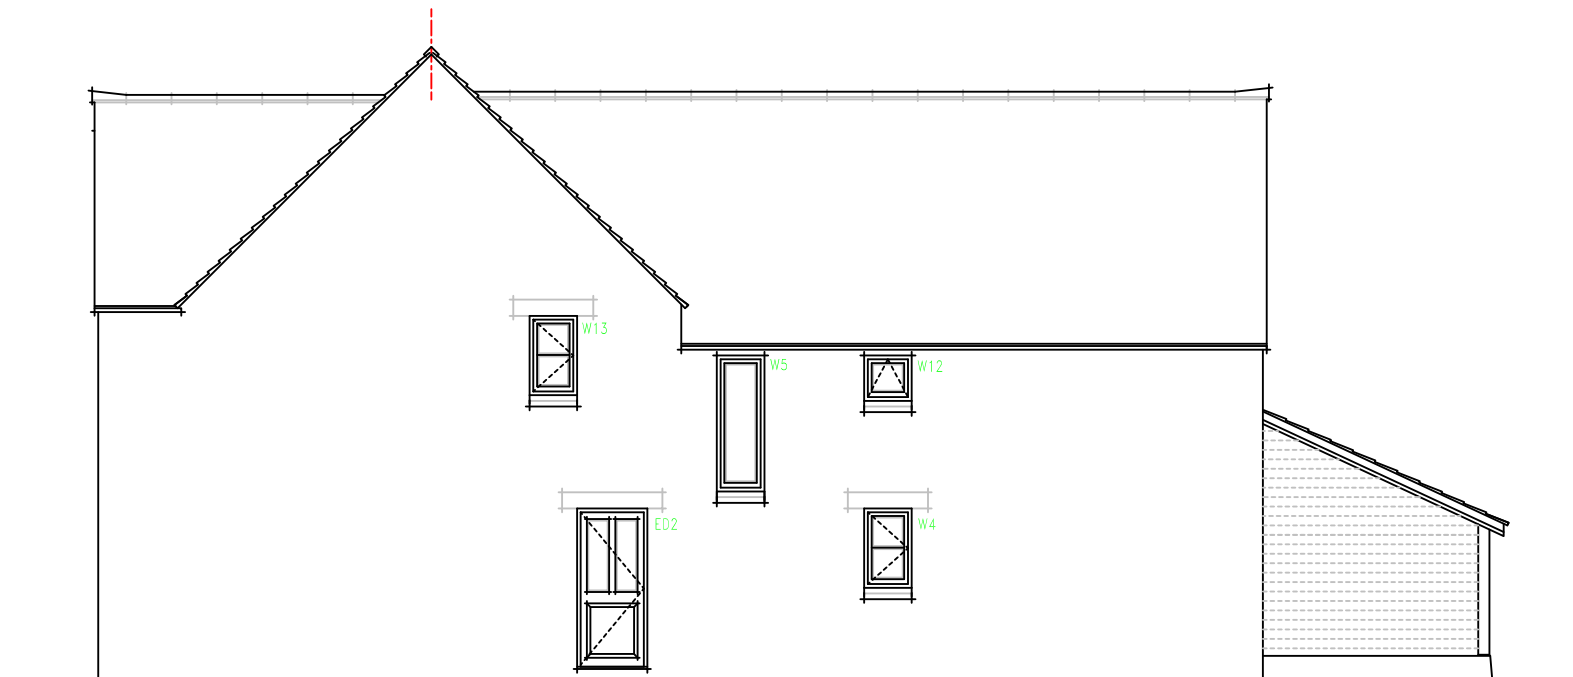

PLOT 1 WEST

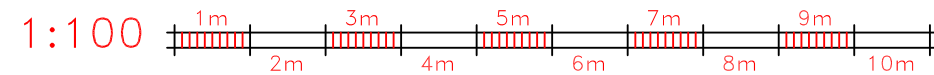

The Elms
Sherston
Wilts
SN16 0NP

CLIENT: Mowles Developments
SHEET NO: 2519/31
SCALE: 1:100
DATE : OCT 2025
REV: