


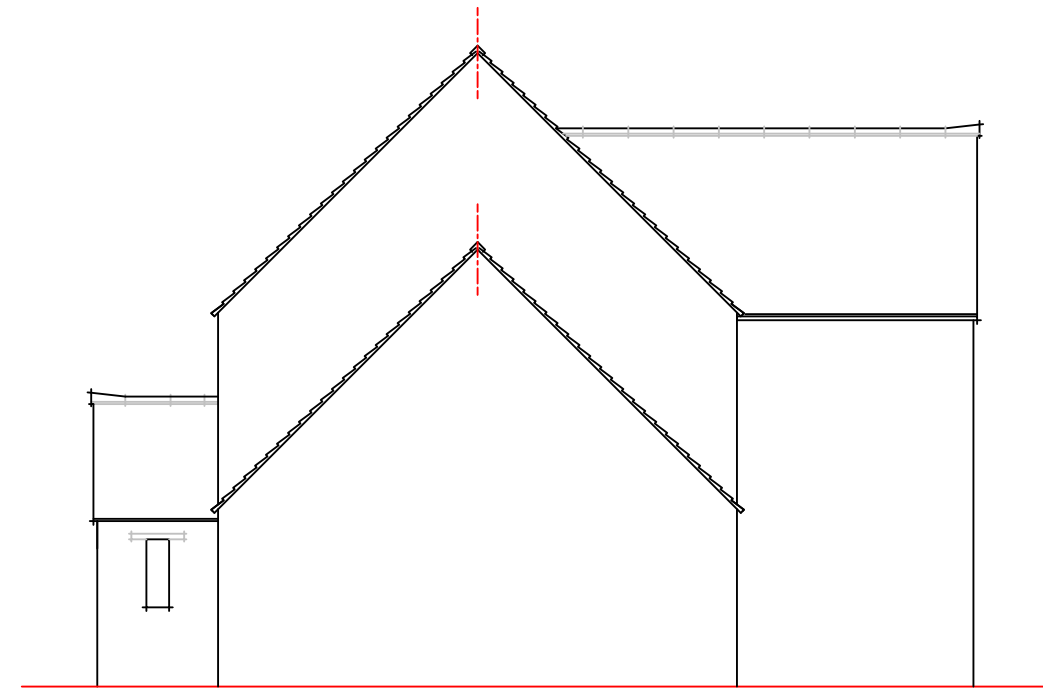


PLOT 2 SOUTH




PLOT 2 EAST



PLOT 2 NORTH

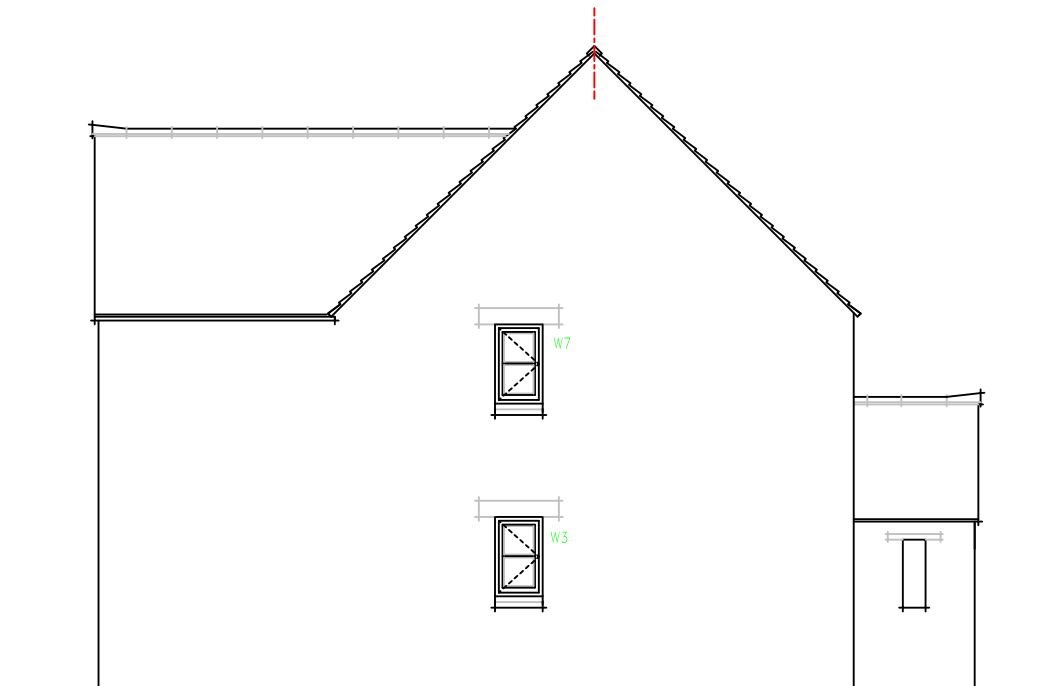

PLOT 2 WEST

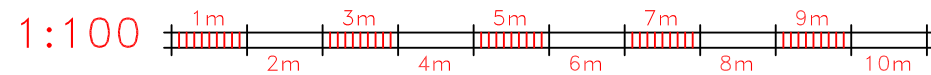

The Elms
Sherston
Wilts
SN16 0NP

CLIENT: Mowles Developments
SHEET NO: 2519/33
SCALE: 1:100
DATE : OCT 2025
REV: