



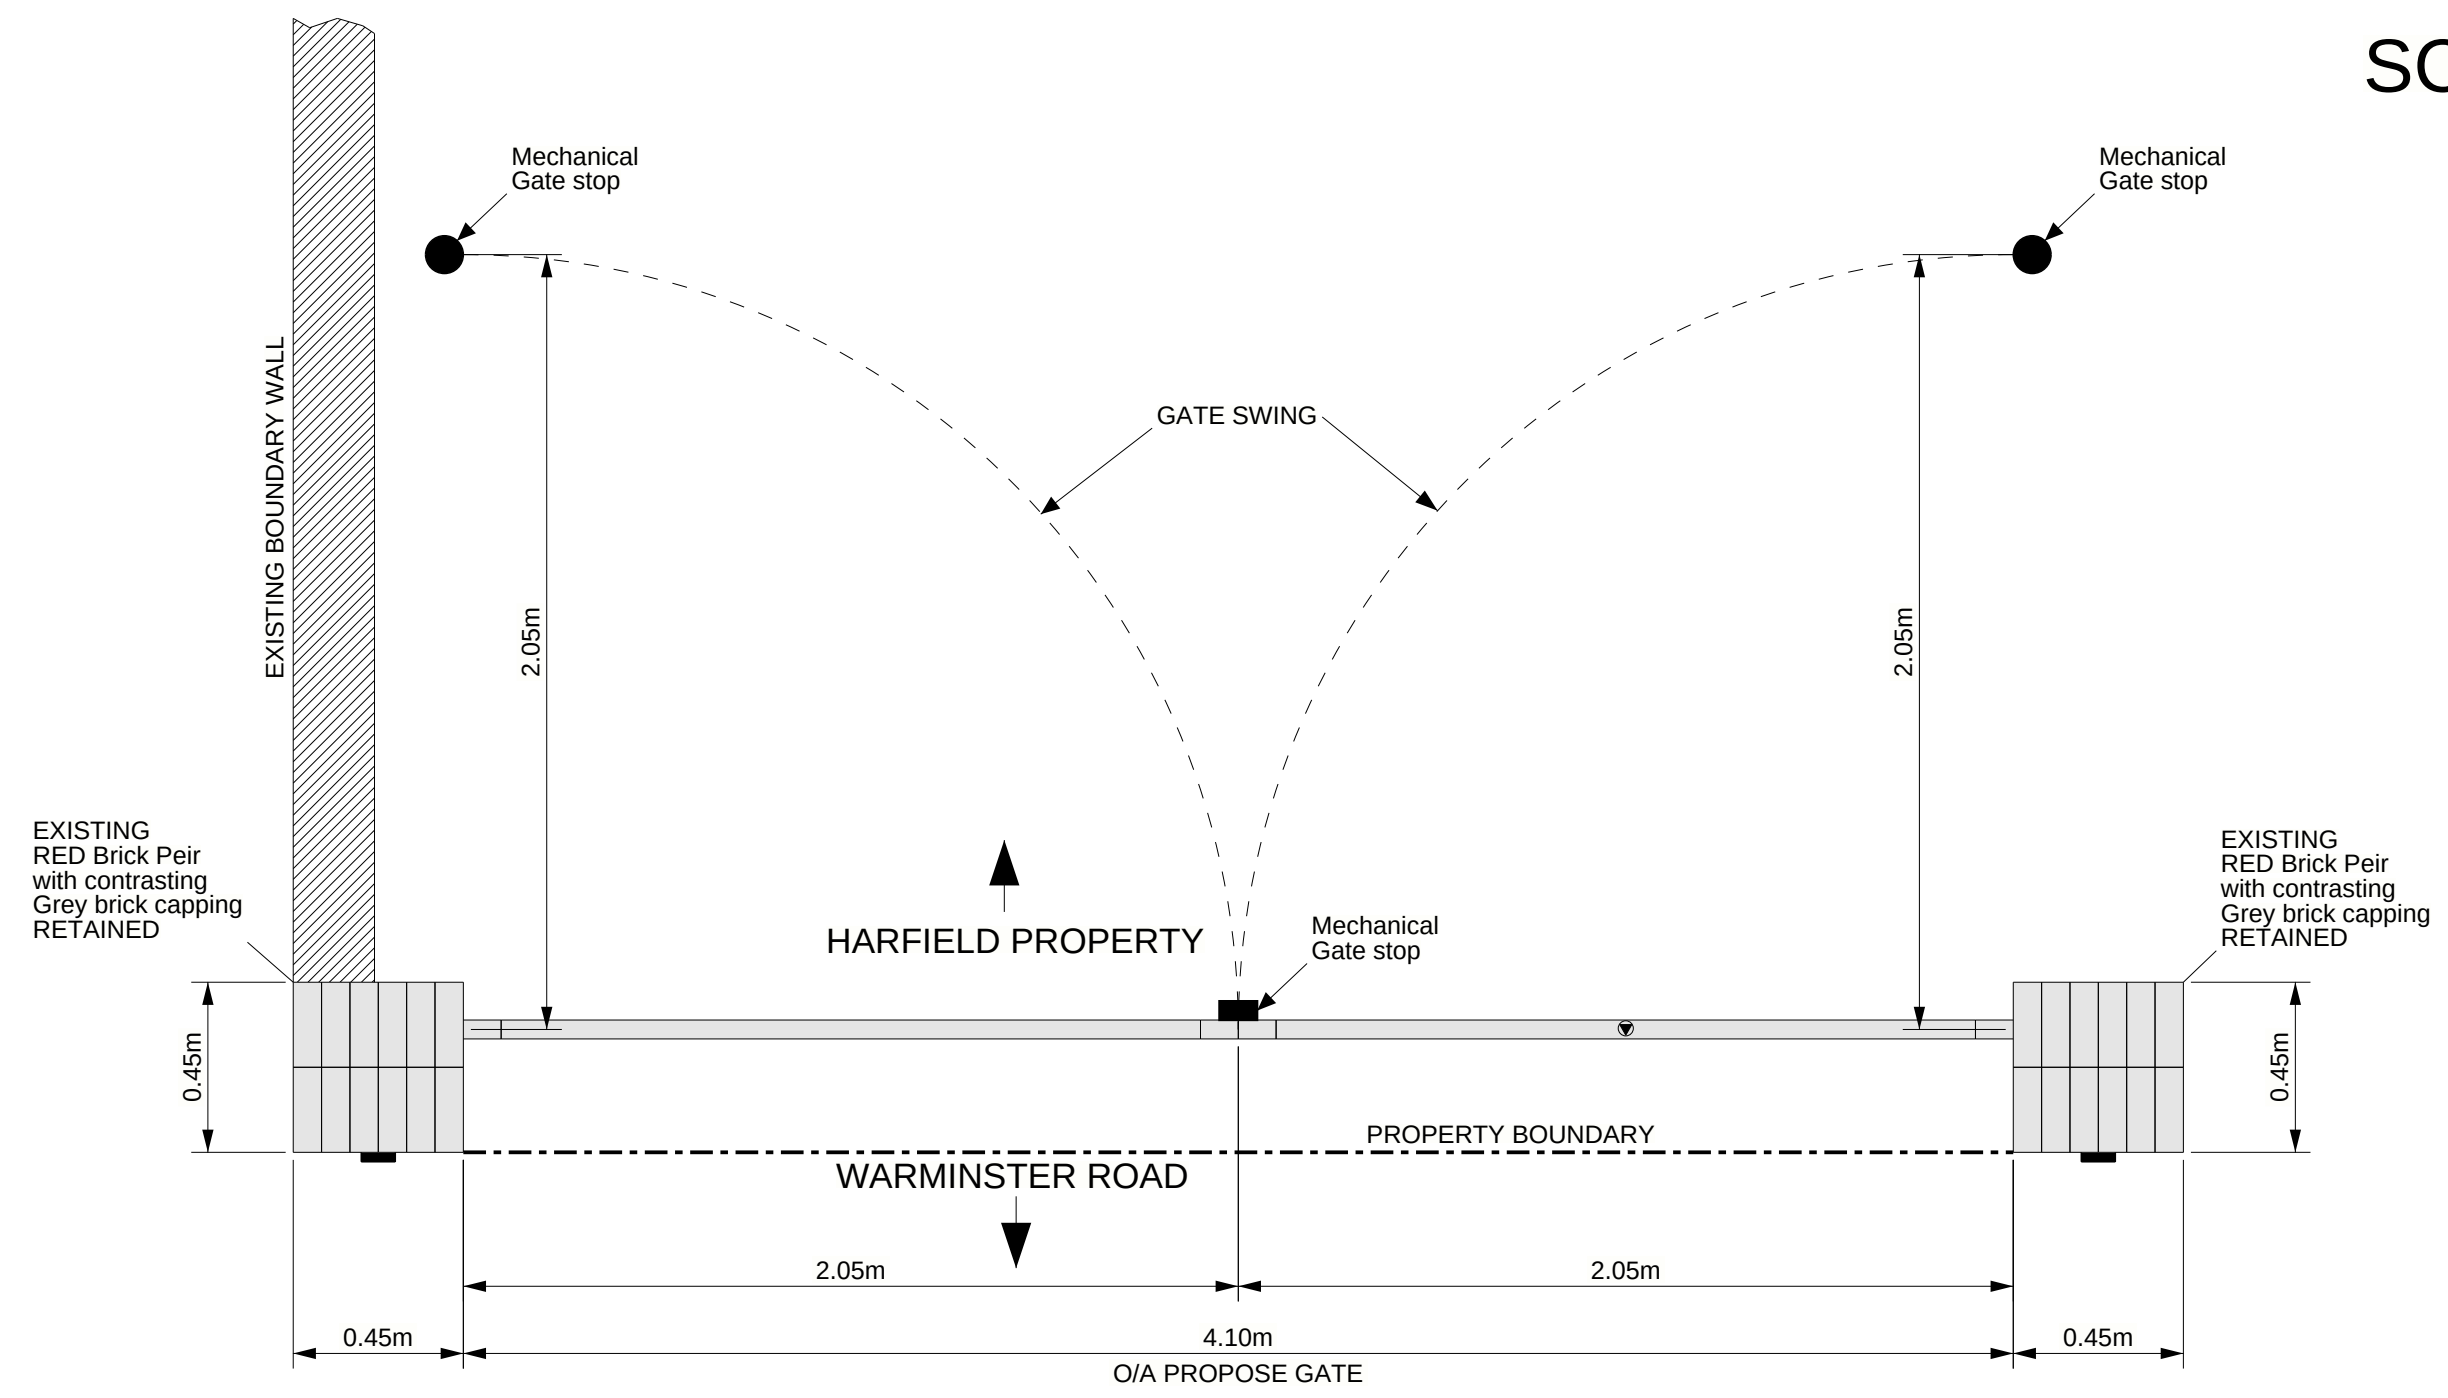

PROPOSED PLAN - 1:20

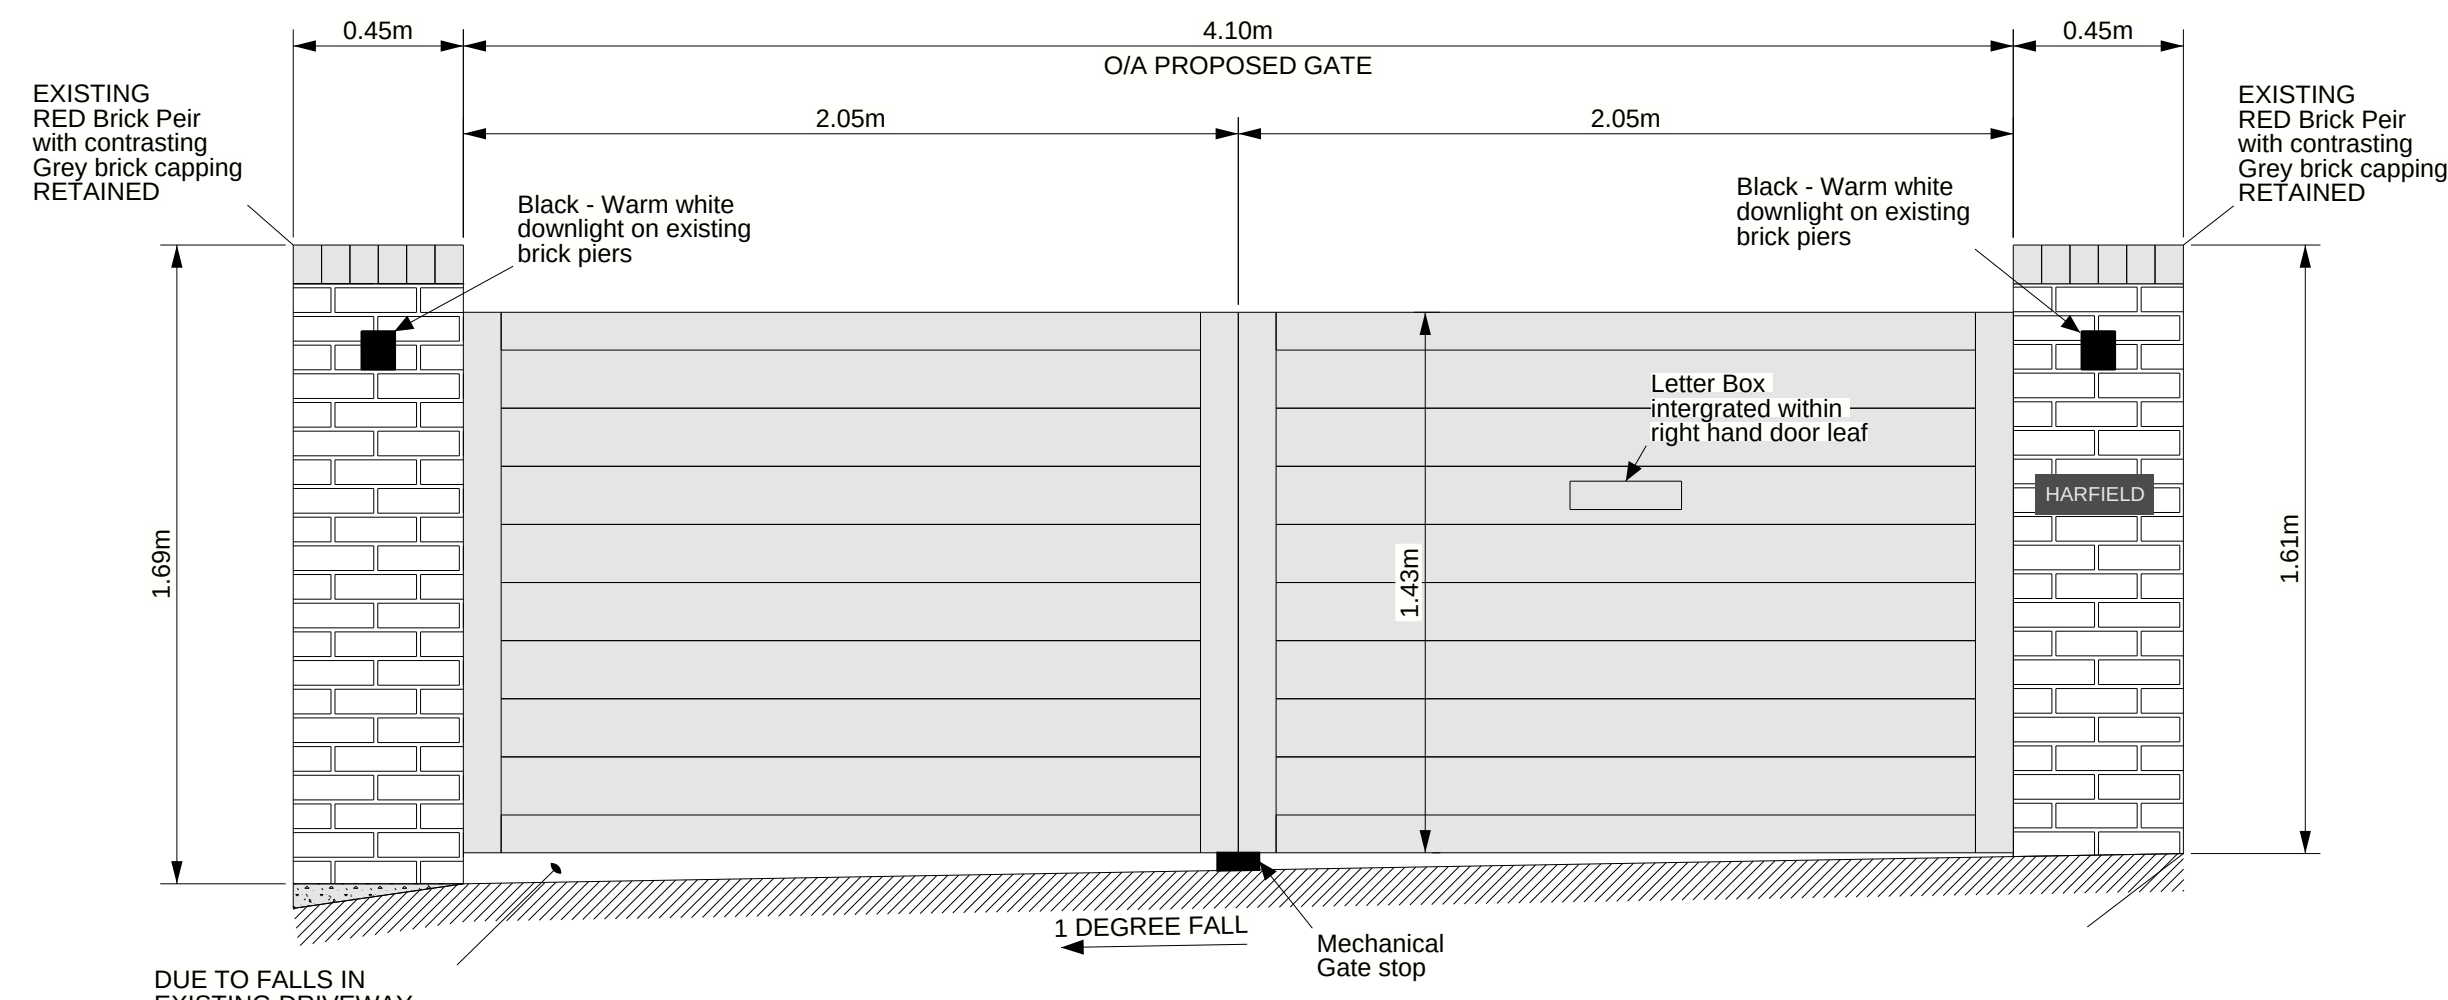

PROPOSED EXTERNAL ELEVATION - 1:20



HARFIELD PROPERTY - PROPOSED

Harfield - Driveway Gate
PROPOSED
DOC REF - HDG002
Produced 24/11/2025
Scale 1:20 @ A2 Paper size
All figured dimensions in metres

MR & MRS WESTBY
Harfield
Warminster Road
South Newton
Salisbury
SP2 0QW