




SCALE 1:20 @A2



HARFIELD PROPERTY - EXISTING



EXISTING PLAN - 1:20

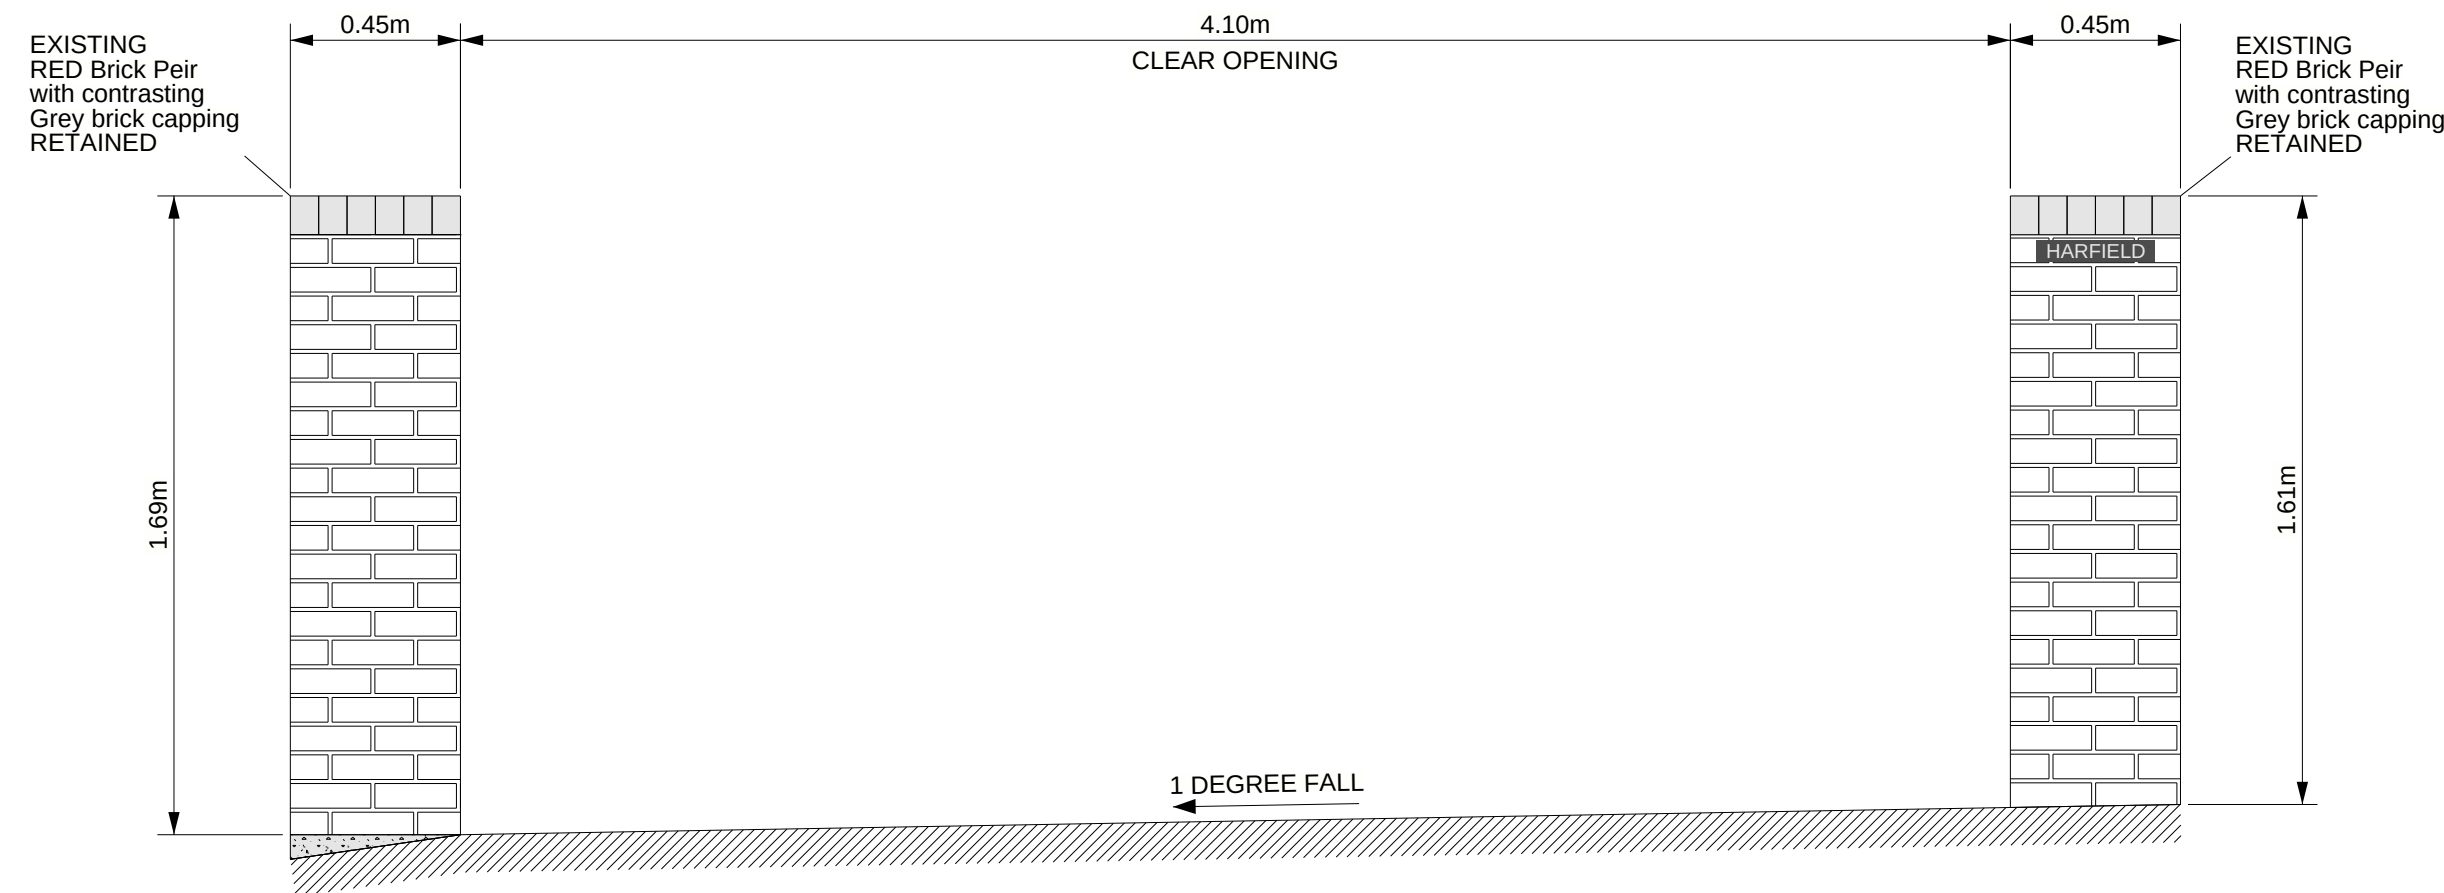

EXISTING EXTERNAL ELEVATION - 1:20

Harfield - Driveway Gate EXISTING

DOC REF - HDG001

Produced 24/11/2025
Scale 1:20 @ A2 Paper size
All figured dimensions in metres

MR & MRS WESTBY
Harfield
Warminster Road
South Newton
Salisbury
SP2 0QW