


5 The Tynings - Location Plan

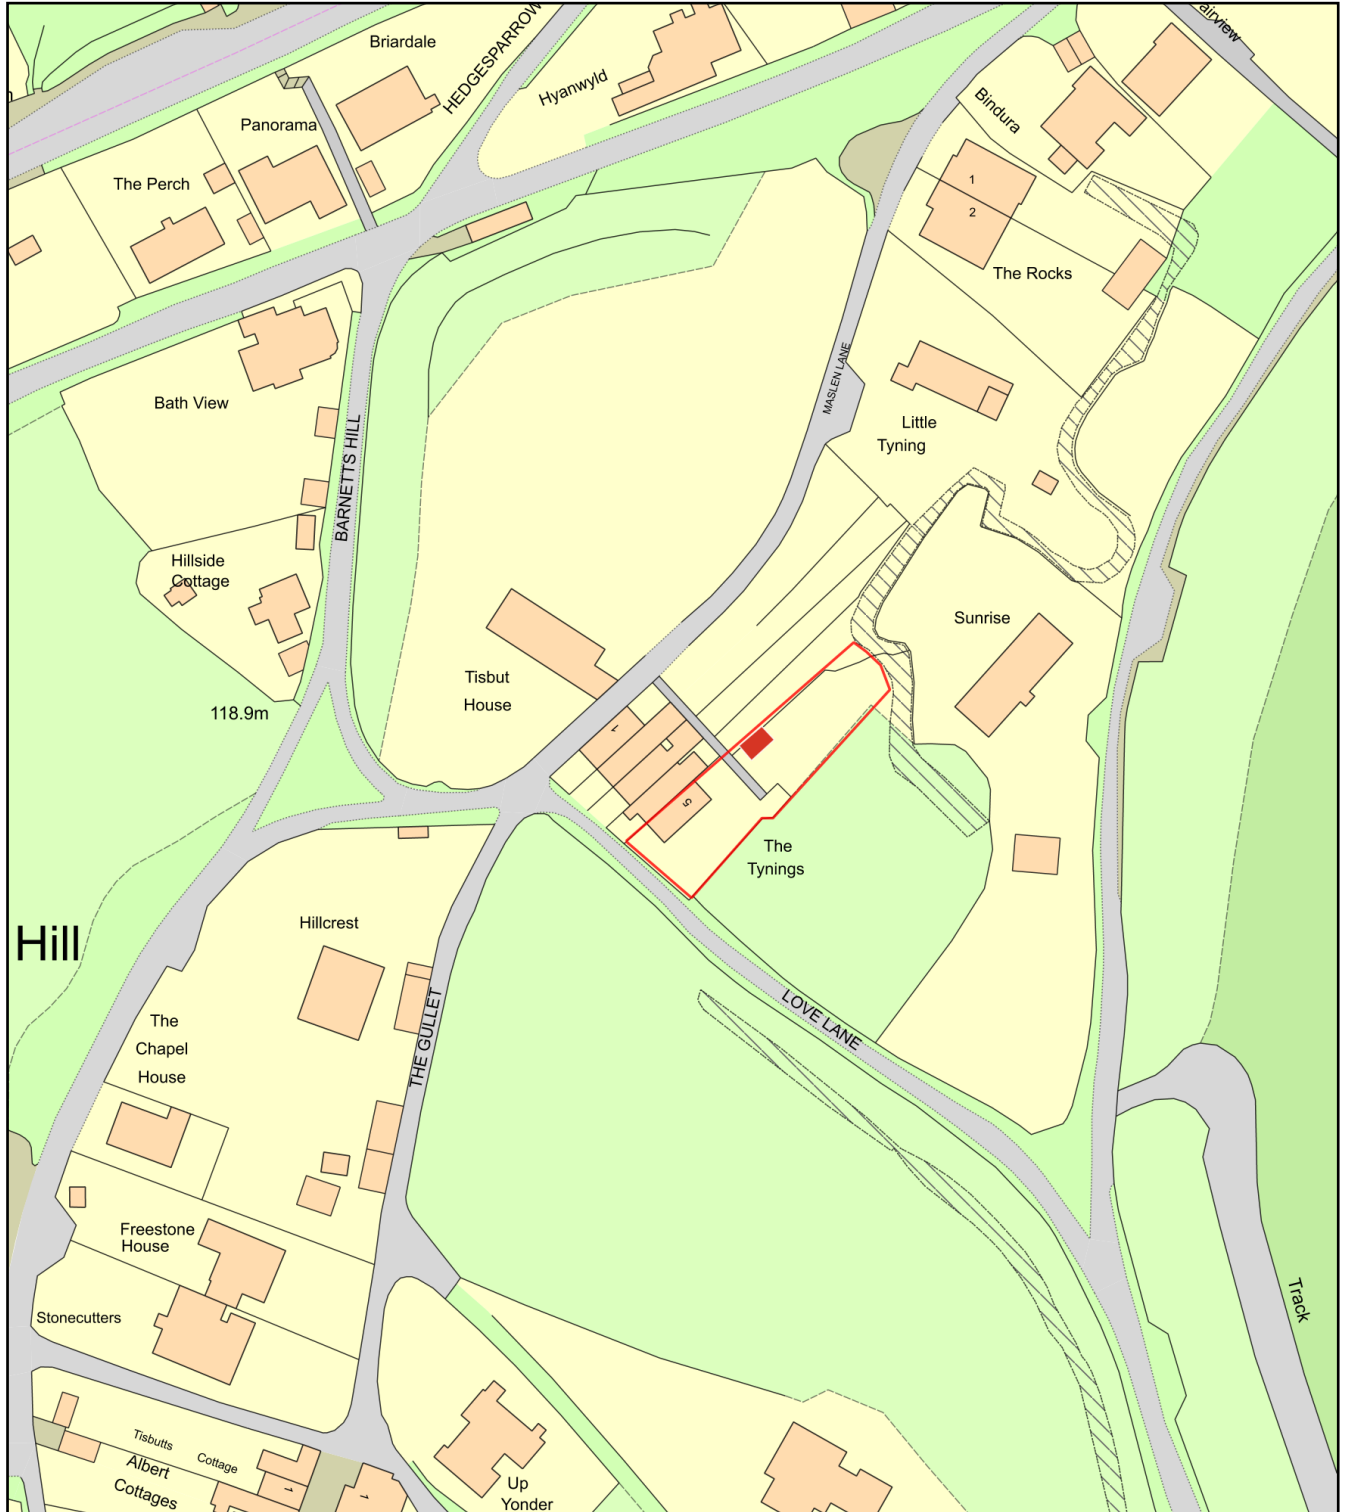

0 50
Metres



Plan Produced for: Wiltshire County Council

Date Produced: 20 Jun 2025

Plan Reference Number: TQRQM25171125532074

Scale: 1:1250 @ A4