



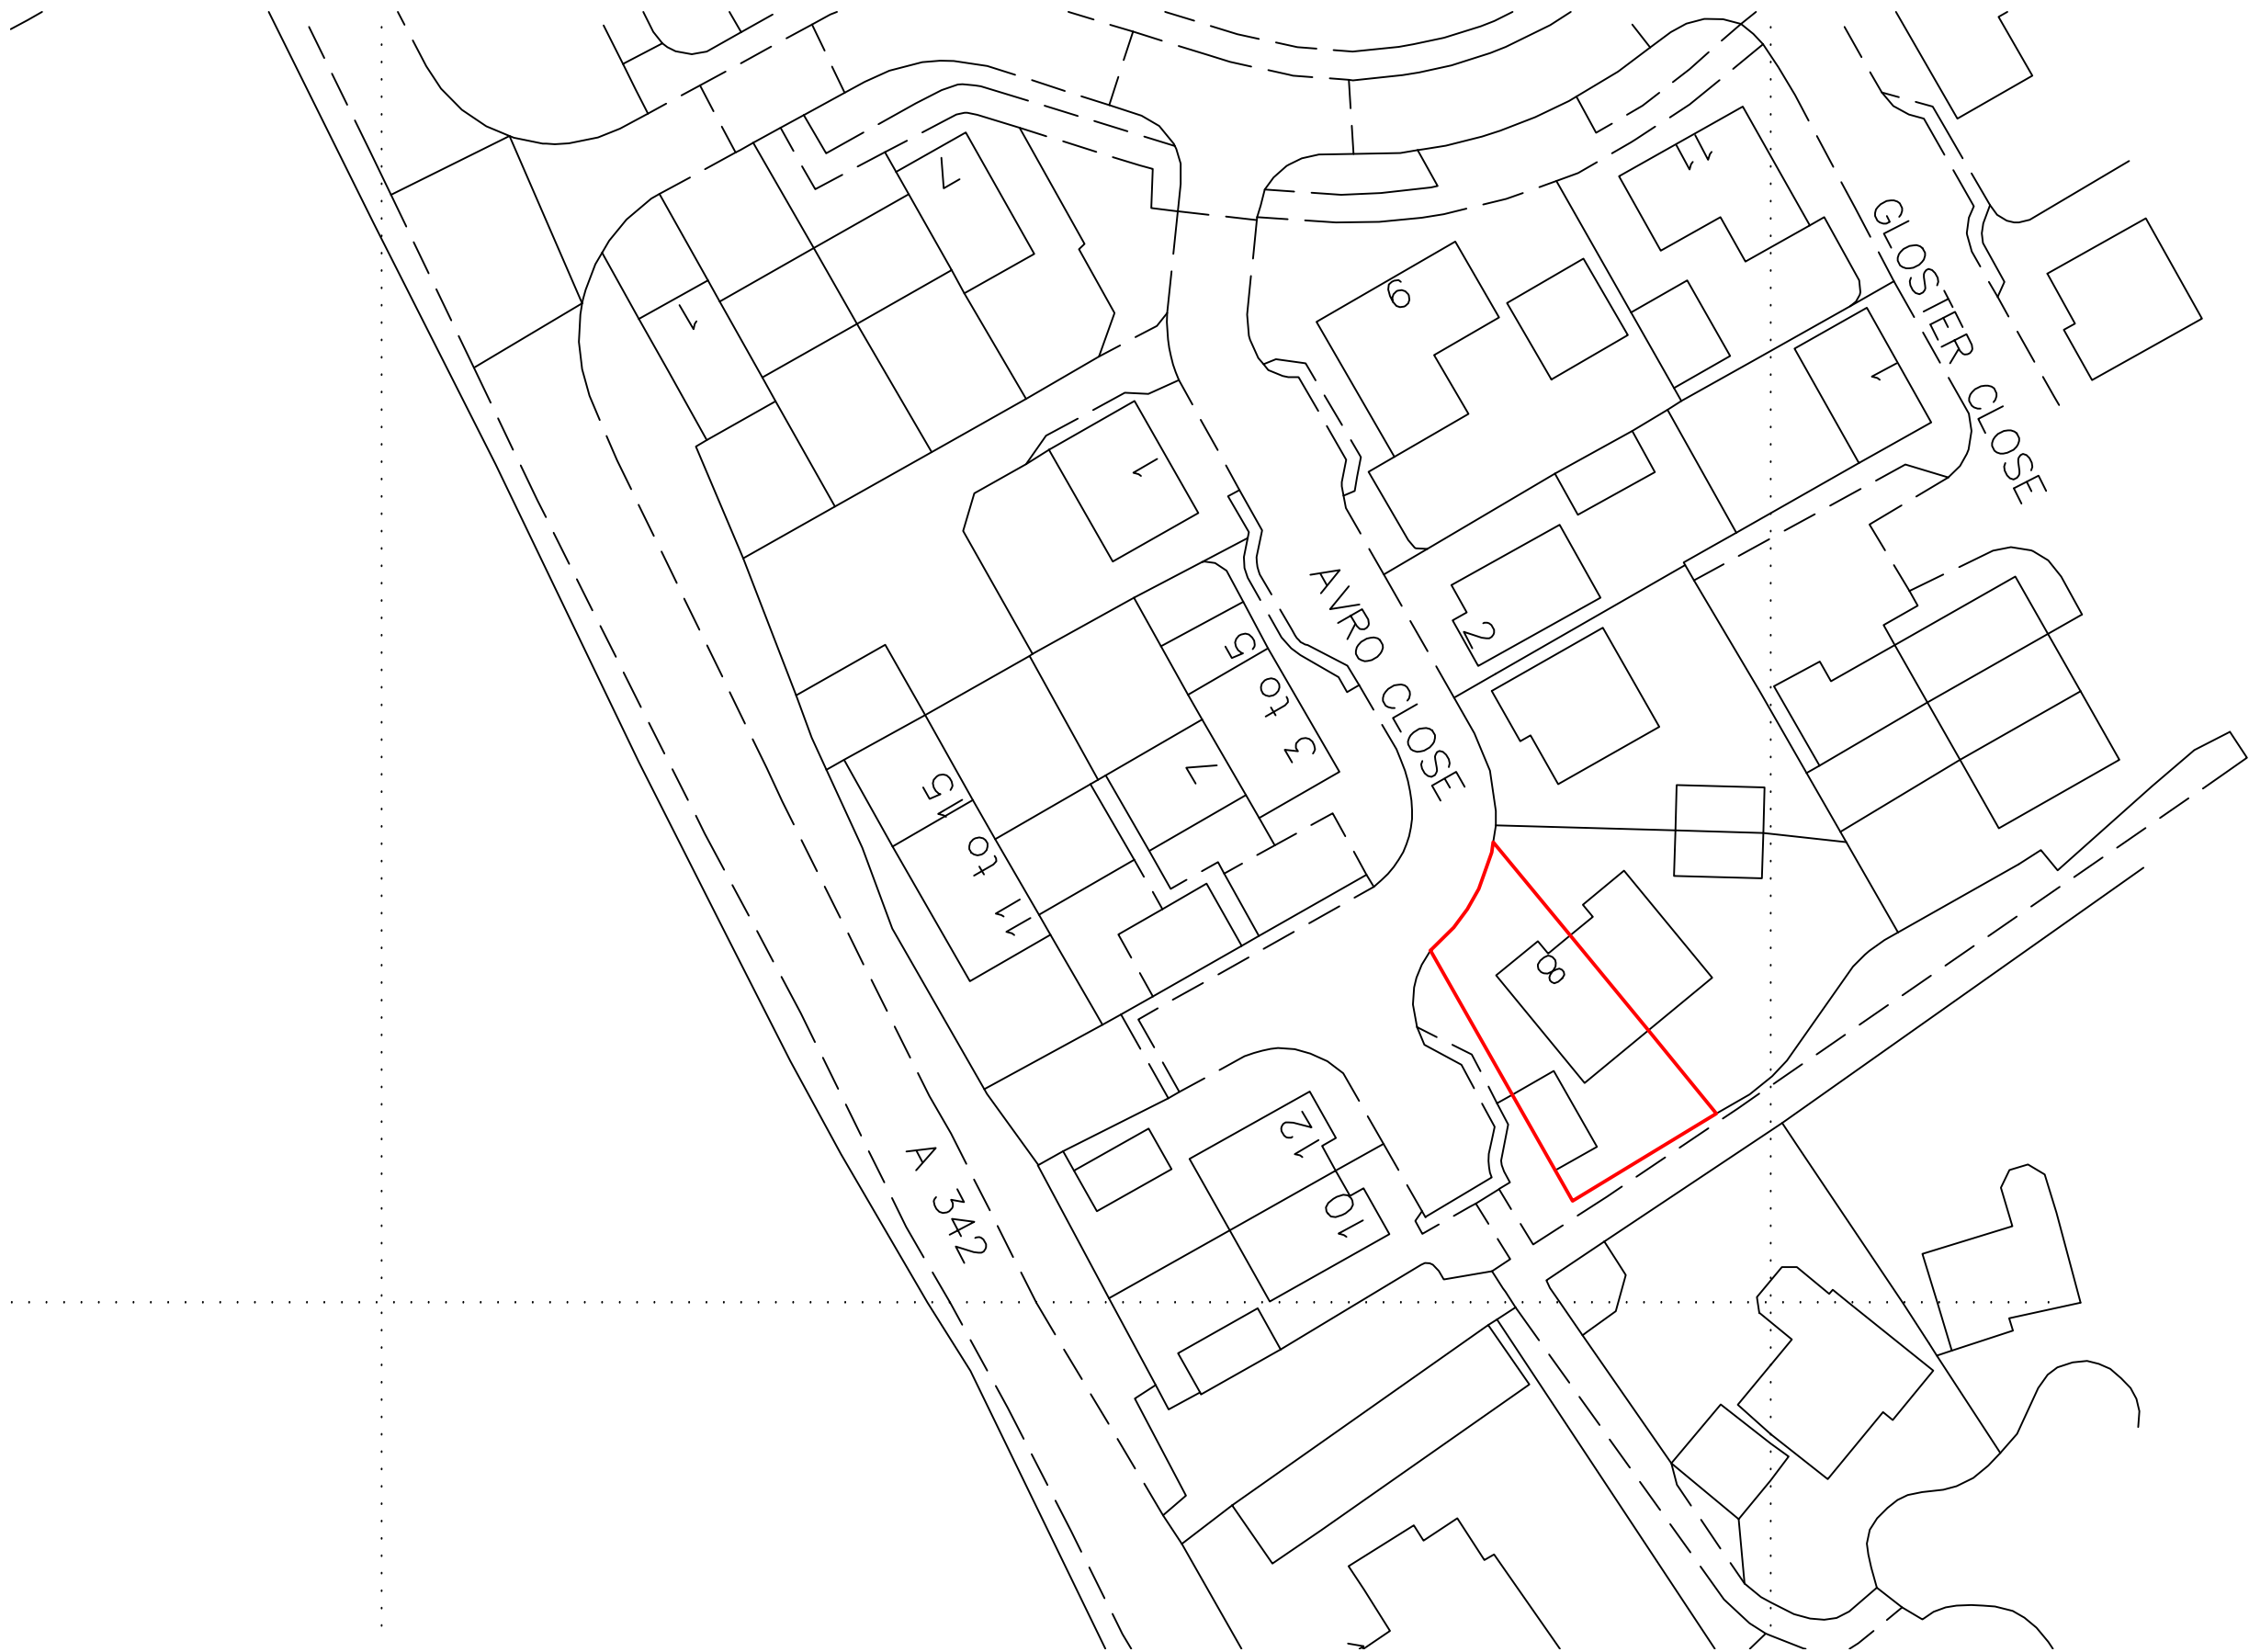

Ordnance Survey (c) Crown Copyright 2025. All rights reserved. Licence number 100022432

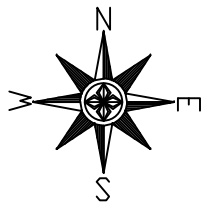

| Rev No. | Revision Note. | Date | Drawn | Checked |
|---------|----------------|------|-------|---------|
|         |                |      |       |         |
|         |                |      |       |         |
|         |                |      |       |         |
|         |                |      |       |         |

|   |              |                  |
|---|--------------|------------------|
| NUMBER - REV - CLIENT - PROJECT<br>05680-00 - A - Mr & Mrs Nash - 8 Avro Close                                                                                |              |                  |
| TITLE<br>Location Plan   |              |                  |
| DATE<br>20.11.25   | SHEET<br>01  | SCALE<br>1:500   |
| DRN BY<br>AW   | CHK BY<br>AW | PAPER SIZE<br>A3 |
| <b>BOURNE VALLEY ASSOCIATES</b><br>ANDOVER LANE FARM<br>FABERSTOWN<br>ANDOVER<br>HAMPSHIRE<br>SP11 9PE<br>Tel: 01264 850159<br>Email: info@bournevalley.co.uk |              |                  |