

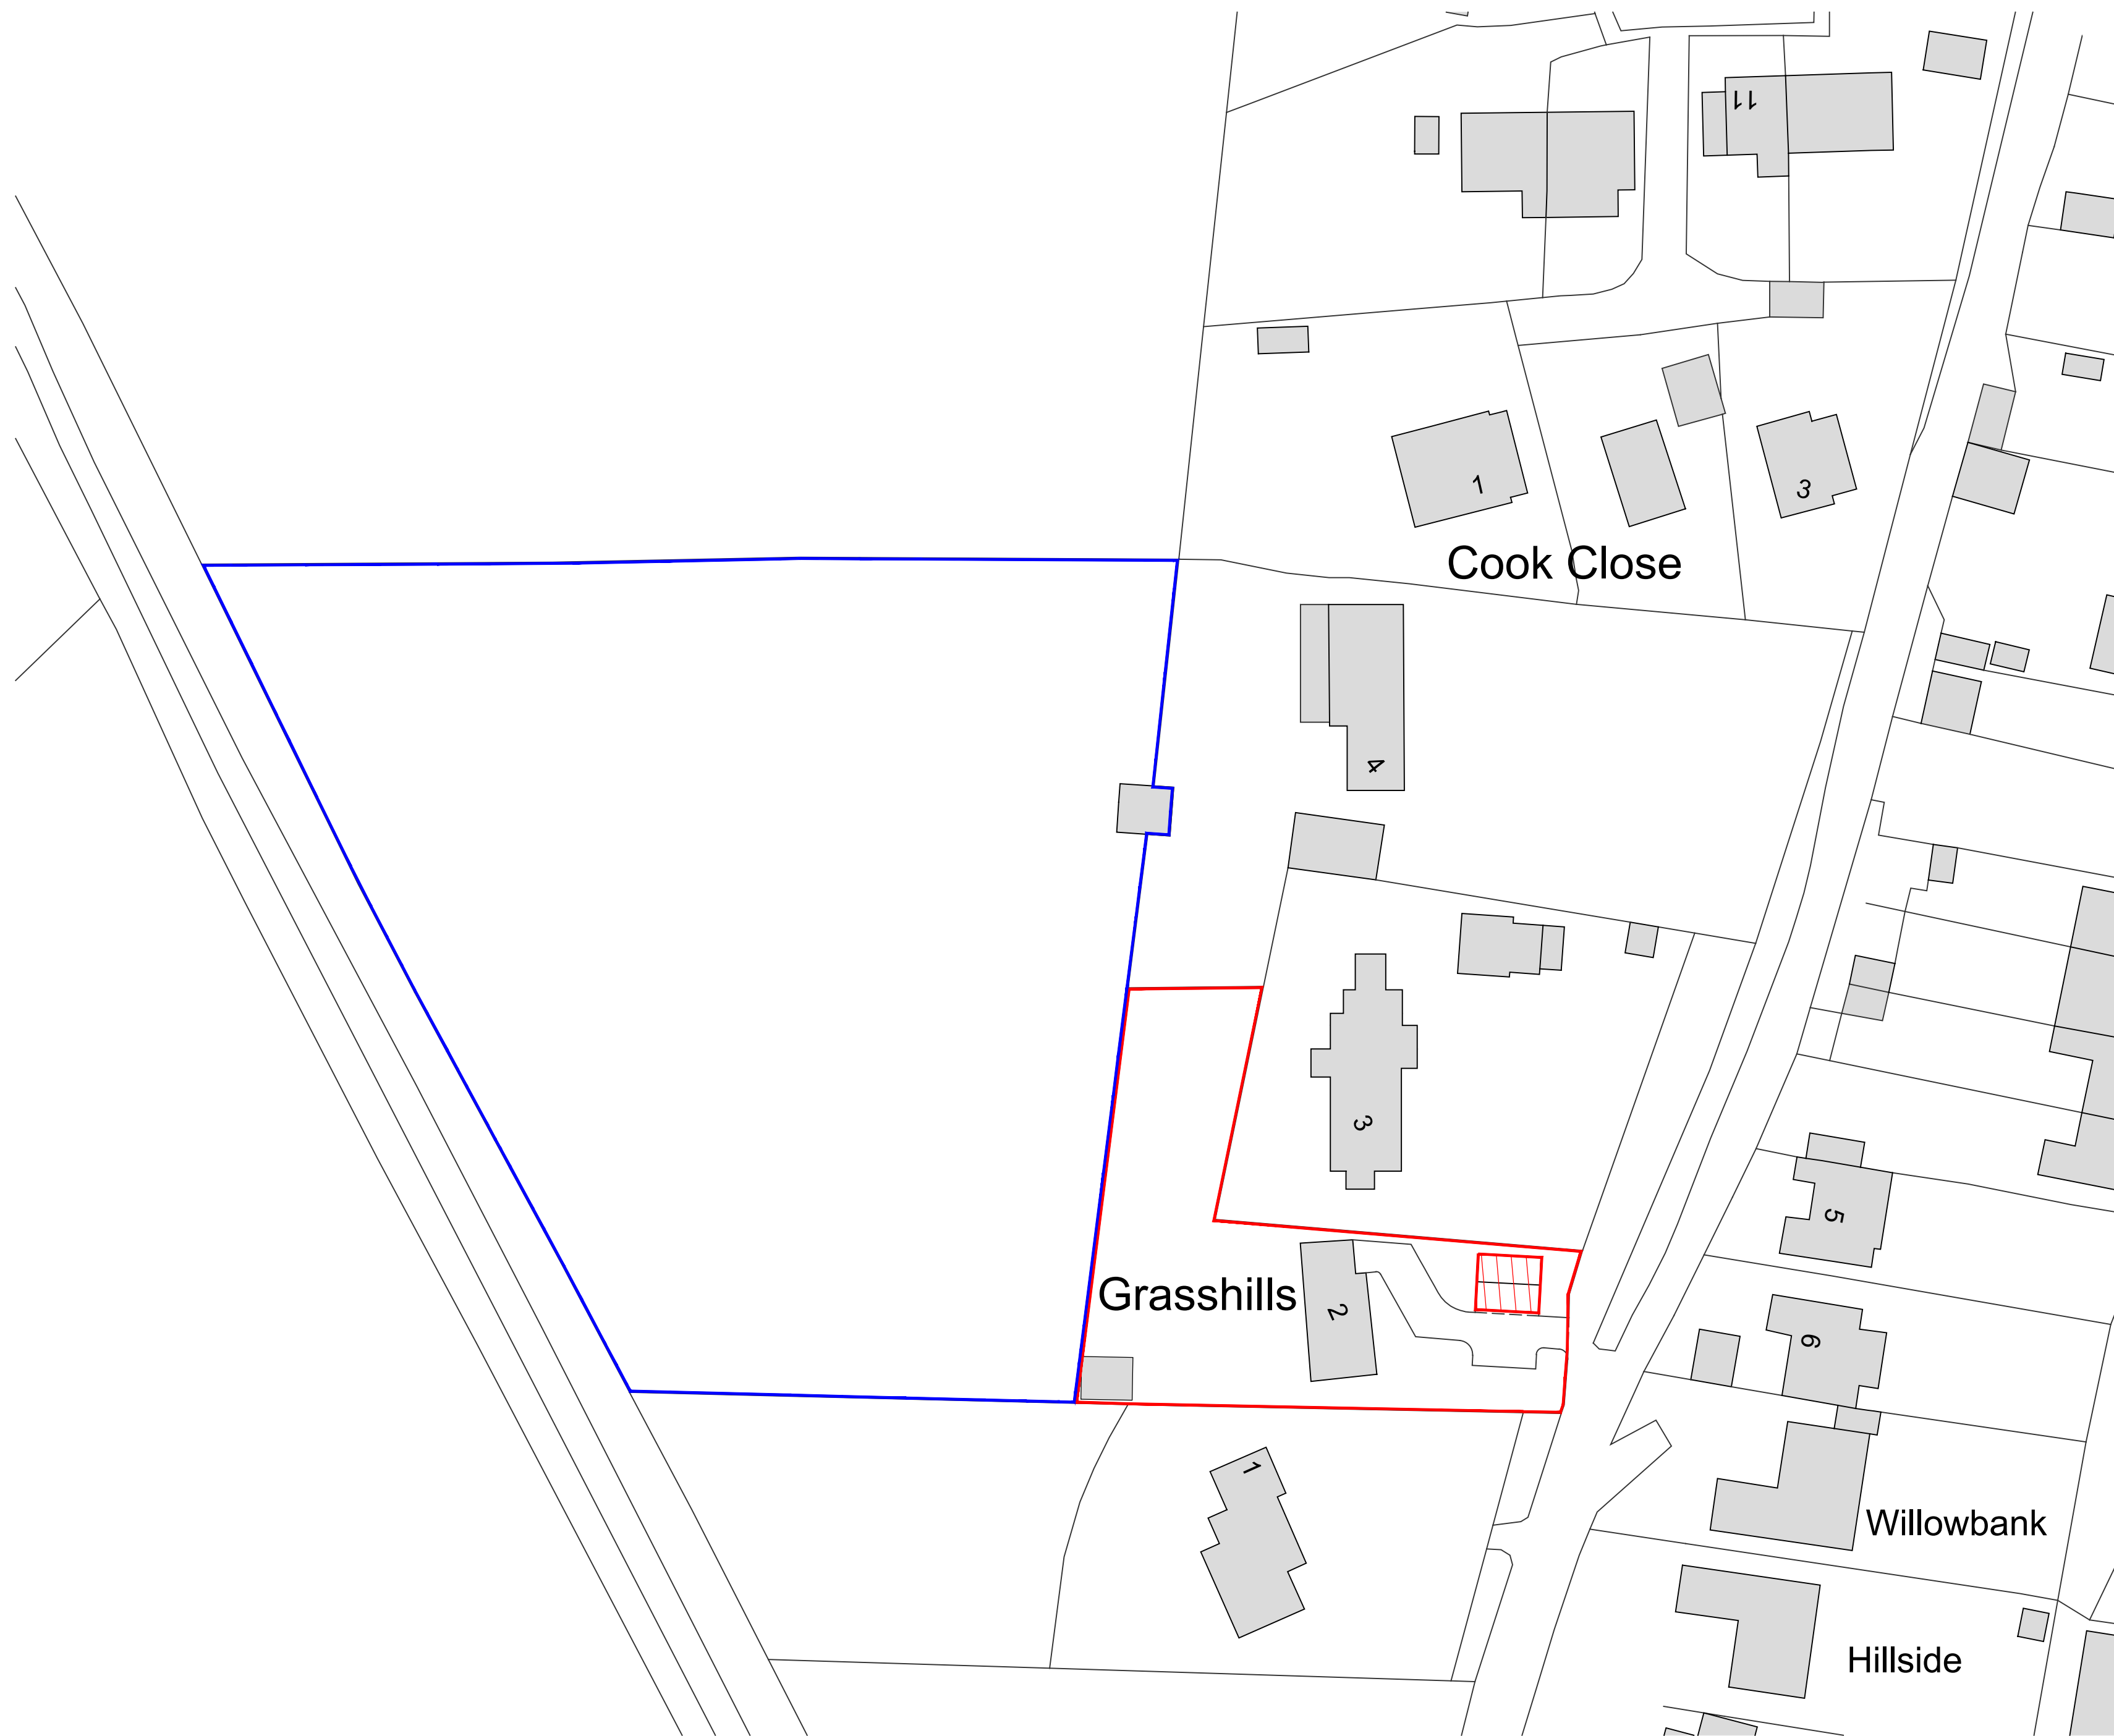


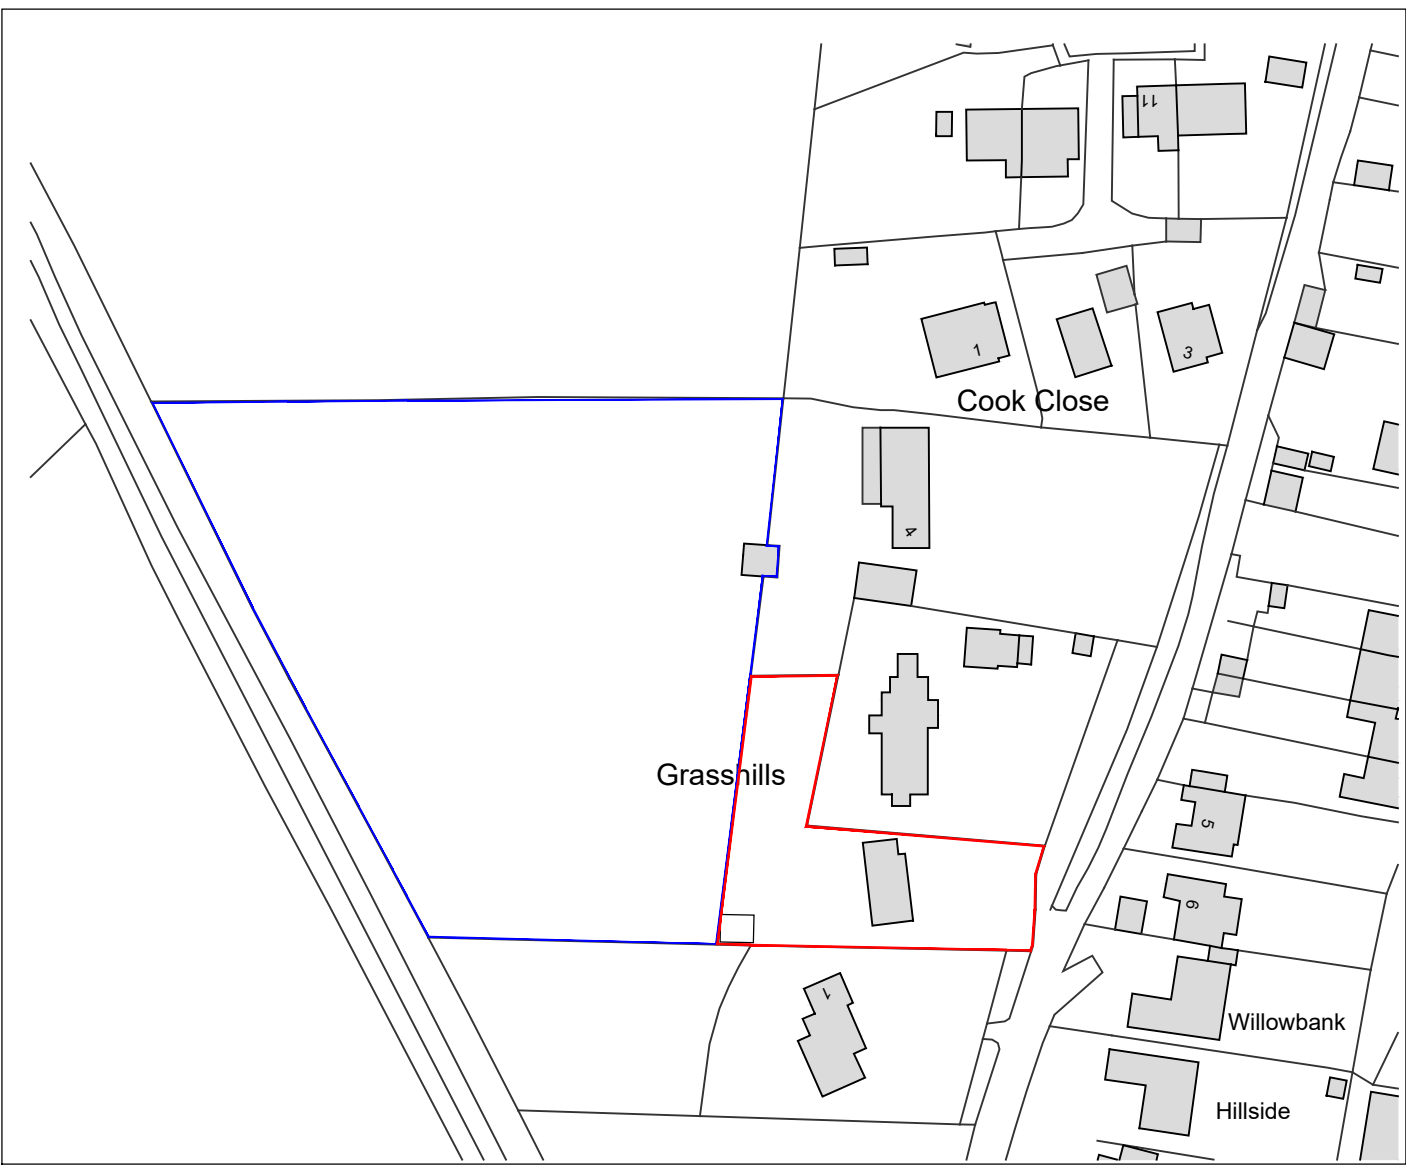


Ordnance Survey, (c) Crown Copyright 2025. All rights reserved. Licence number 100022432

Proposed Block Plan
scale 1:500

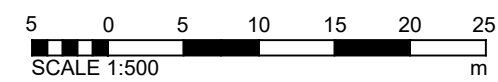

Location Plan
scale 1:1250

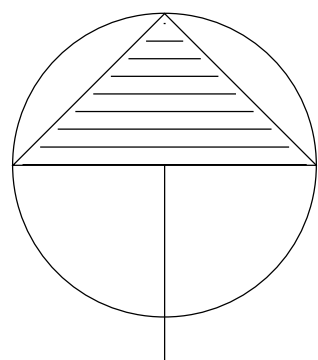

NORTH

REV	DATE	NOTES	BY
HOUSEHOLDER PLANNING APPLICATION			
David Tingle			
Building Design & Surveying Services			
17 Woodland Drive, Tilehurst, Reading Berkshire, RG30 4RT. T: 0118.9419311 M: 07711902344			
Copyright © David Tingle Building Design (2003)			
MRS J.WOOSNAM & MR T.BROWNING 2 GRASSHILL LANE, ALDBOURNE MARLBOROUGH, WILTSHIRE SN8 2EH			
PROPOSED DOUBLE CARPORT LOCATION AND BLOCK PLANS			
Scale: 1:100 & 1:50 A1 Date: Nov 2025			
Dwg No: 2GH.MP01 Rev:			