



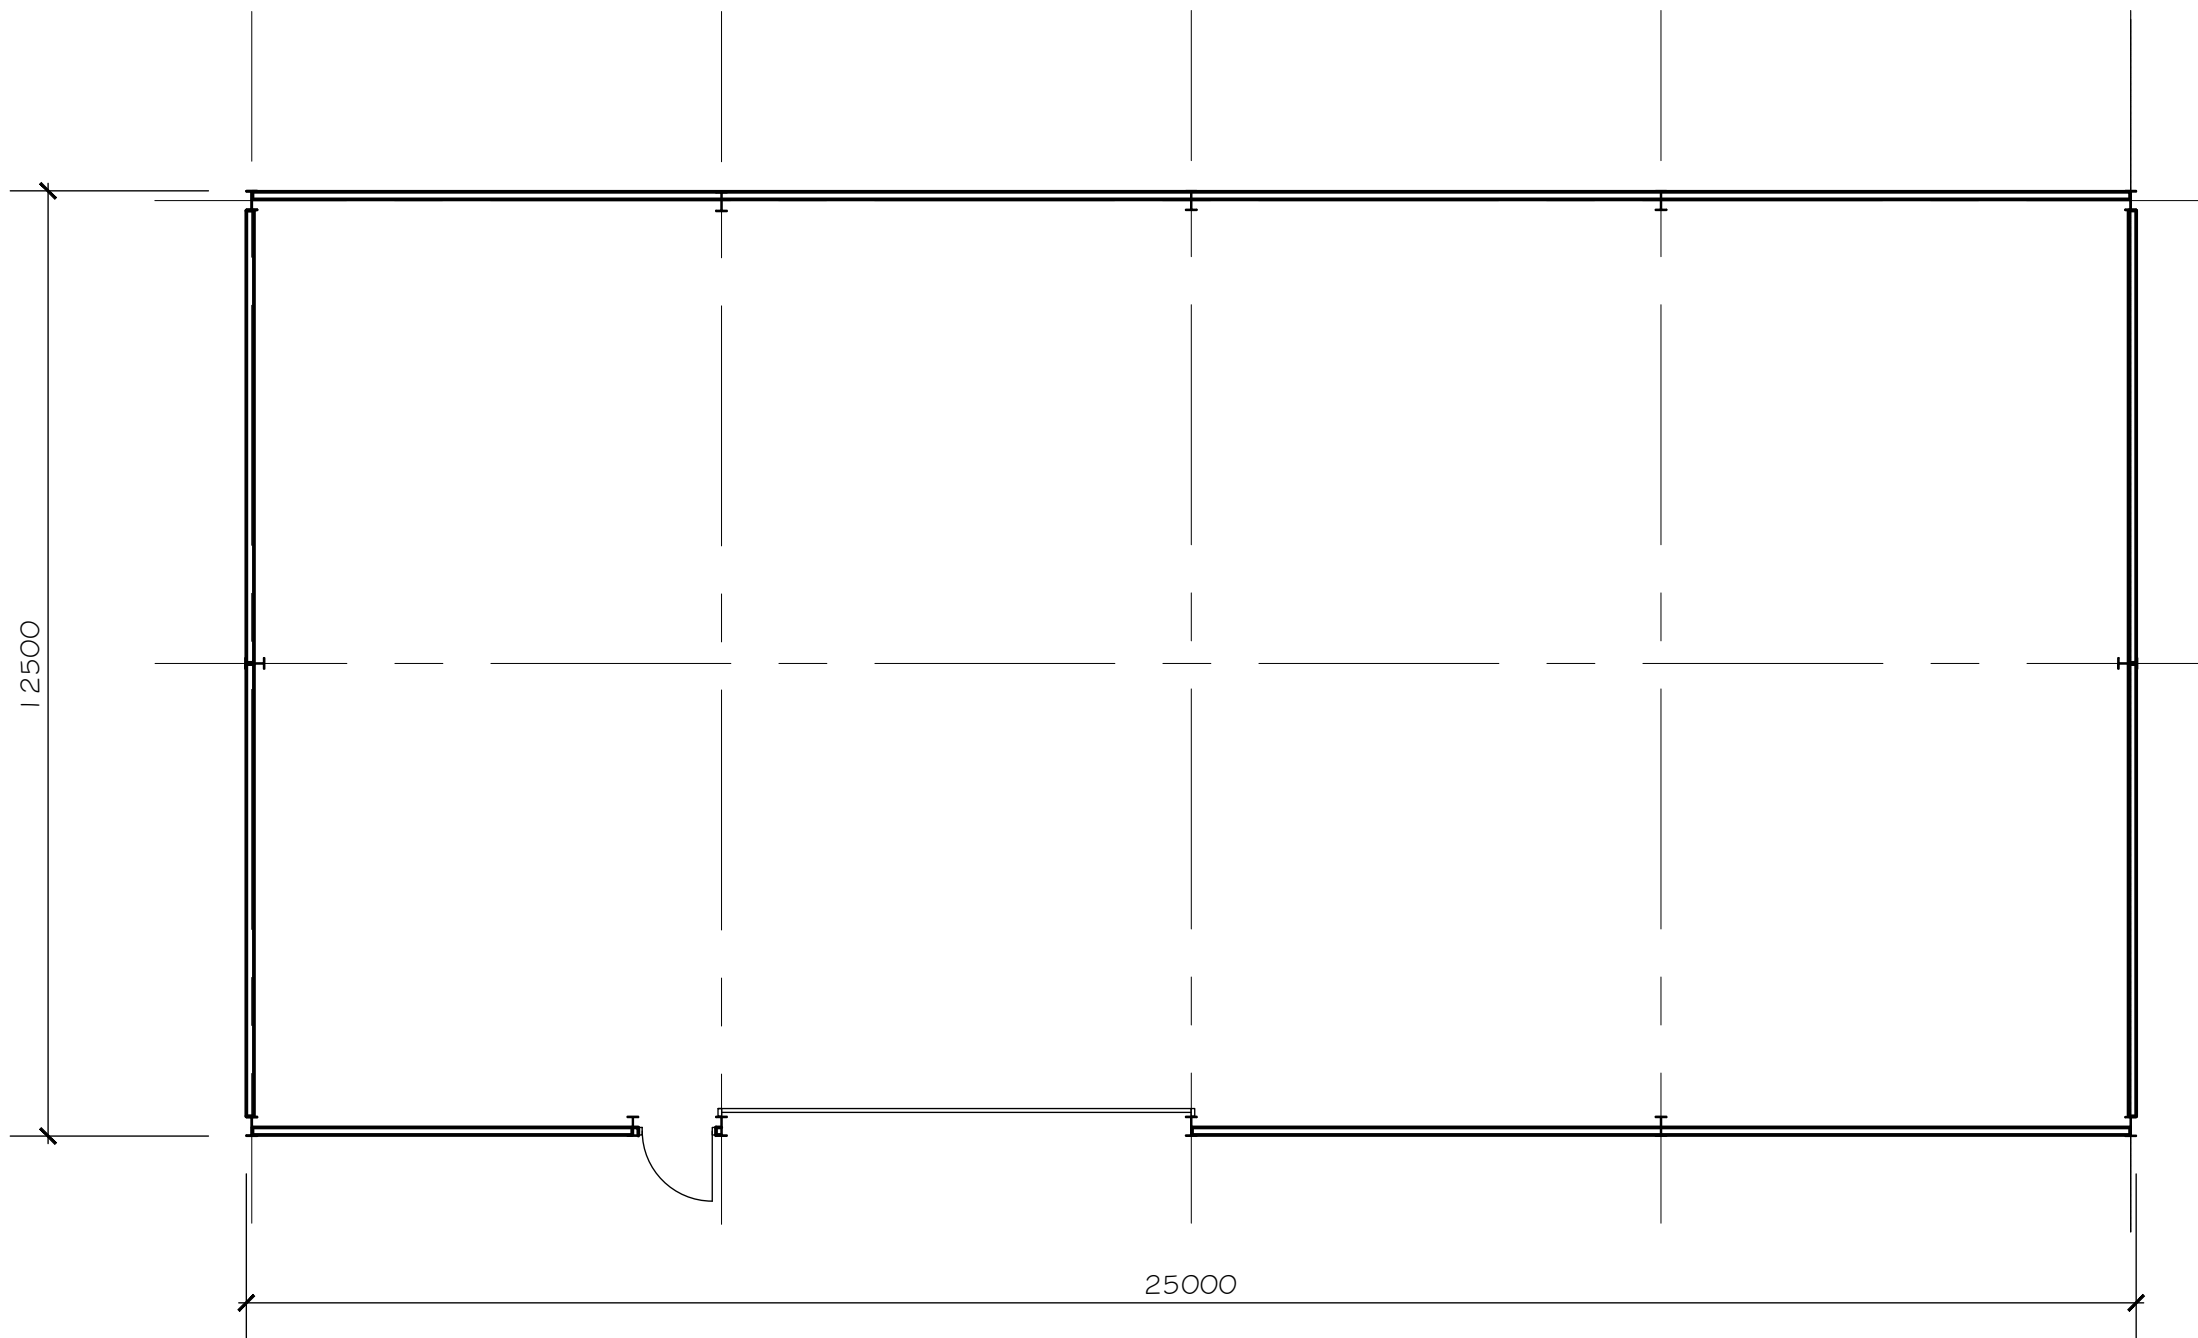

PLAN 1:100

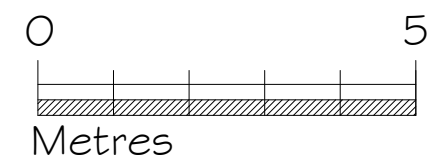

Rev	Date	Notes
-----	------	-------



TOWN AND
COUNTRY
PLANNING
DEVELOPMENT
CONSULTANTS

LPC (TRULL) LTD.,
TRULL, TETBURY, GLOUCESTERSHIRE GL8 8SQ.
Tel: 01285 841433 email: admin@lpctrull.com

Client:
Mr Moseley
Project:
Upper Pavenhill Farm, Upper
Pavenill, Purton,
Swindon SN5 4LW
Drawing:
EXISTING PLAN

Date: November 2025 Scale: 1:100 @ A3
Drawing Number:
LPC 1432 EX 03