



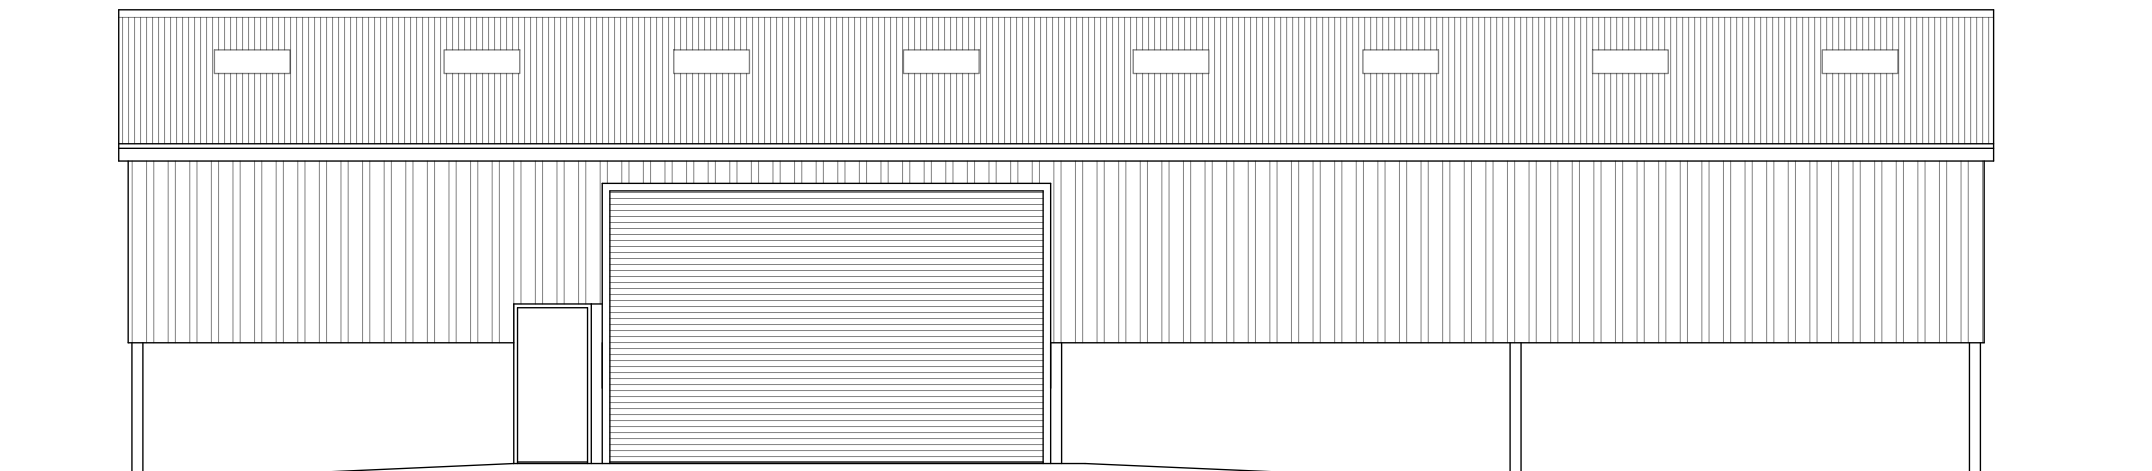

SOUTH ELEVATION

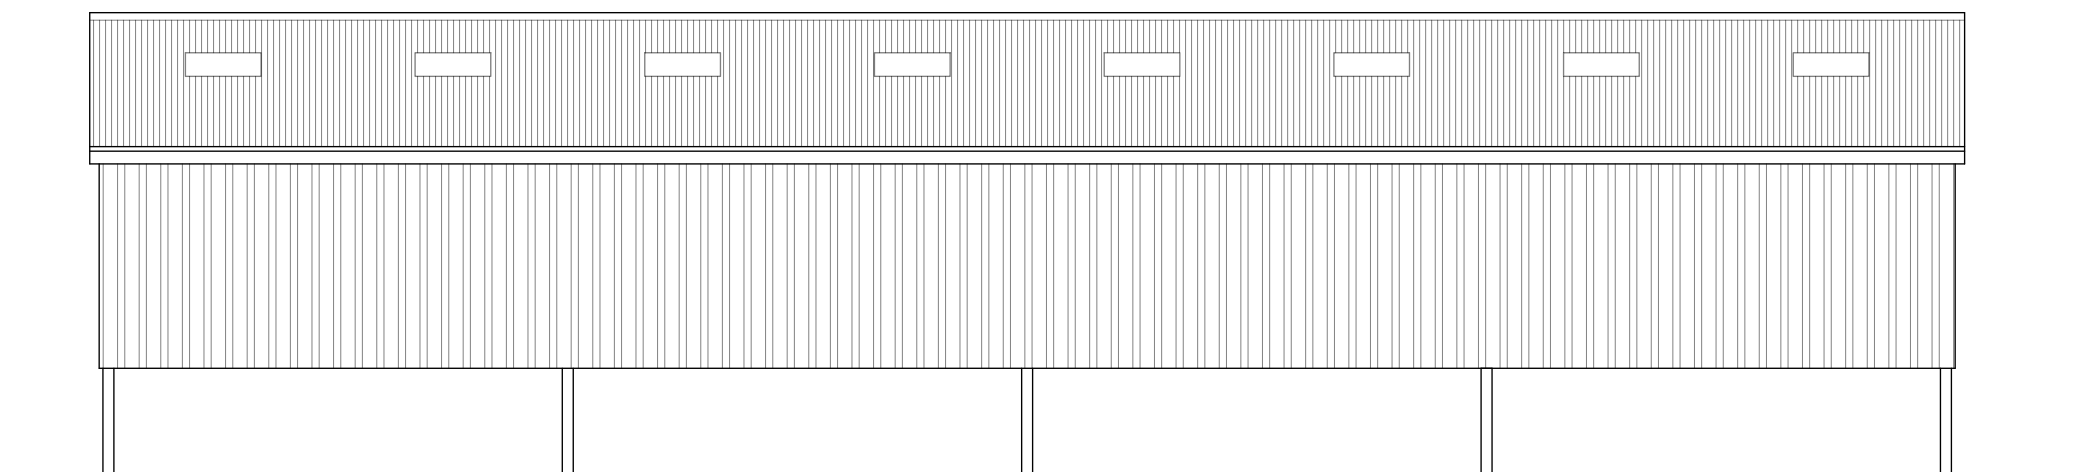

NORTH ELEVATION

