



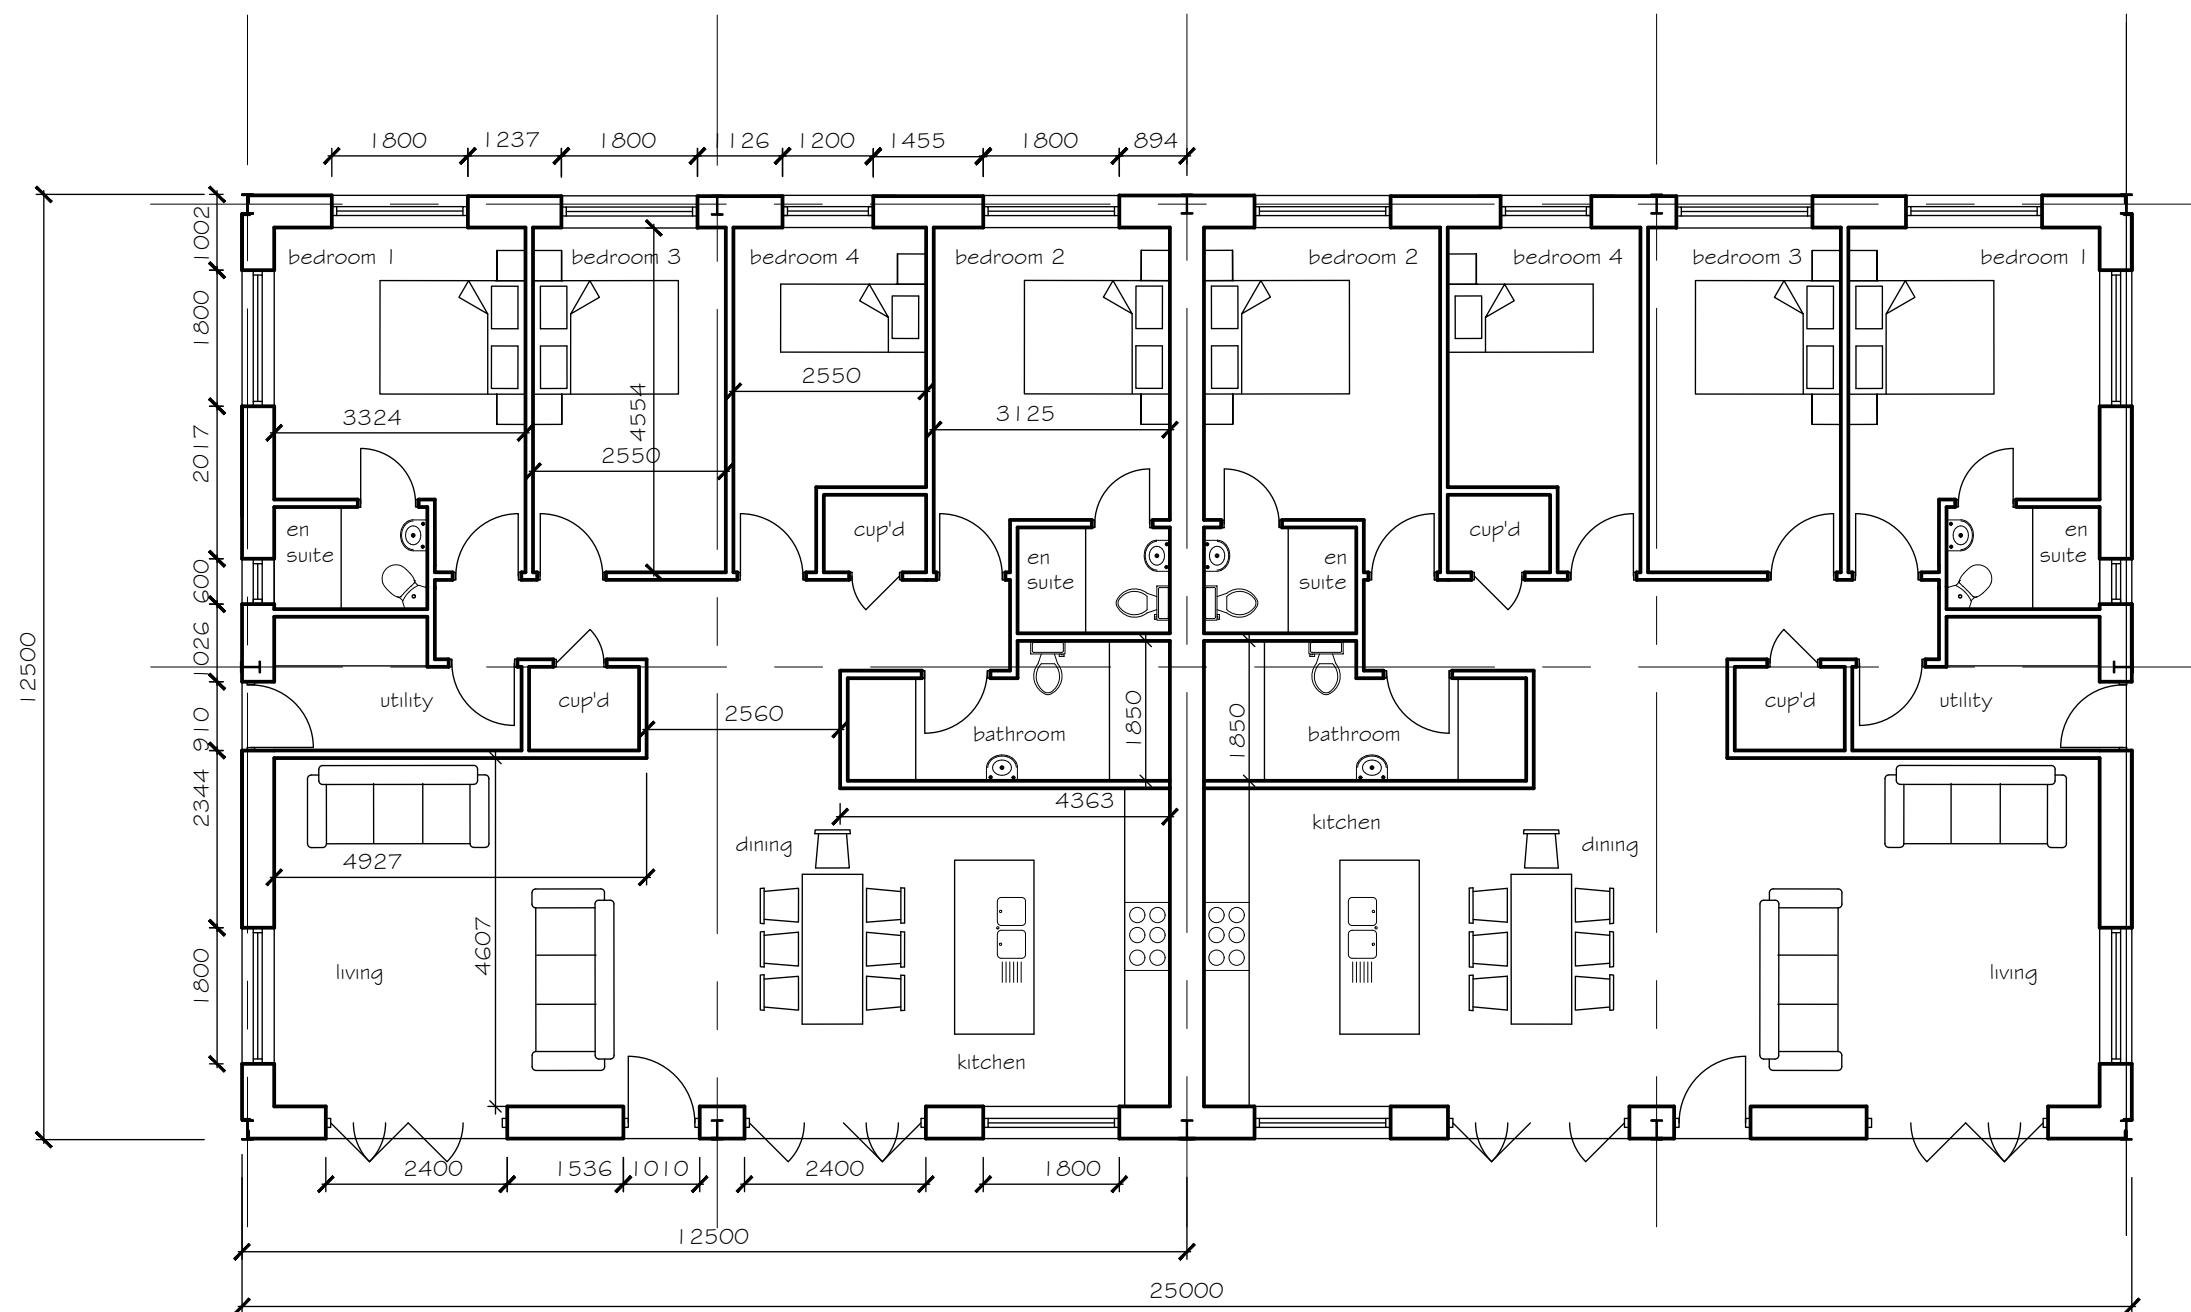

PLAN 1:100

Gross internal area = 137.7 sq m per unit

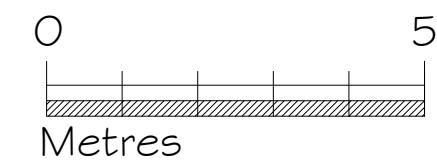

Rev Date Notes



TOWN AND
COUNTRY
PLANNING
DEVELOPMENT
CONSULTANTS

LPC (TRULL) LTD.,
TRULL, TETBURY, GLOUCESTERSHIRE GL8 8SQ
Tel: 01285 841433 email: admin@lpc-trull.com

Client
Mr Moseley
Project
Upper Pavenhill Farm, Upper
Pavenill, Purton,
Swindon SN5 4LW
Drawing
PROPOSED PLAN

Date: November 2025 Scale: 1:100 @ A3
Drawing Number

LPC 1432 PR 02