


Scale 1:50 @ A1 - 1:100 @ A3

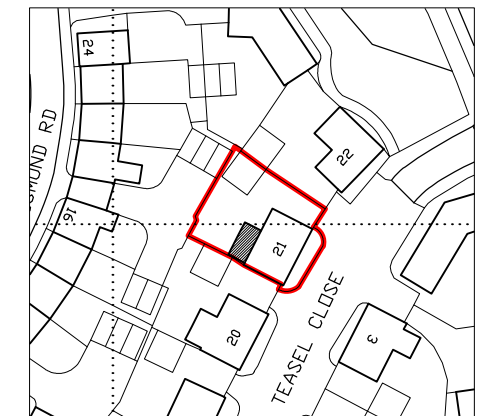


	Existing
	Proposed
	Demolished/Removed
	Above/Below
+ 42.52	Existing Levels
	Proposed Levels
	Boundary Line

-	-	-
Rev	Revision	Date




Title: **Proposed Plans**


Drawing Number: 25/1060/201

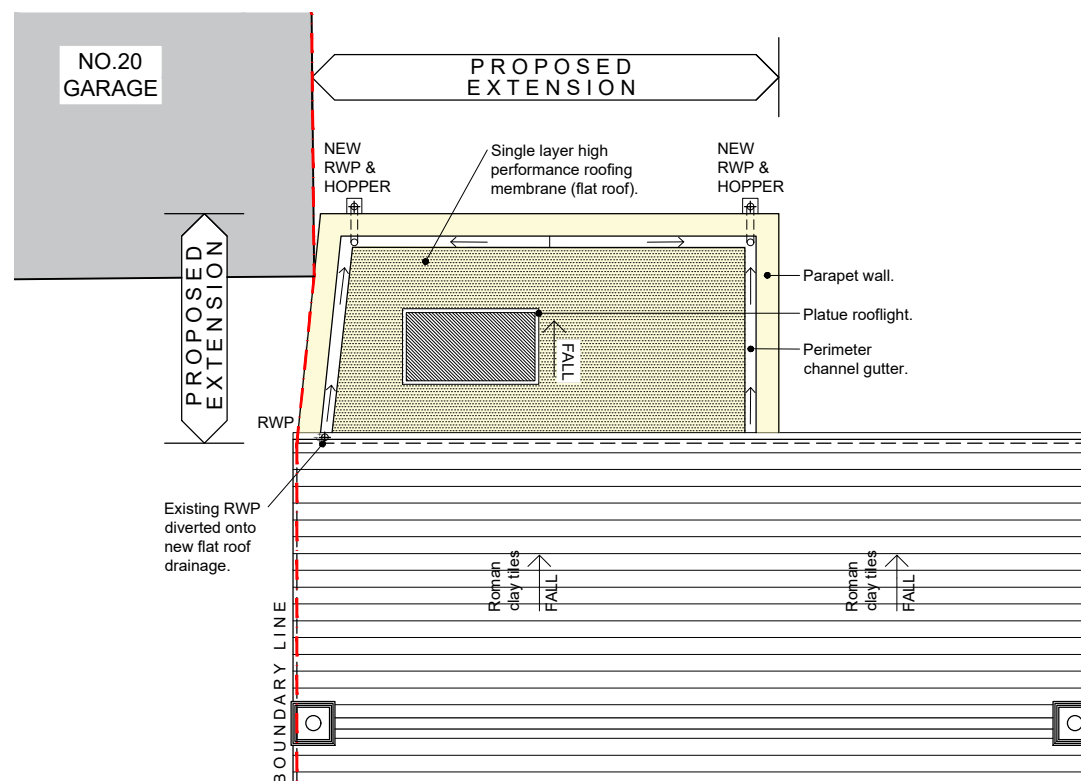

1:50 @ A1 (1:100 @ A3)

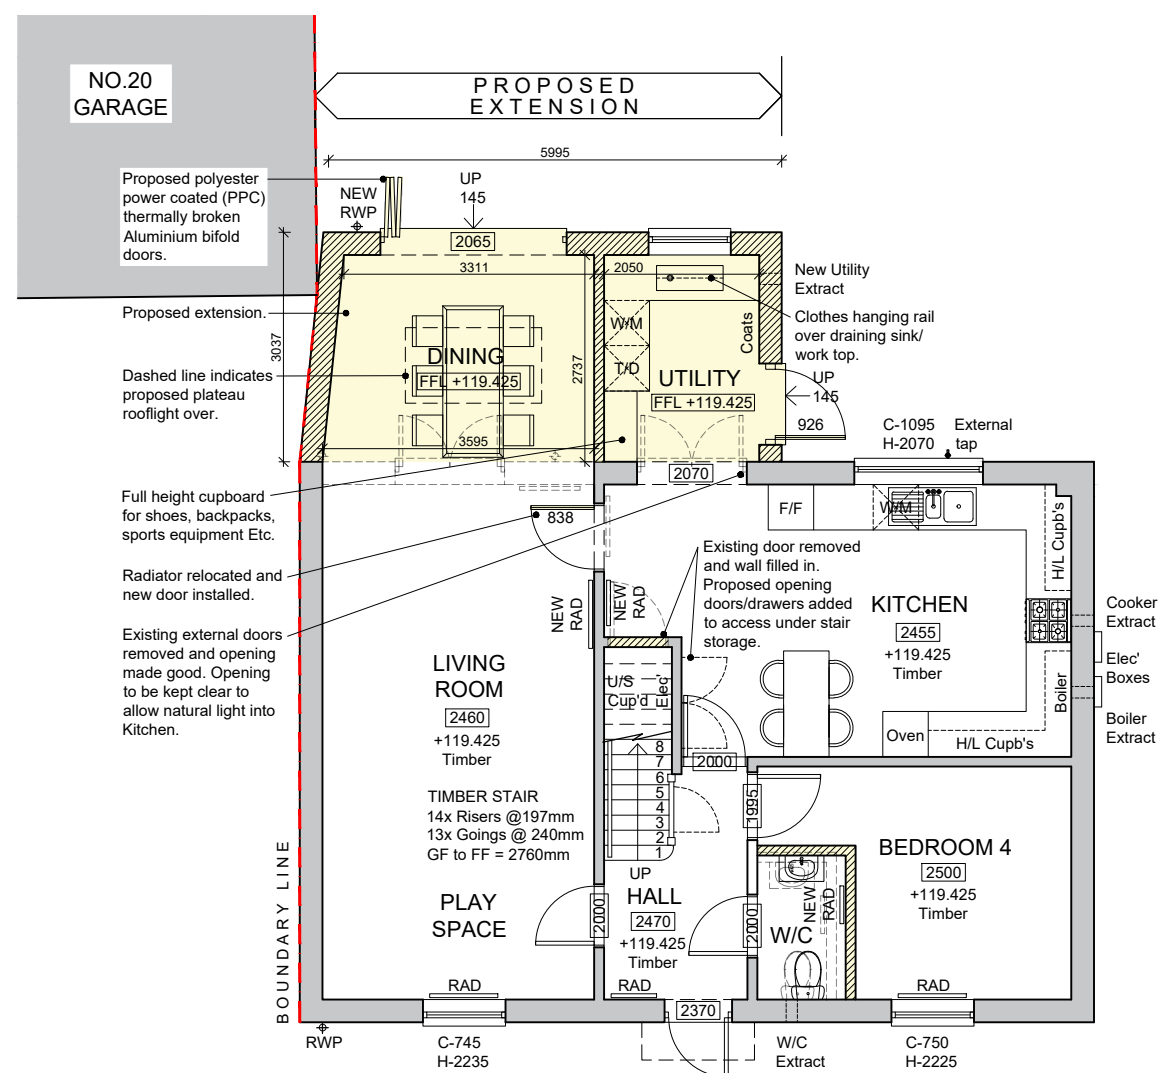

1:50 @ A1 (1:100 @ A3)

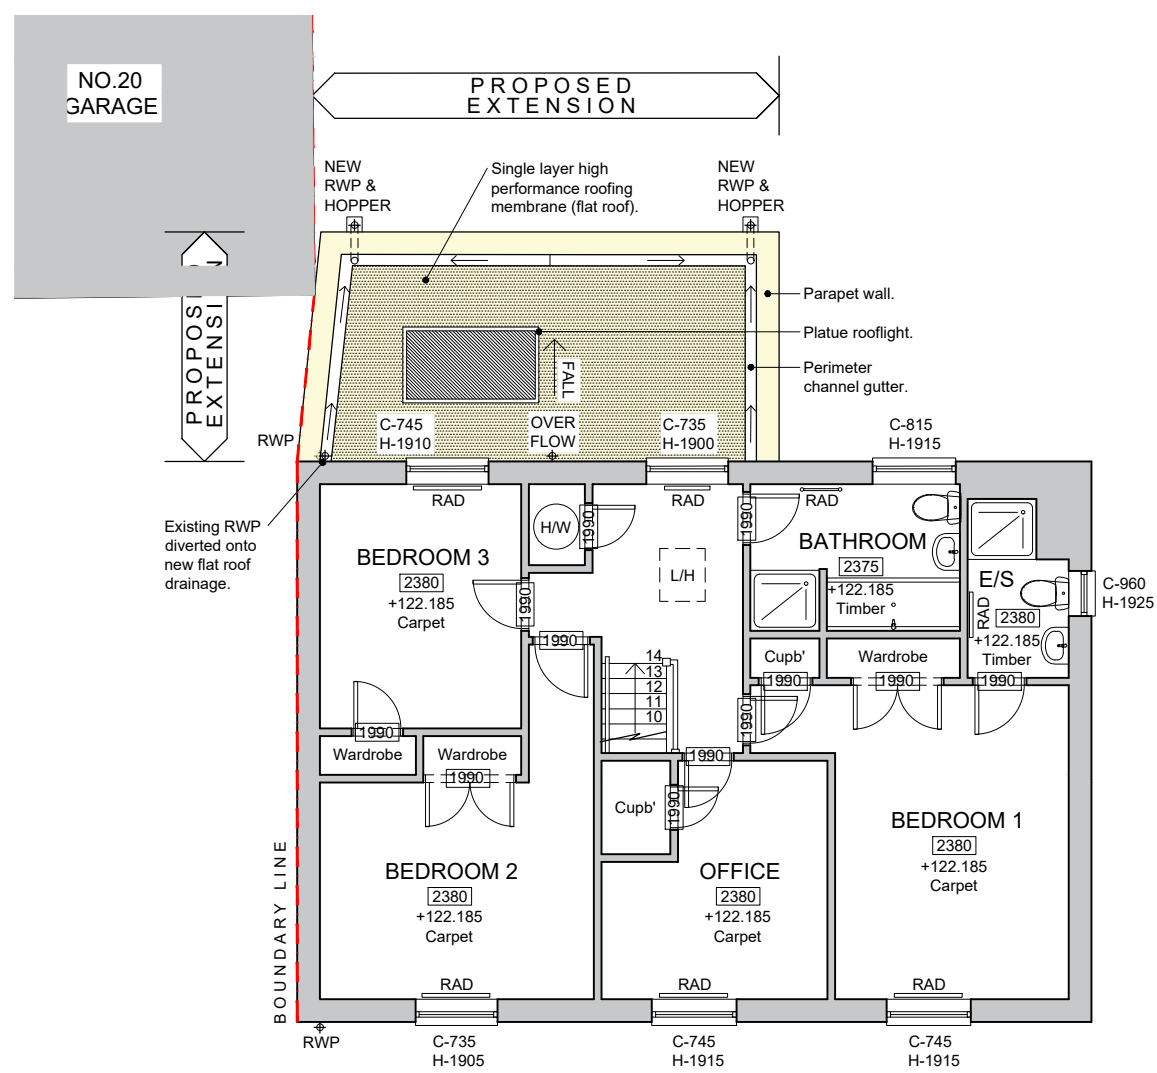

1:50 @ A1 (1:100 @ A3)