


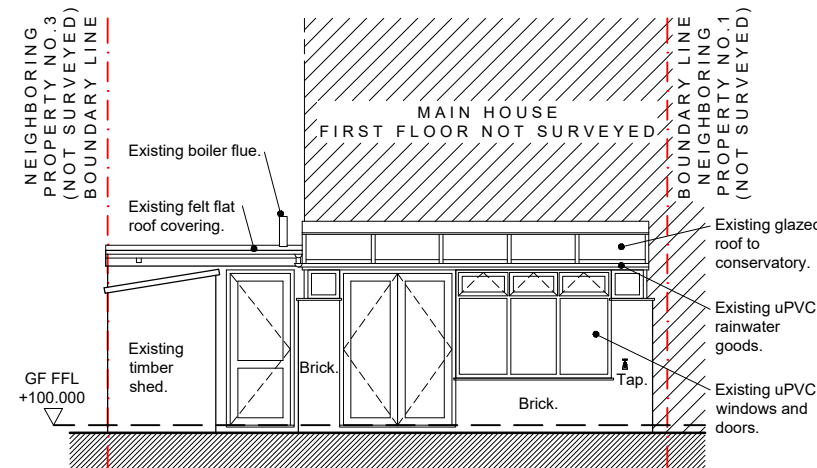
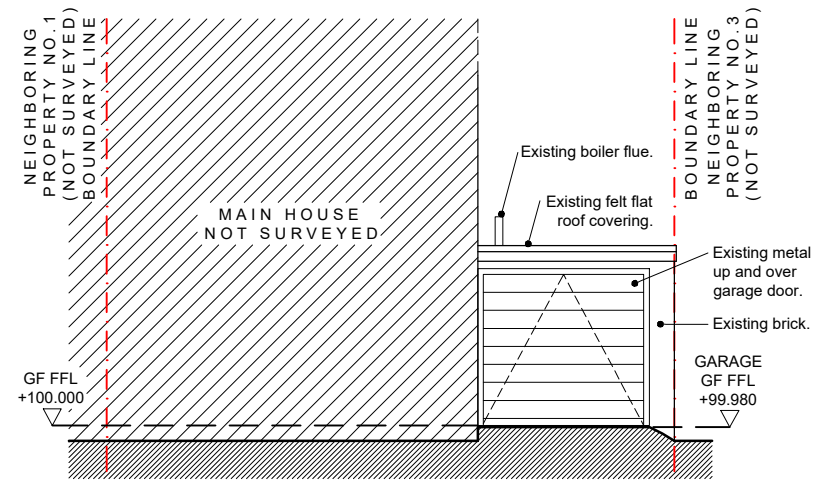
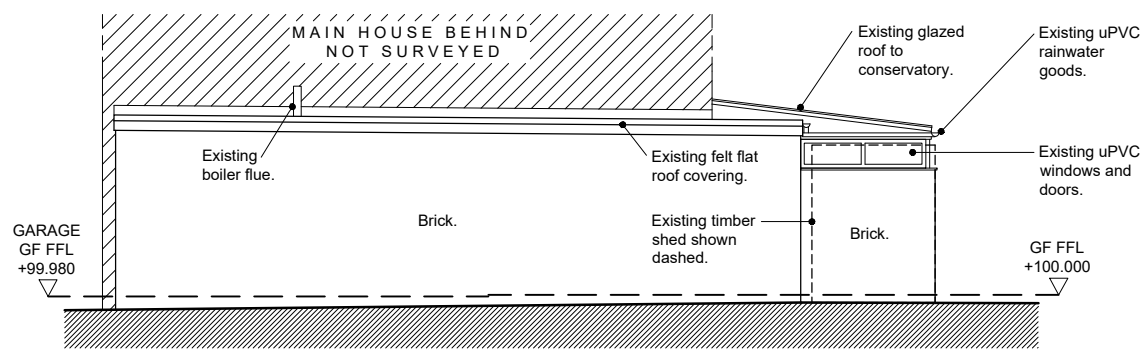


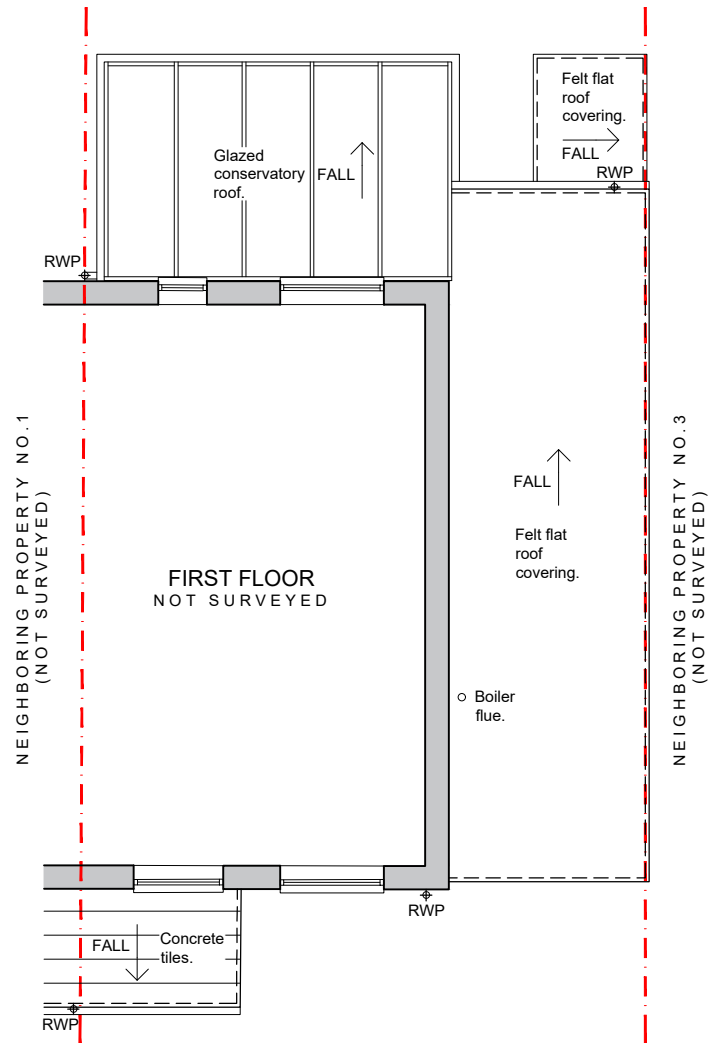

NOTES:
This drawing is copyright of the Architects and must not be used without their permission. All dimensions to be checked on site. Discrepancies and omissions to be reported immediately to the Architect.

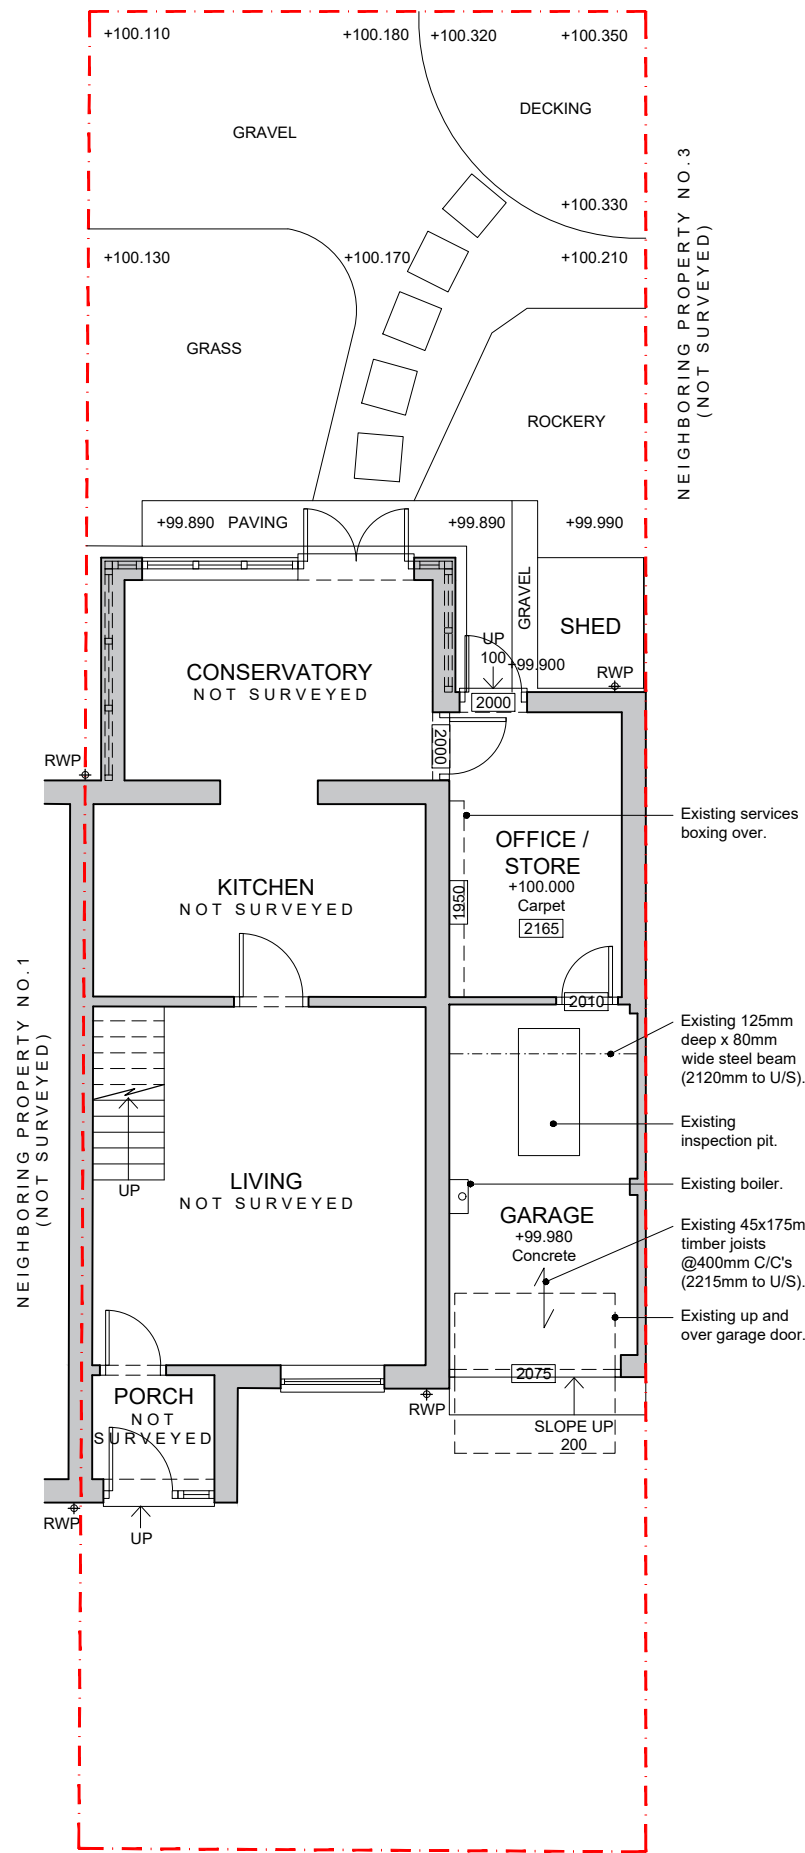

Scale 1:50 @ A1 - 1:100 @ A3

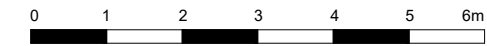

DRAWING LEGEND	
	Existing
	Above/Below
	SVP Soil & Vent Pipe
	AAV Air Admittance Valve
	RWP Rainwater Pipe
	G Gully
	+100.000 Existing Levels
	2380 Existing Ceiling Level
	Radiator
	Towel Radiator
	Boundary Line

SURVEYED ON: 06 / 08 / 25

Rev	Revision	Date
-	-	-



Macey's Architectural Design & Development Ltd
15 Craybourne Road, Melksham, Wiltshire, SN12 7DH
Email: benmacey@maddltd.co.uk Tel: 07867417112

Title: Existing Plans and Elevations
Extension & Alterations
Project: 2 Wittenham View, Amesbury,
Salisbury, SP4 7RJ
Client: Mr Chris & Mrs Sarah Brook
Drawing Scale: 1:50 @ A1 (1:100 @ A3)
Drawing Date: September 2025

Drawing Number: 25/1069/101