




Responsibility is not accepted for errors made by others in scaling from this drawing.
All construction information should be taken from figured dimensions only.

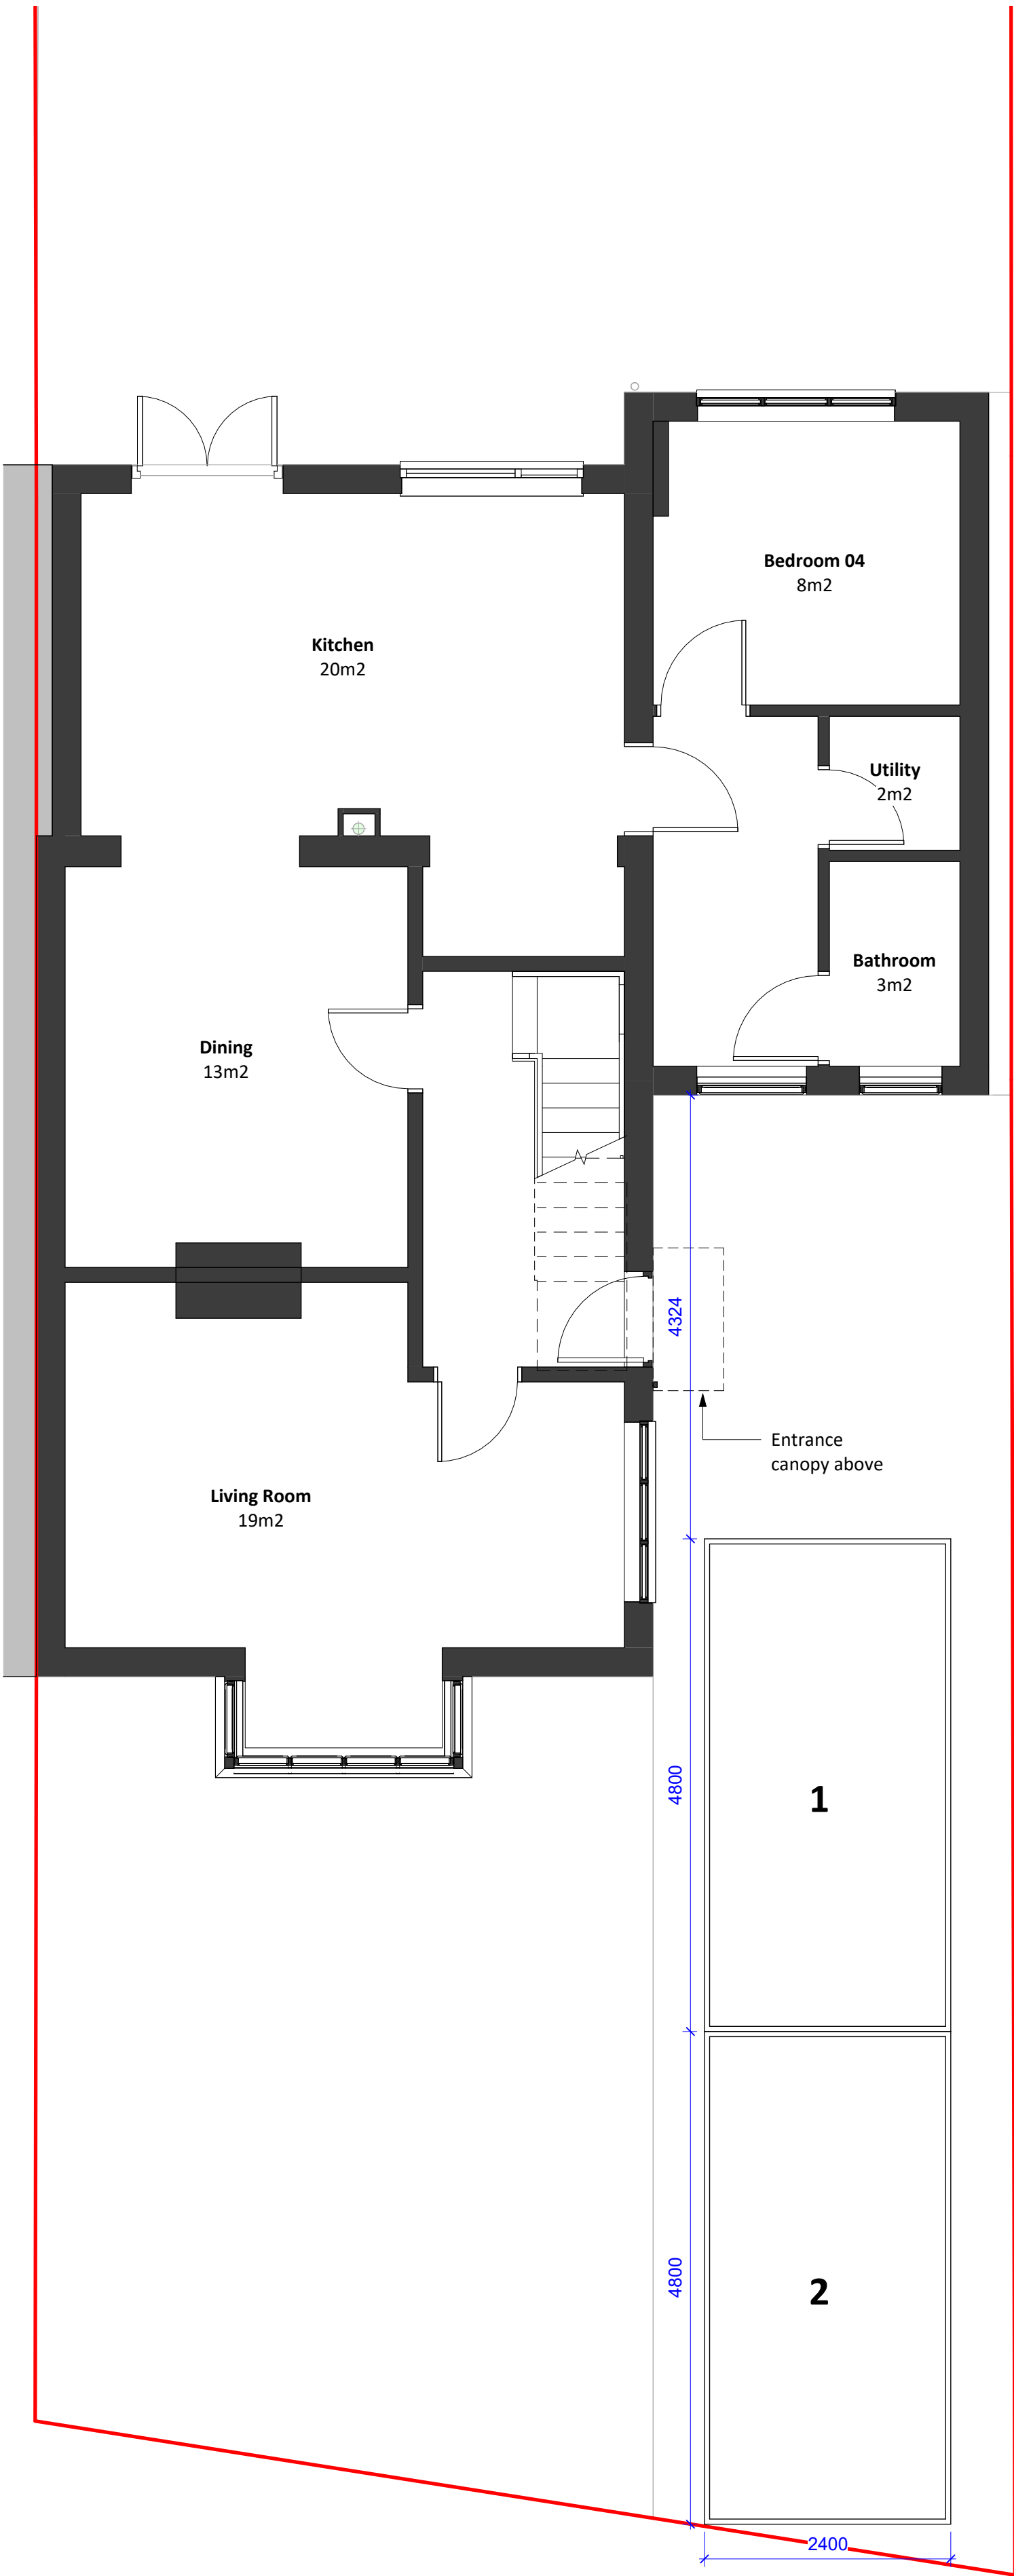

01 Existing Parking Plan
1 : 50

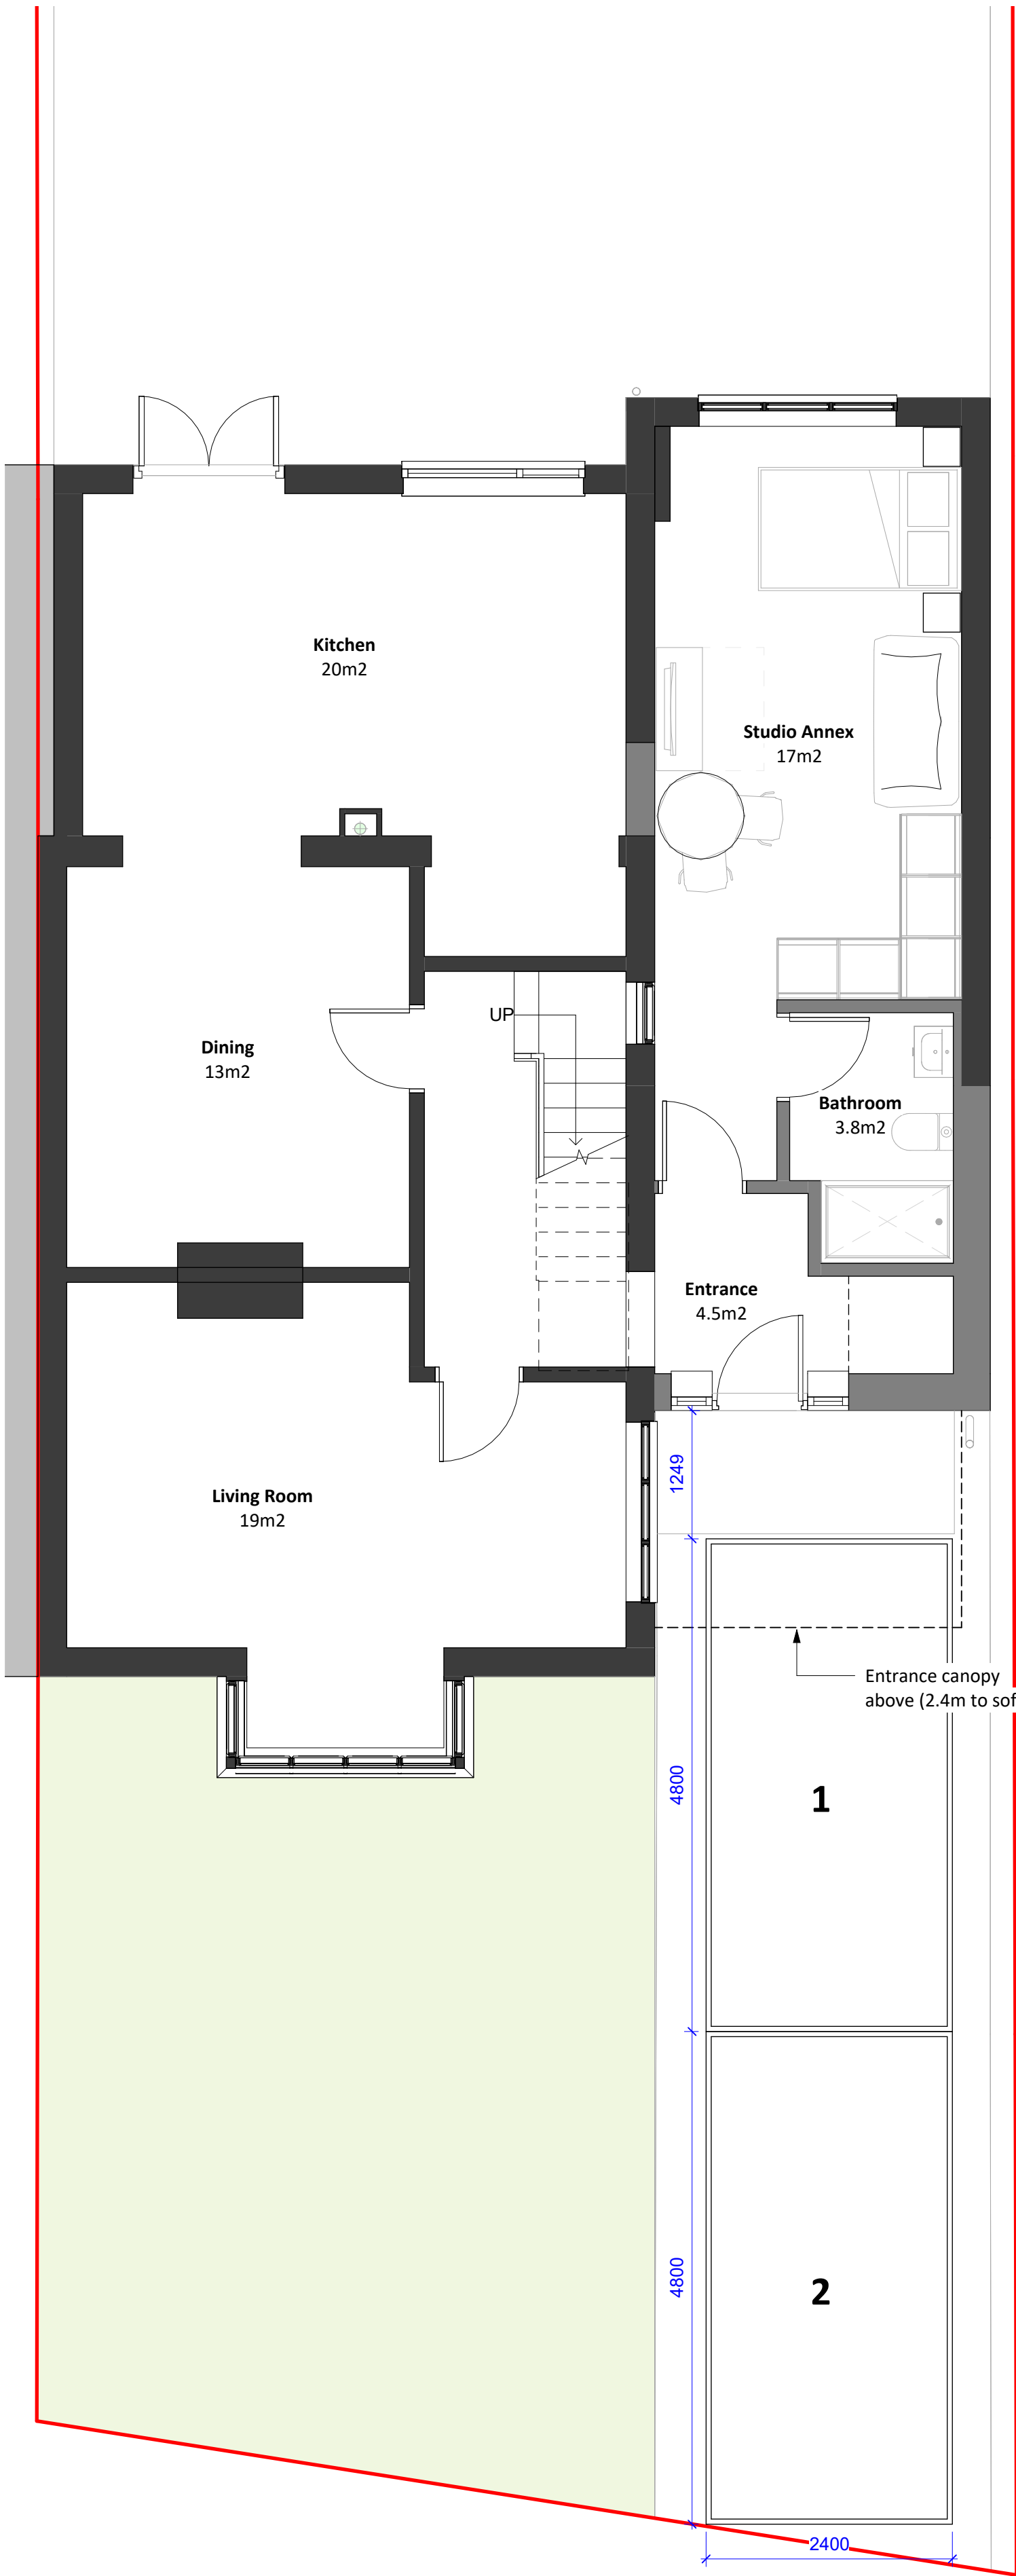

02 Proposed Parking Plan
1 : 50

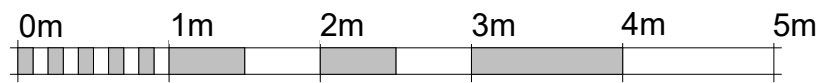

PL	PL2	25.11.2025	Additional Planning Information
STATUS	REV	DATE	DESCRIPTION
CLIENT			REVISED BY MC
			CHECKED BY ZW
			ORIGINATOR NO 701
73 Blair Road, Trowbridge, Wiltshire, BA14 9JZ.			
CONSULTANT			



21 Langley Road Trowbridge Wiltshire BA14 0LL
Tel: 01225 342837
Mobiles: 07831 817906 & 07789 744420

PROJECT
**Two Storey Extension and Internal Layout
Alterations**
73 Blair Road, Trowbridge

DRAWING TITLE
Existing & Proposed Parking Plan

SUITABILITY STATUS	SCALE
PL : PLANNING	1 : 50 @ A1
YEAR DESIGNER PROJECT NUMBER SHEET NUMBER	REVISION
25-SZ-701-1200	PL2